


SIDE - ELEVATION 01
ELEVATION
AS EXISTING
SCALE 1:100


FRONT - ELEVATION 02

SIDE - ELEVATION 03

SIDE - ELEVATION 04

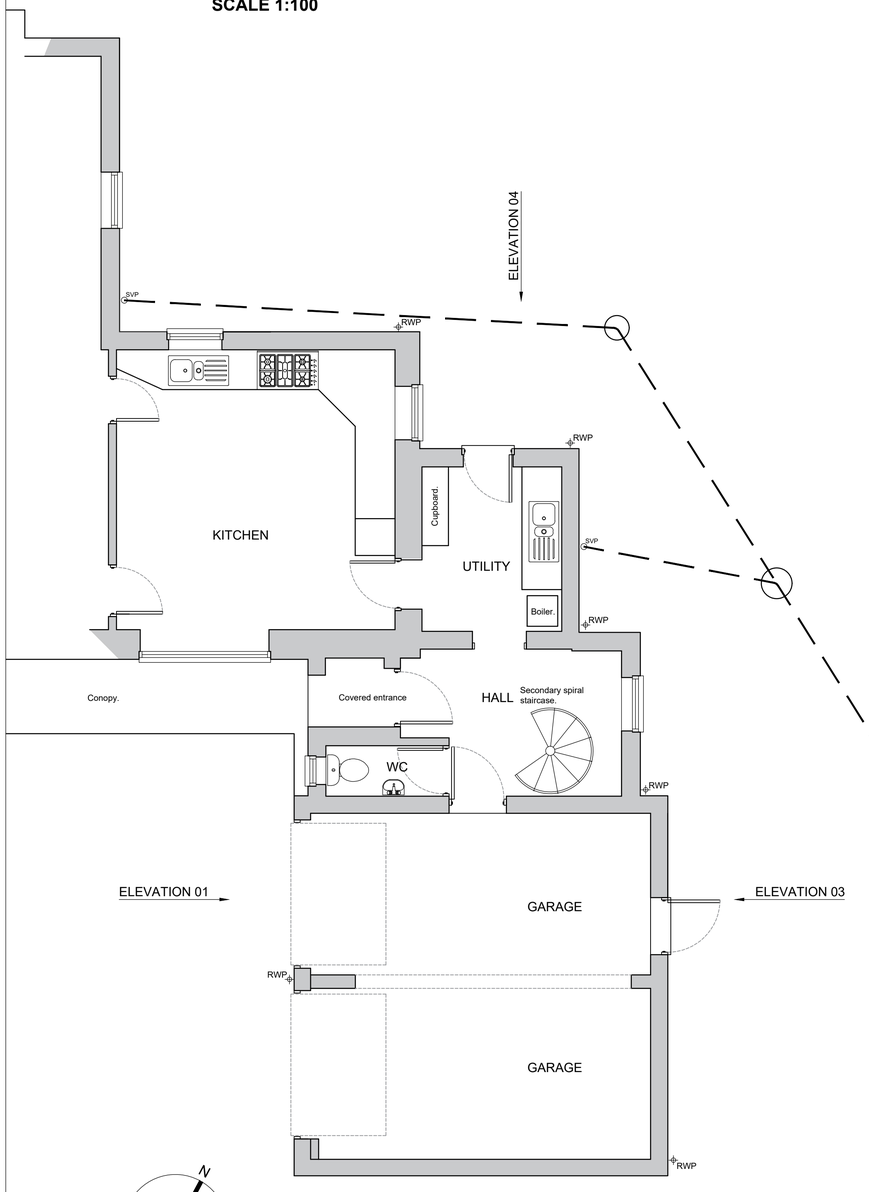

GROUND FLOOR PLAN
AS EXISTING
SCALE 1:50

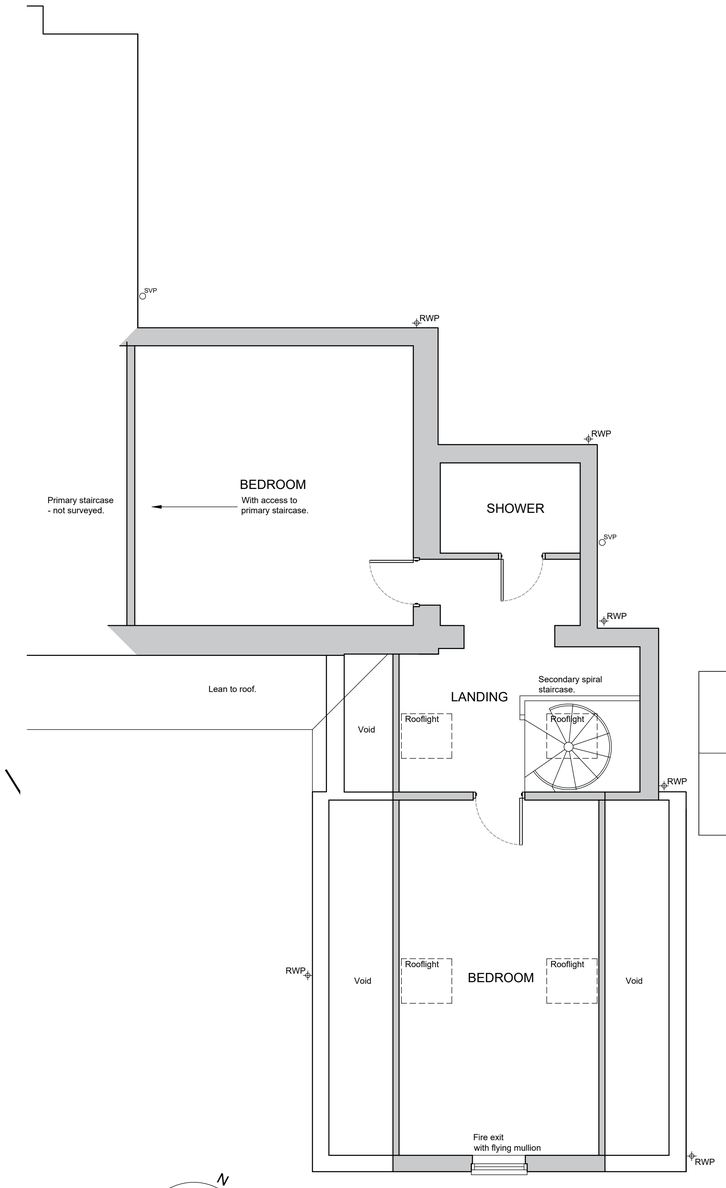

FIRST FLOOR PLAN
AS EXISTING
SCALE 1:50



ROOF PLAN
AS EXISTING
SCALE 1:100

SCALE 1 : 50
SCALE 1 : 1

SCALE 1 : 100
SCALE 1 : 1

Ref.	Date	Description	Initial

Oglesby & Limb Ltd
Chartered Architect
Suite 1 Market Chambers
12 Market Place
Spalding, Lincs
PE11 1SL
Tel: 01775 761196
e-mail: design@o-l-ltd.co.uk

Client:
Mr & Mrs Peach

Project:
Proposed internal alterations at
The Corn Barn
Leaves Lake Drove
West Pinchbeck
Spalding
Lincs PE11 3QJ

Drawing Title:
Floor Plans, Elevations & Roof
As Existing

GENERAL ISSUE

Date:	Scale:
May 2021	as shown @ A1
Drawn by:	**Checked by:**
RCW	AJO

Drawing Number:	Rev:
A1528 - 01	P0