




EXISTING FRONT ELEVATION

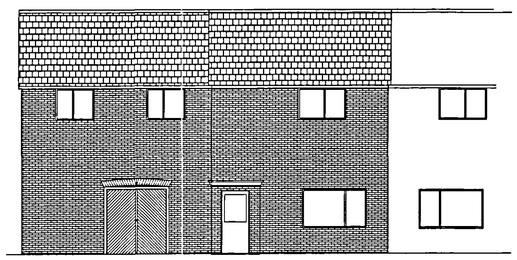


PROPOSED FRONT ELEVATION

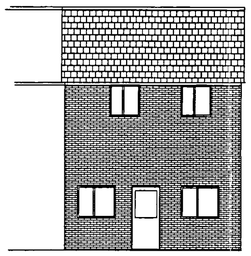


EXISTING REAR ELEVATION

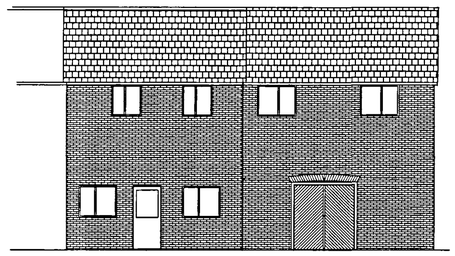


PROPOSED REAR ELEVATION

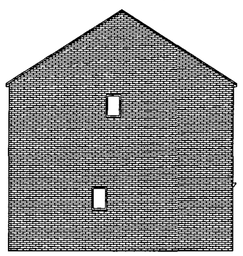


EXISTING SIDE ELEVATION

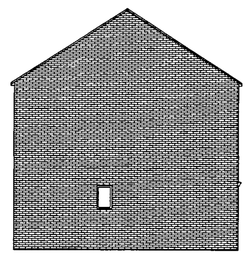


PROPOSED SIDE ELEVATION

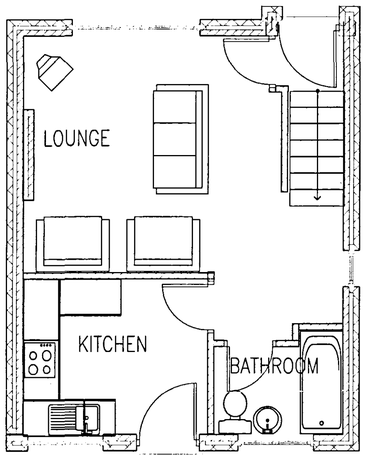


EXISTING GROUND FLOOR PLAN

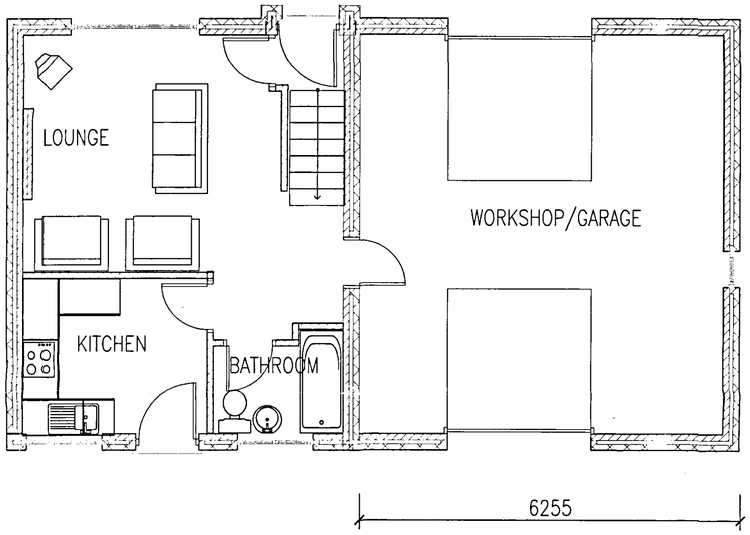


PROPOSED GROUND FLOOR PLAN

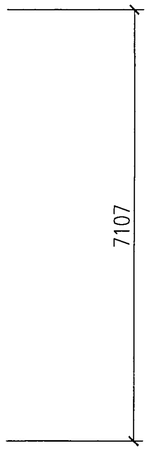

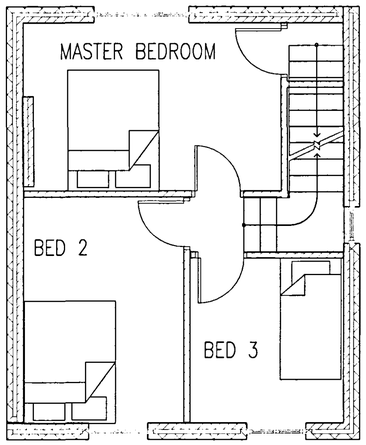

EXISTING FIRST FLOOR PLAN

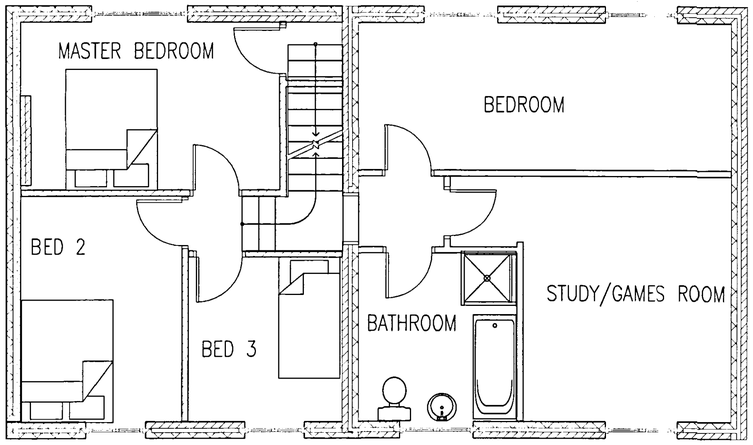

PROPOSED FIRST FLOOR PLAN

WENMAN BUILDING DESIGN
10 BROADGATE
WHAPLODE DROVE
SPALDING
LINCS. PE12 0TN.
Tel/Fax: 01406 331072
Mobile: 0784 1718457

CLIENT:
MR & MRS SCOTT
14 OLDHAM DRIVE
PINCHBECK, SPALDING

PROJECT TITLE:
TWO STOREY SIDE EXTENSION

DRAWING TITLE: WEN/1044

DETAILS:

EXISTING LAYOUTS
PROPOSED LAYOUTS
SCALE 1:50

NOTES: PLANNING APPLICATION

0290/06

DETERMINED PLAN