
ELEVATIONS

Scale 1:100

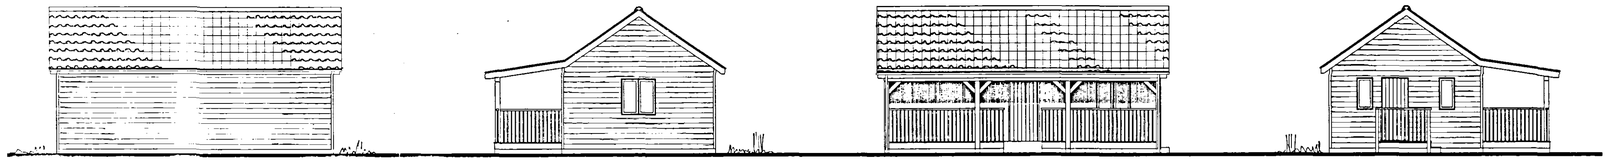

North | East | South | West

MATERIALS

ROOF:
Clay pantiles in natural colour (orange red ~ terracotta)

WALLS:
Treated timber weatherboarding with dark stain finish


WINDOWS:
Treated timber with stain or paint finish

DOORS:
Timber framed, ledged and braced doors in treated softwood with stain finish

RAINWATER GOODS:
Black colour PVC-U half round gutters with 68mm diameter down pipes


SECURITY PROVISIONS

SHUTTERS:
Windows to have black coloured perforated metal shutters removable and lockable in position and to be secured last thing before site is left for the evening

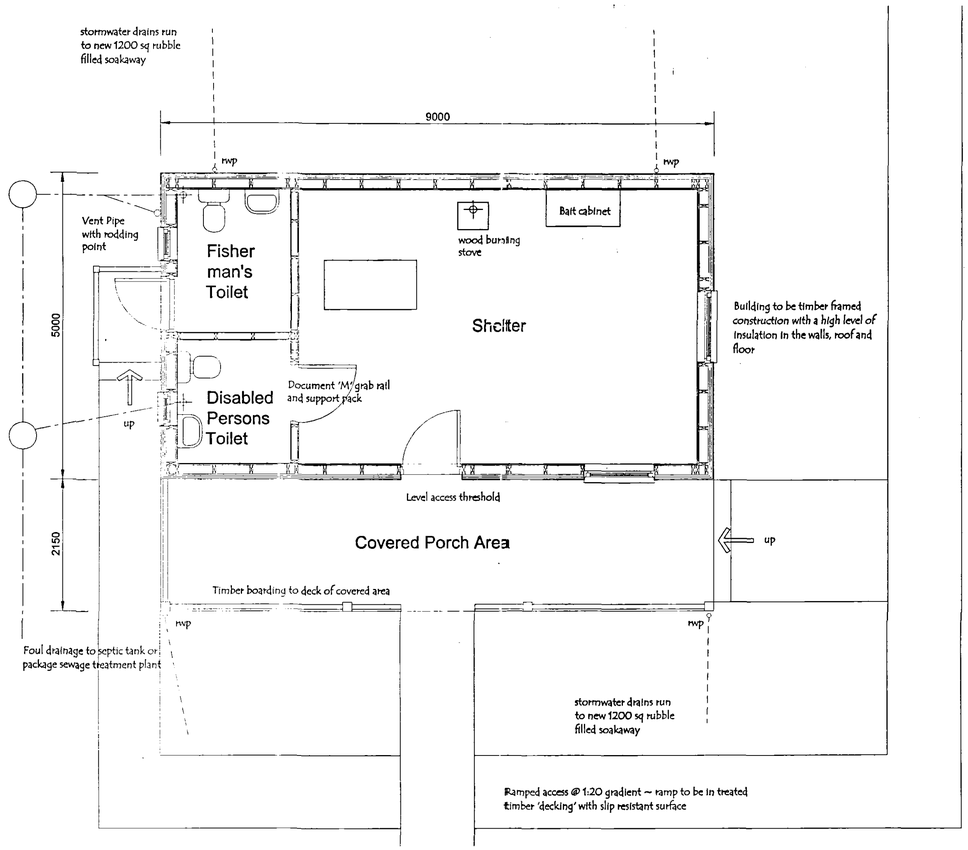

GROUND FLOOR PLAN

Scale 1:50

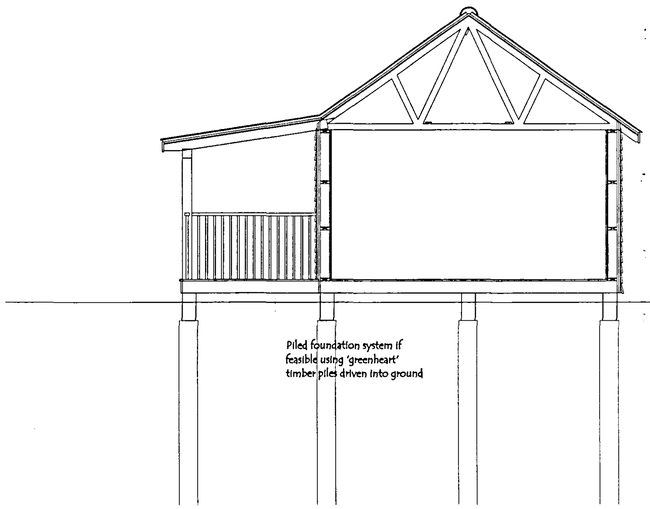

SECTION

Scale 1:50

AMENDMENTS

A

DETERMINED PLAN
- 7 MAR 2007
0295/07

L. A. Building Design
Architectural and Surveying Practice
55 Hannam Boulevard
Spalding
Lincolnshire PE11 1LB
Telephone/Fax: Spalding (01775) 711437

Peter S Lithgow MCIOB MCIAT
Member of the Chartered Institute of Building and
Member of the Chartered Institute of Architectural Technologists

project
Proposed FISHING LAKE at
CLAY DROVE, PODE HOLE
Spalding, Lincolnshire

client
MR M J YOULD

drawing
FACILITIES BUILDING
General Arrangment Drawing
Planning Drawing

date	scale(s)
February 2007	1:50 1:100
drawn by	checked
Peter Lithgow	PSL
job no	drawing no
07/08	01