NOTE:
At the time of planning survey all of the ground this side of the site boundary, except for the extg hard-standing area, is covered in timber planting pallets. Pallets to Cellnet compound position and access to compound are to be removed by the landlord prior to any works.

Existing 1800mm tall plastic coated chainlink fencing to boundary.


Existing approx. 6m tall x 4m thick dense mixed trees & hedging along boundary.

See GEN/003 for enlarged compound plan.

Cellnet hardcore access track, from existing track to compound, approx. 10m long.

Extg poplar tree, in the process of annual trimming, has grown into a bush shape following earlier trimming. Tree is to be reinstated to traditional column shape, by landlord, by the removal of low spreading branches. This will give local clearance to Cellnet equipment. Height to be maintained at 15m by landlord.

Existing concrete hardstanding.

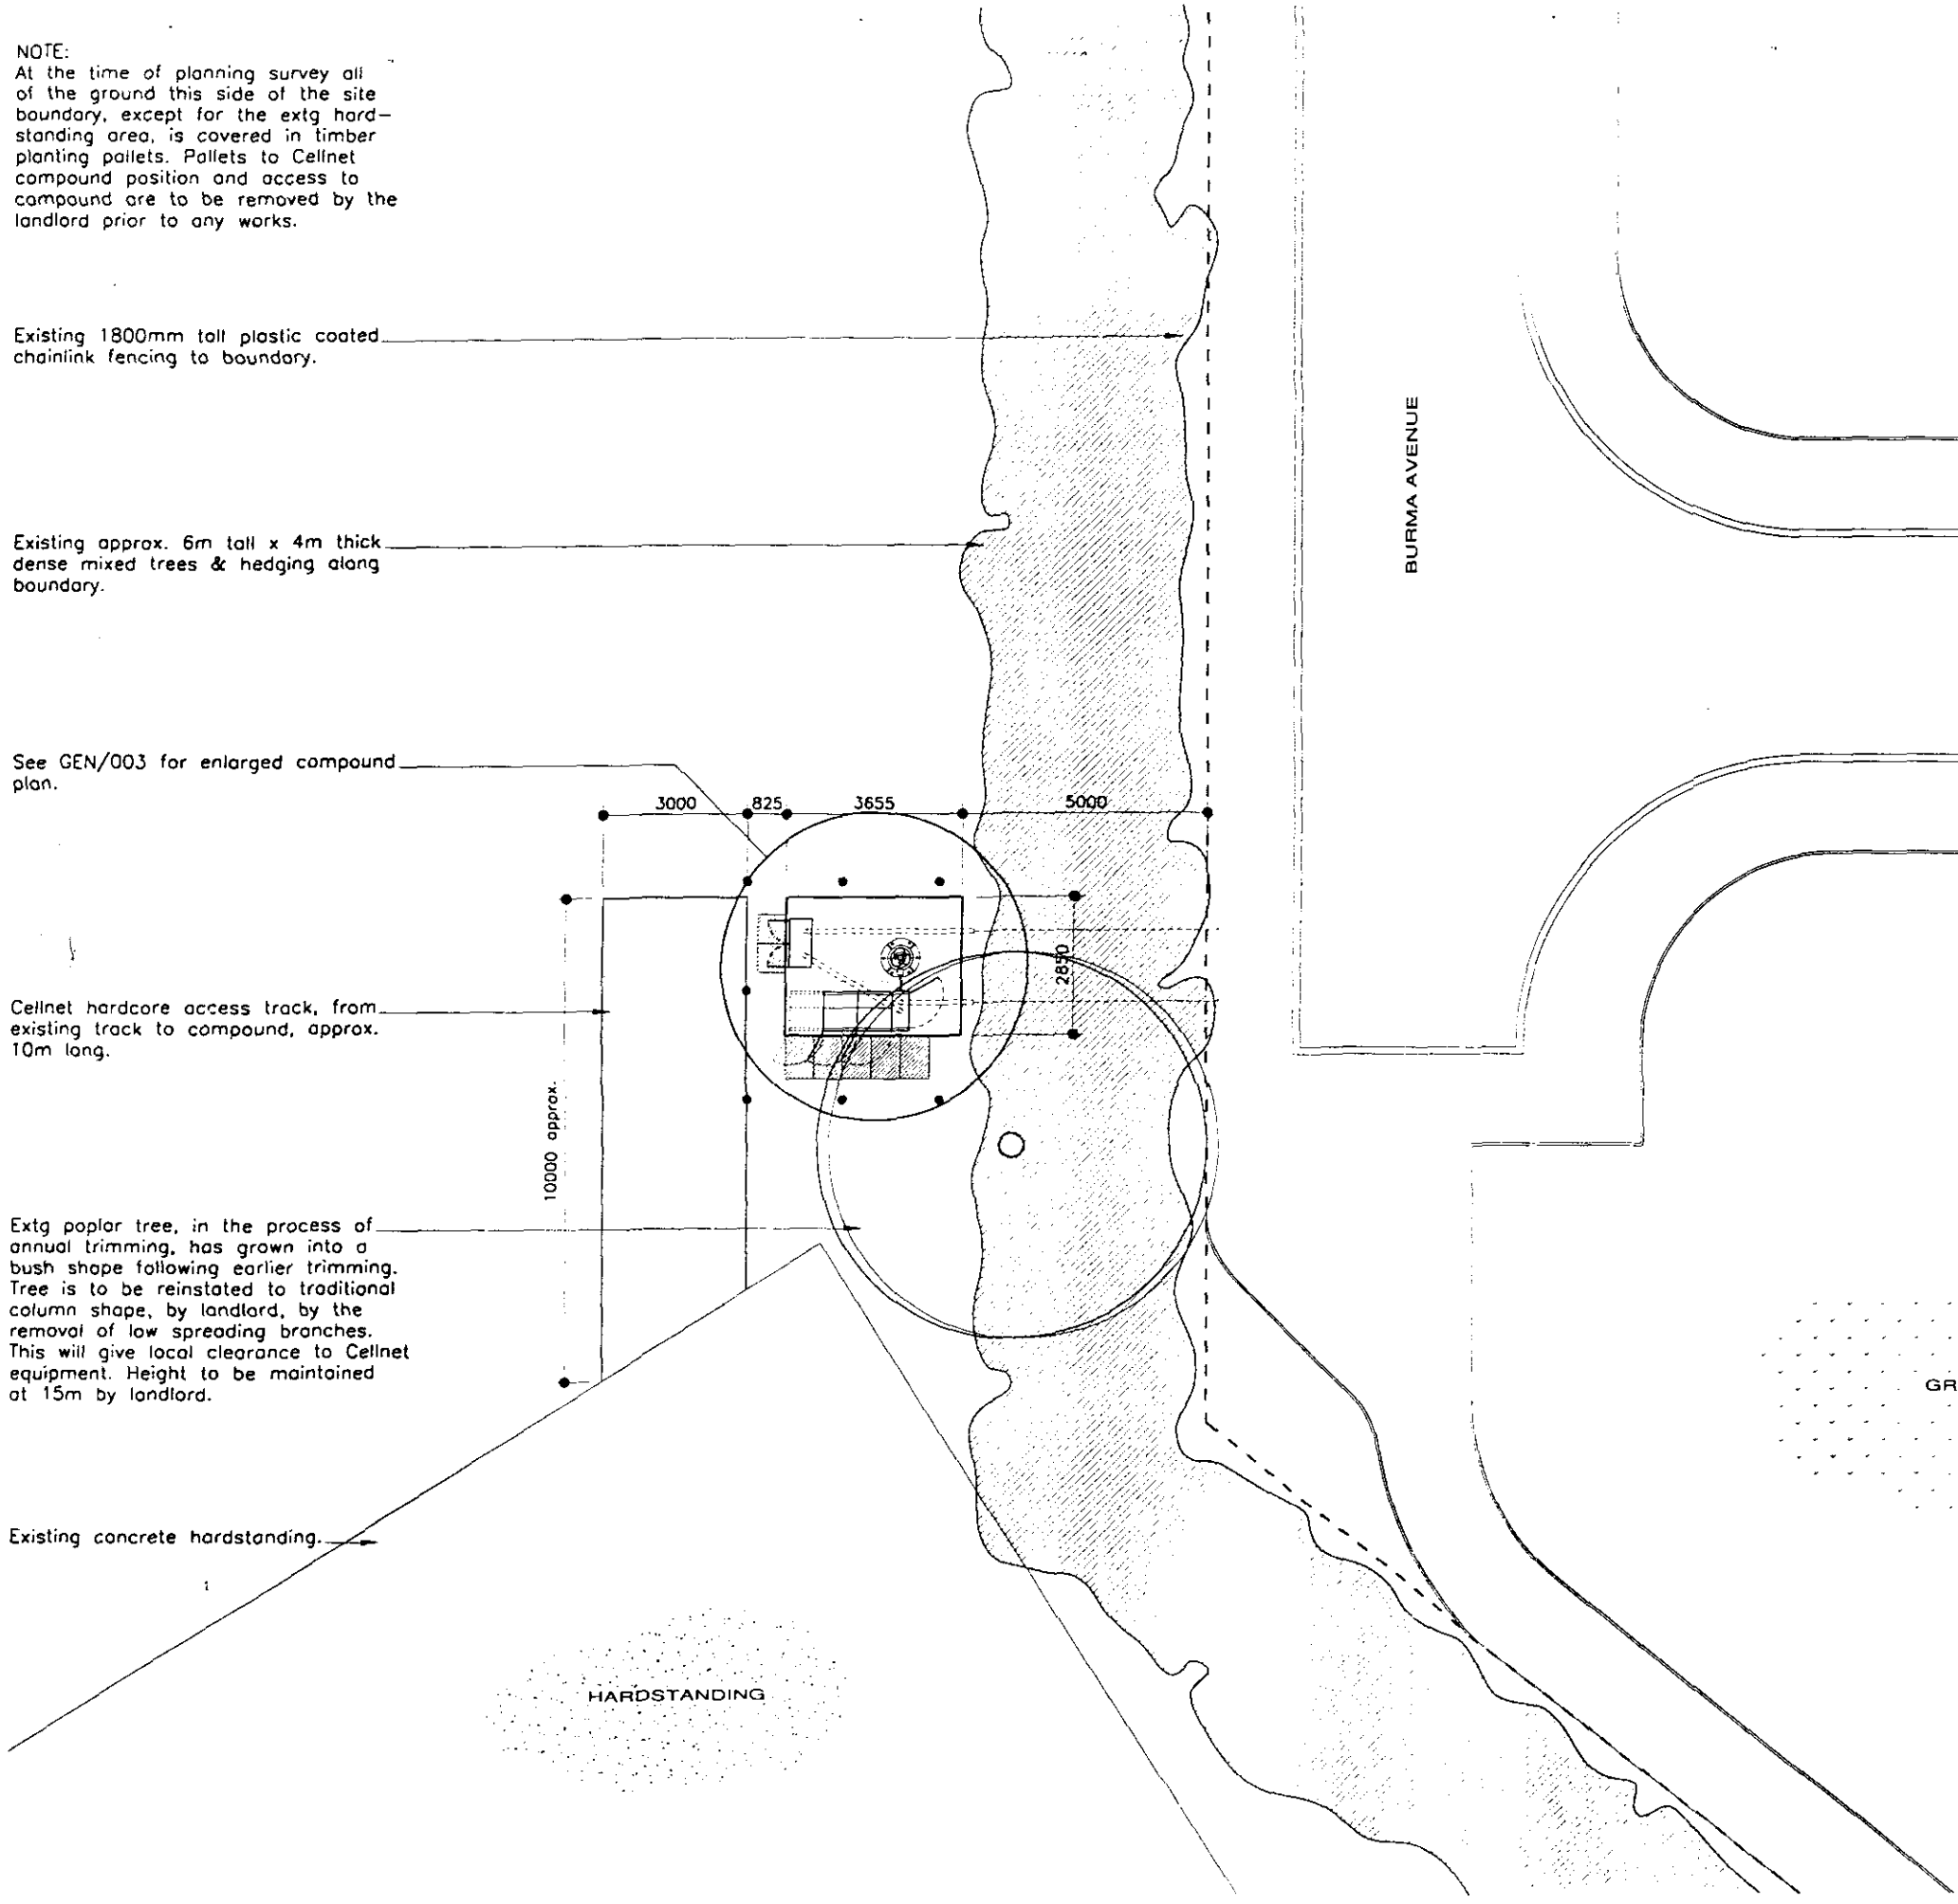


SITE PLAN

GENERAL NOTES

This drawing is the Copyright of Cellnet and must not be reissued, loaned or copied without written consent.
Use written dimensions only. Do not scale.

DETERMINED PLAN

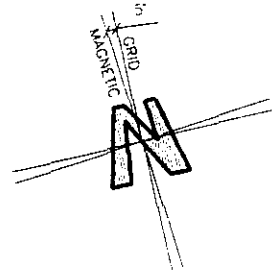

SOUTH HOLLAND DC
HOUSING & PLANNING
26 MAR 1999
Ref: 0303/99

Rev	Date	Description	Drw	Chkd

Grantham Parsons and Nolan Ltd
Arden House, Marsh Lane
Hampton-in-Arden, Solihull, B92 0AJ
Tel: (01675) 443227 Fax: (01675) 443576

Cellnet
NETWORK CONSTRUCTION


GSM 2000

Project Title:
Cell 8199
Pinchbeck

Drawing Title:
General Arrangement

Scale: 1:150	Drawn: C.R
Date: 16-03-99	Checked: M.D.G

Drawing Number:
P/8199/GEN/002

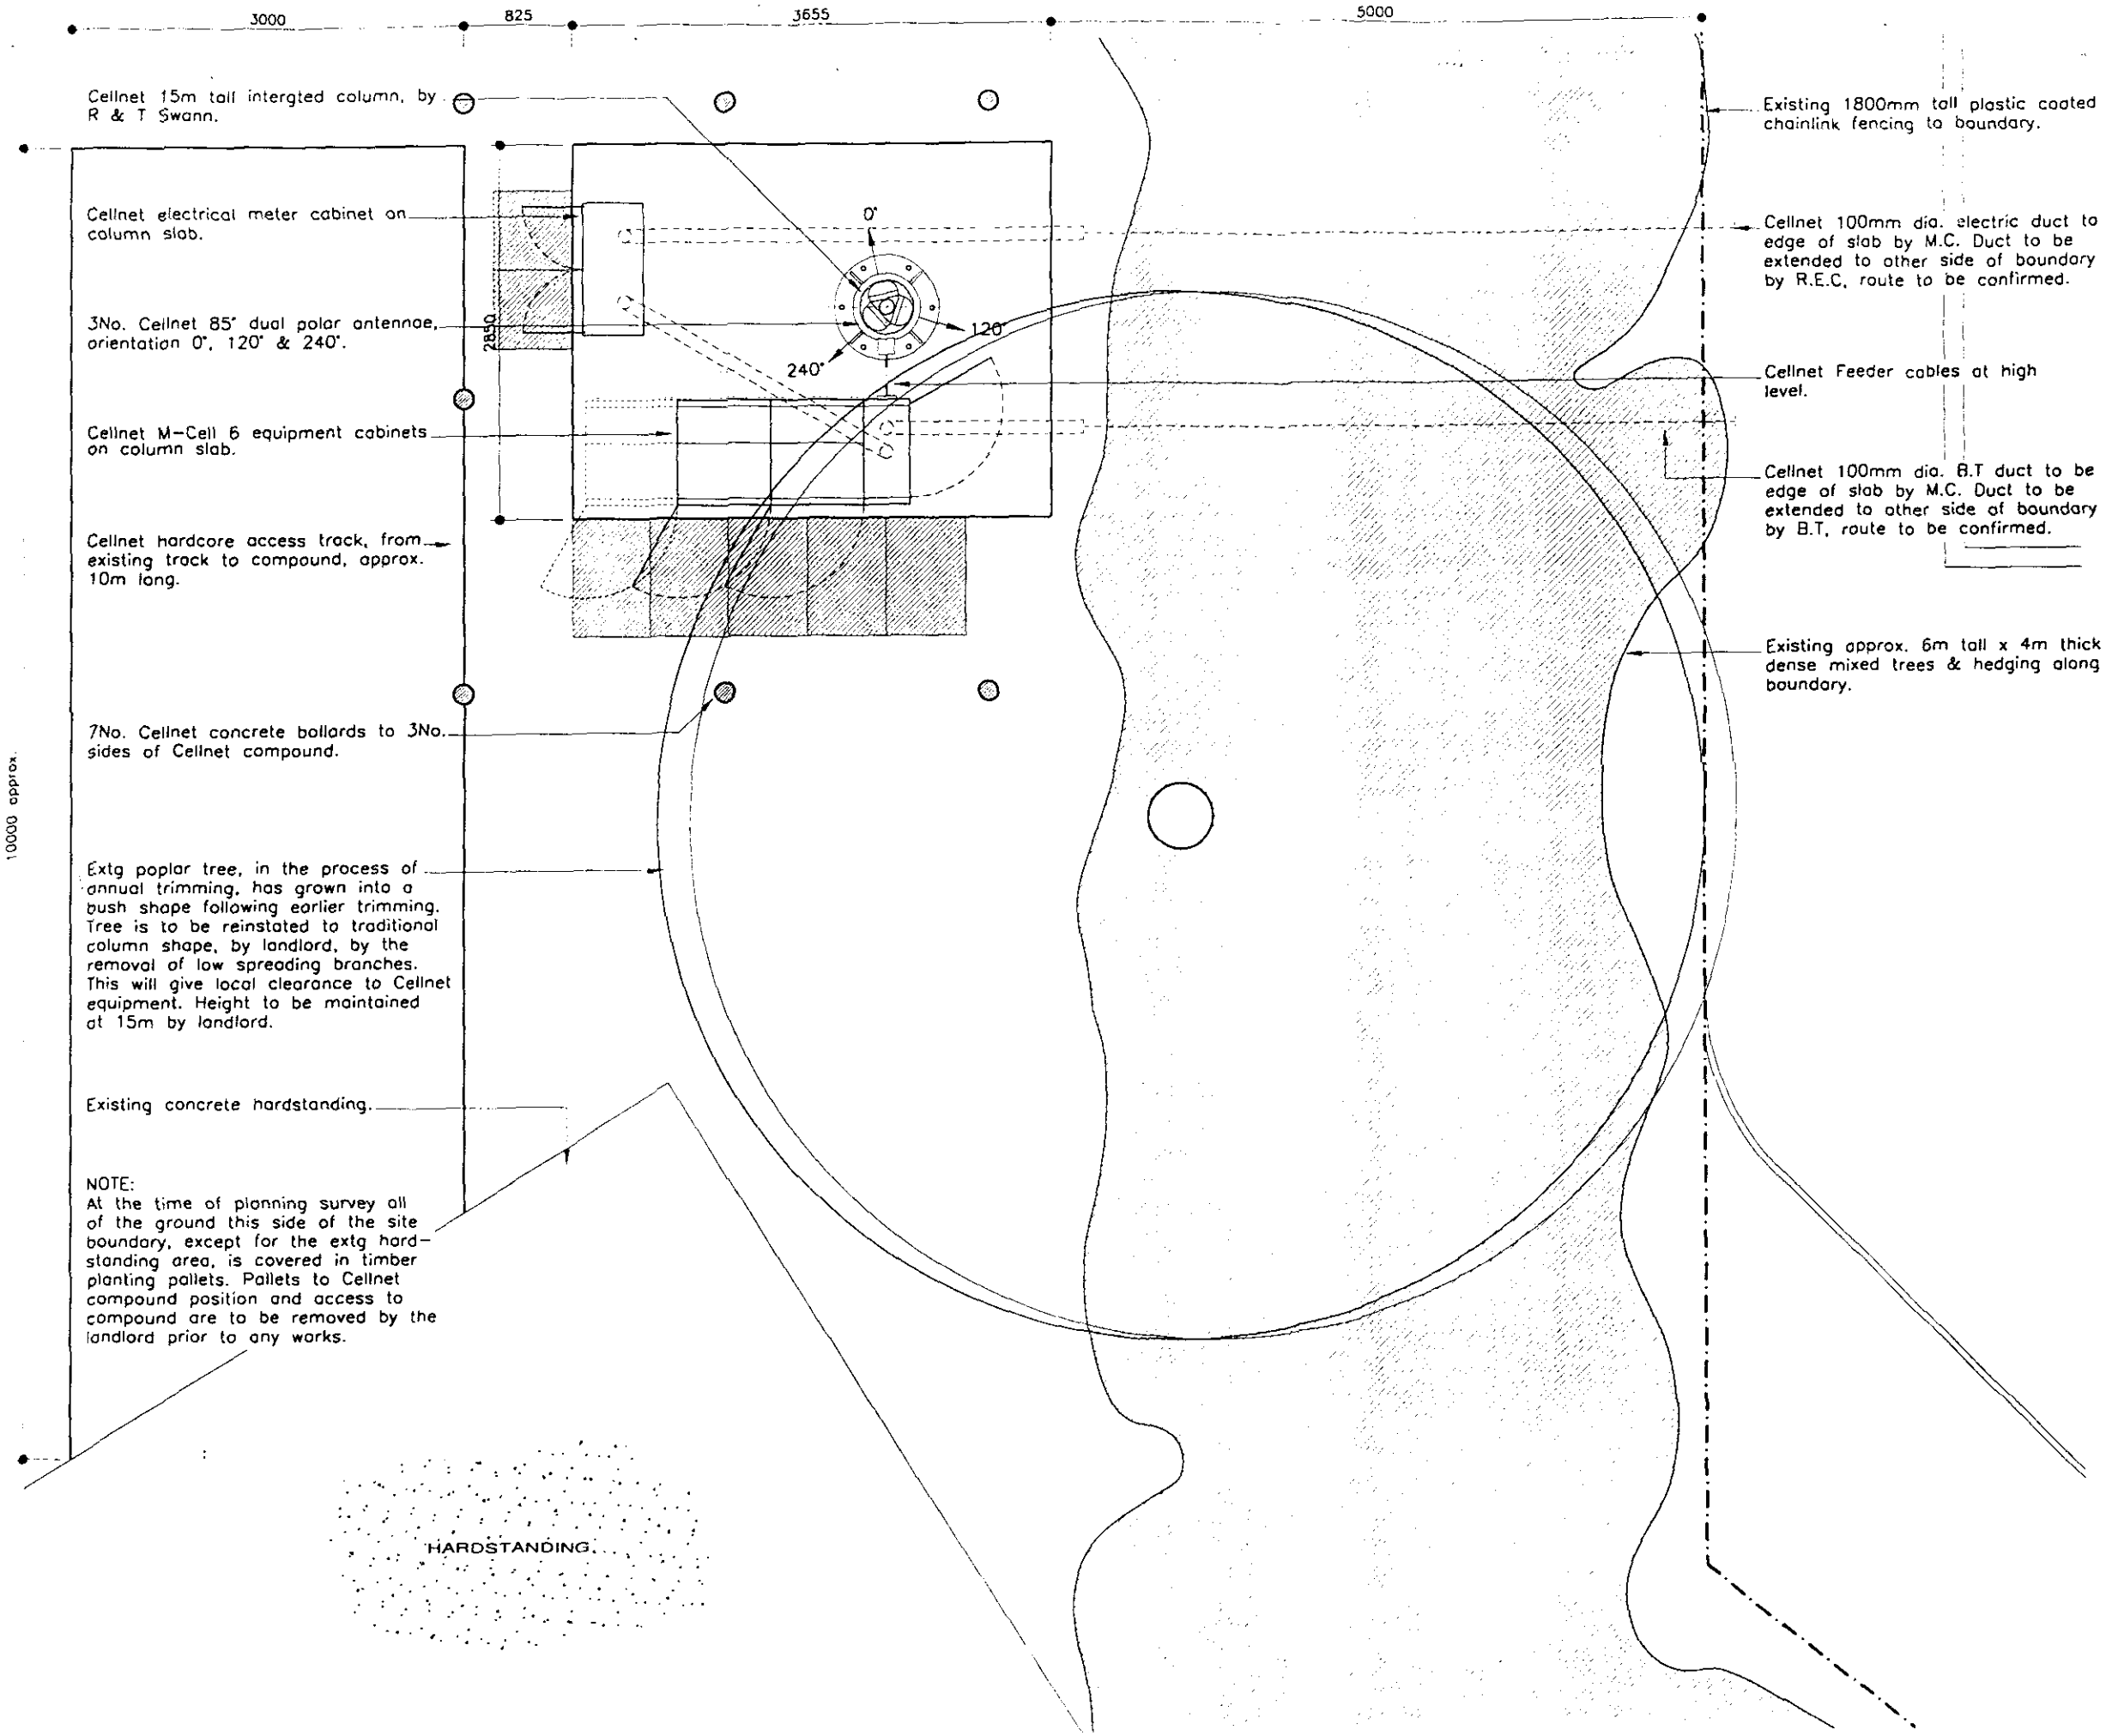

ENLARGED COMPOUND PLAN

GENERAL NOTES

This drawing is the Copyright of Cellnet and must not be reissued, loaned or copied without written consent.
Use written dimensions only. Do not scale

DETERMINED PLAN

5° GRID MAGNETIC

SOUTH HOLLAND DC
HOUSING & PLANNING
26 MAR 1999
Ref: 0303/99

Rev	Date	Description	Drn	Chkd

Grantham Parsons and Nolan Ltd
Arden House, Marsh Lane
Hampton-in-Arden, Solihull, B92 0AJ
Tel: (01675) 443227 Fax: (01675) 443576

Cellnet
NETWORK CONSTRUCTION


GSM 2000

Project Title:
Cell 8199
Pinchbeck

Drawing Title:
Enlarged Compound Plan

Scale: 1:50	Drawn: C.R
Date: 16-03-99	Checked: M.D.G

Drawing Number
P/8199/GEN/003

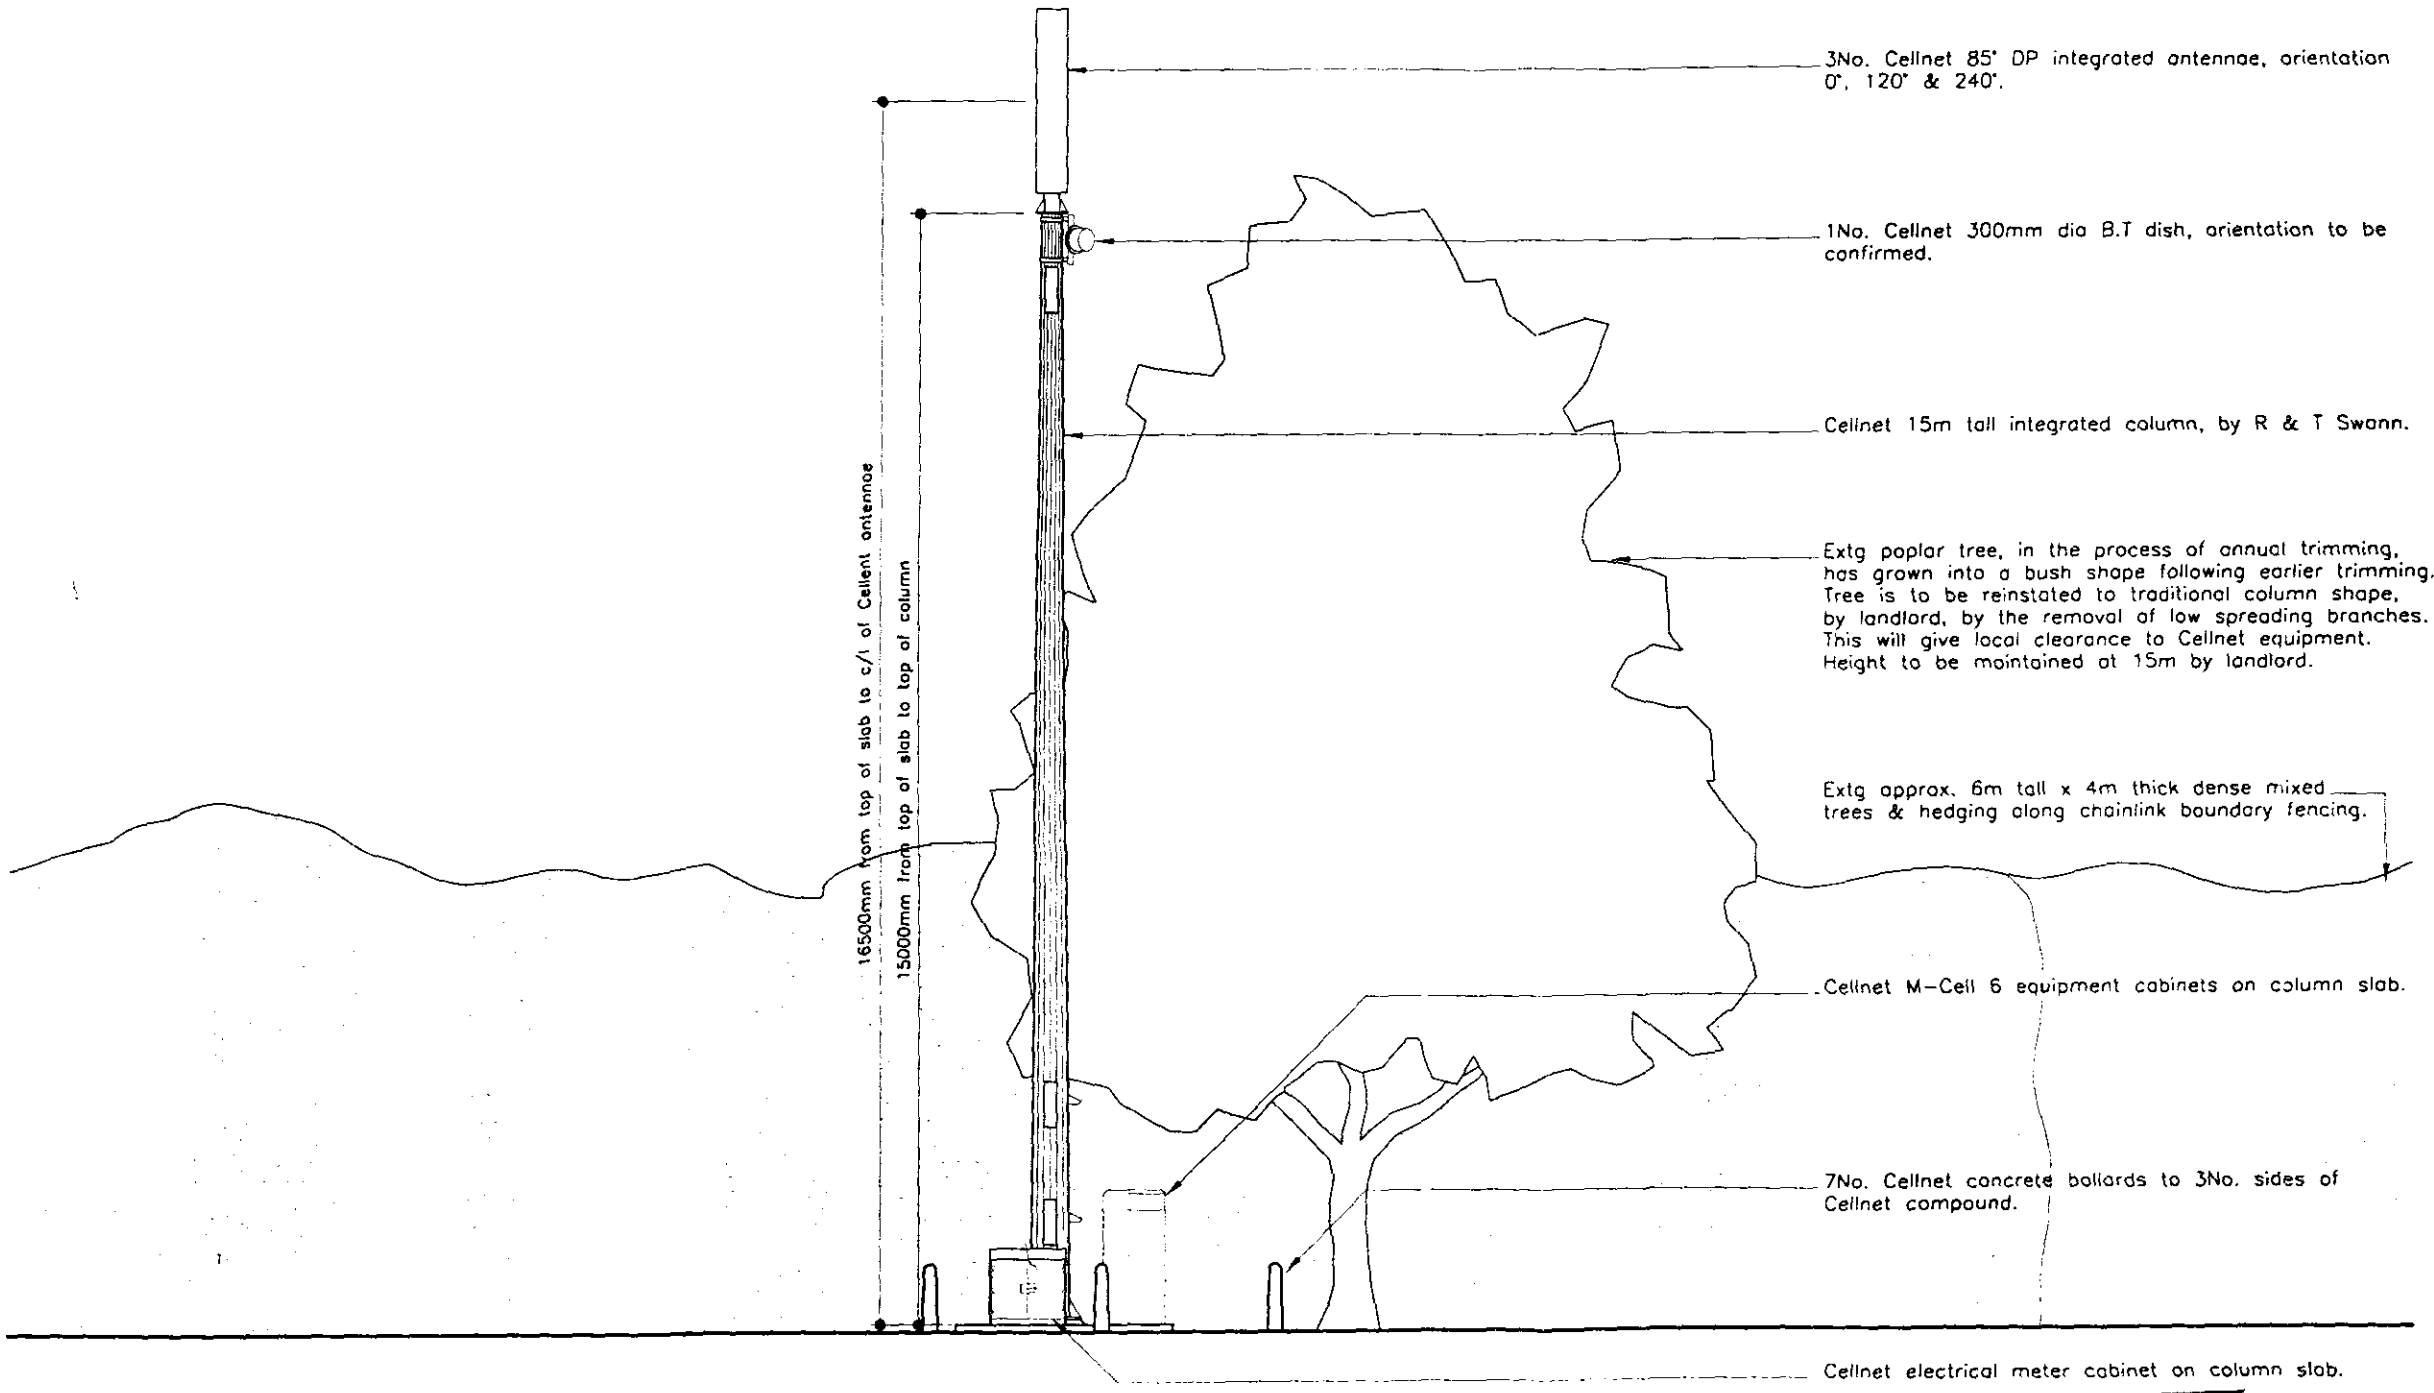


WEST SITE ELEVATION

SOUTH HOLLAND DC
HOUSING & PLANNING
26 MAR 1999
Ref: 0303/99

GENERAL NOTES

This drawing is the Copyright of Cellnet and must not be reissued, loaned or copied without written consent.
Use written dimensions only. Do not scale

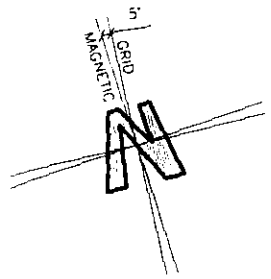

DETERMINED PLAN

Rev	Date	Description	Drw	Chd

Grantham Parsons and Nolan Ltd
Arden House, Marsh Lane
Hampton-in-Arden, Solihull, B92 0AJ
Tel: (01675) 443227 Fax: (01675) 443576

Cellnet
NETWORK CONSTRUCTION

GSM 2000

Project Title:
Cell 8199
Pinchbeck

Drawing Title:
Site Elevation

Scale: 1:100	Drawn: C.R
Date: 16-03-99	Checked: M.D.G

Drawing Number: