
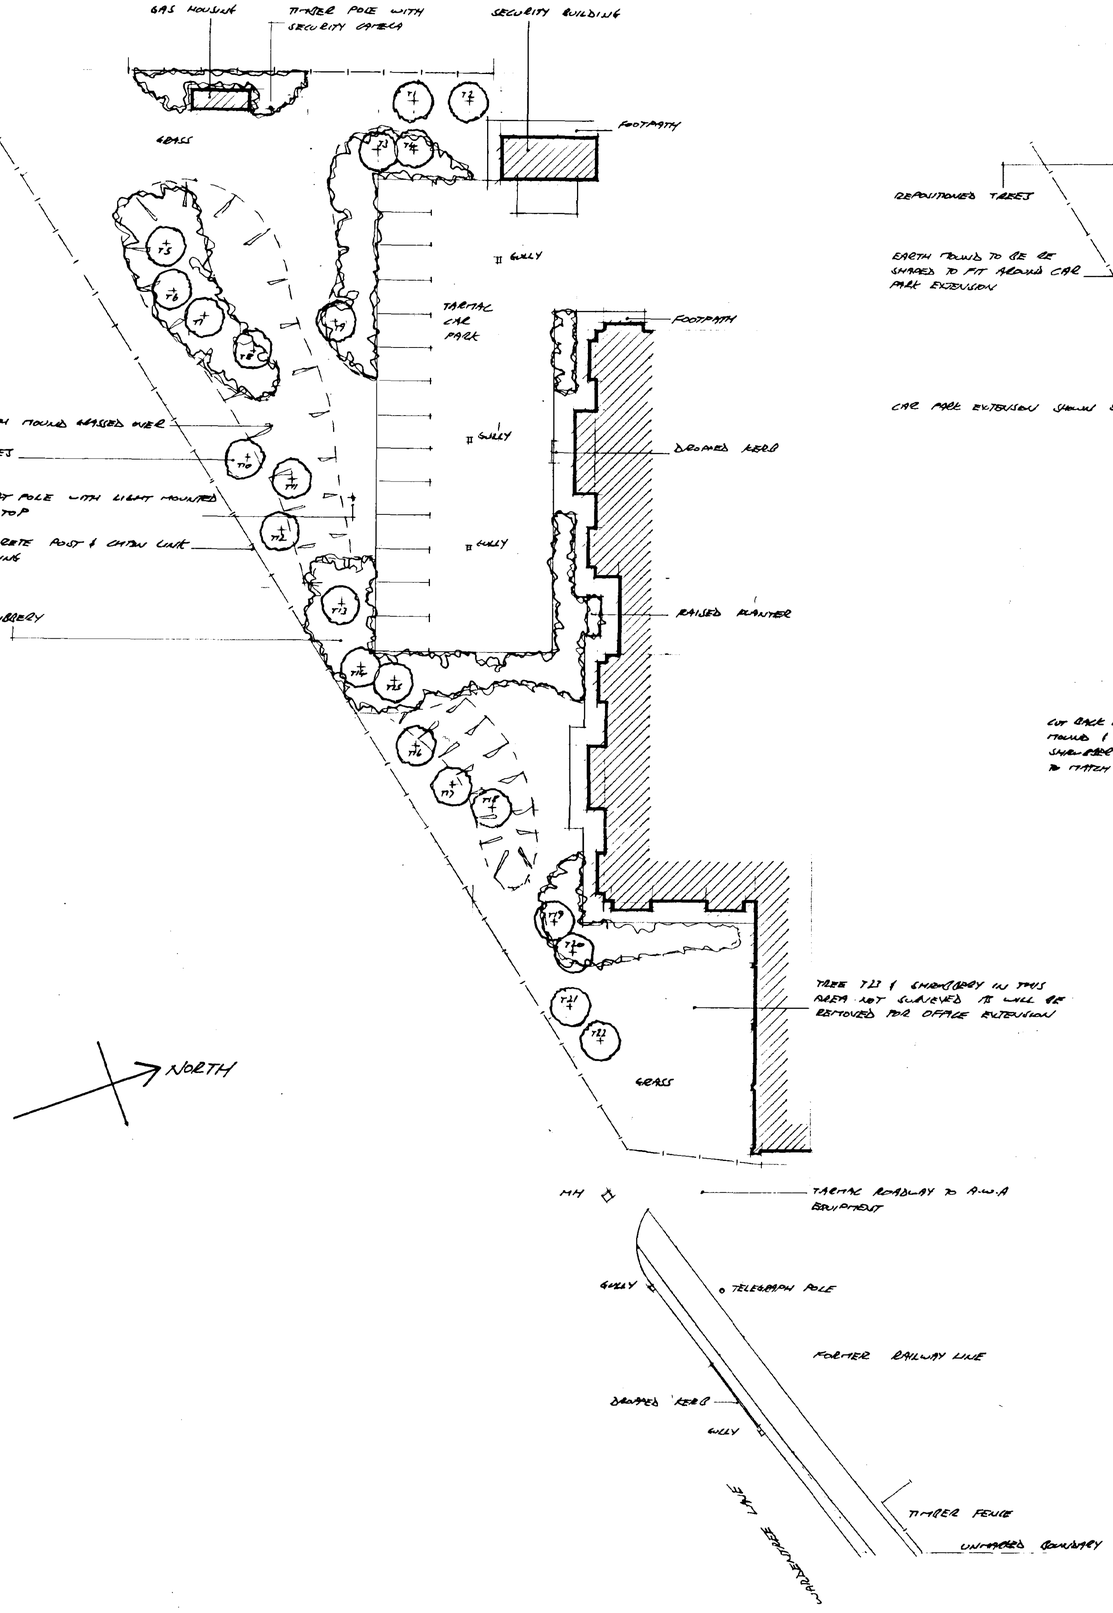


PART SITE PLAN AS EXISTING

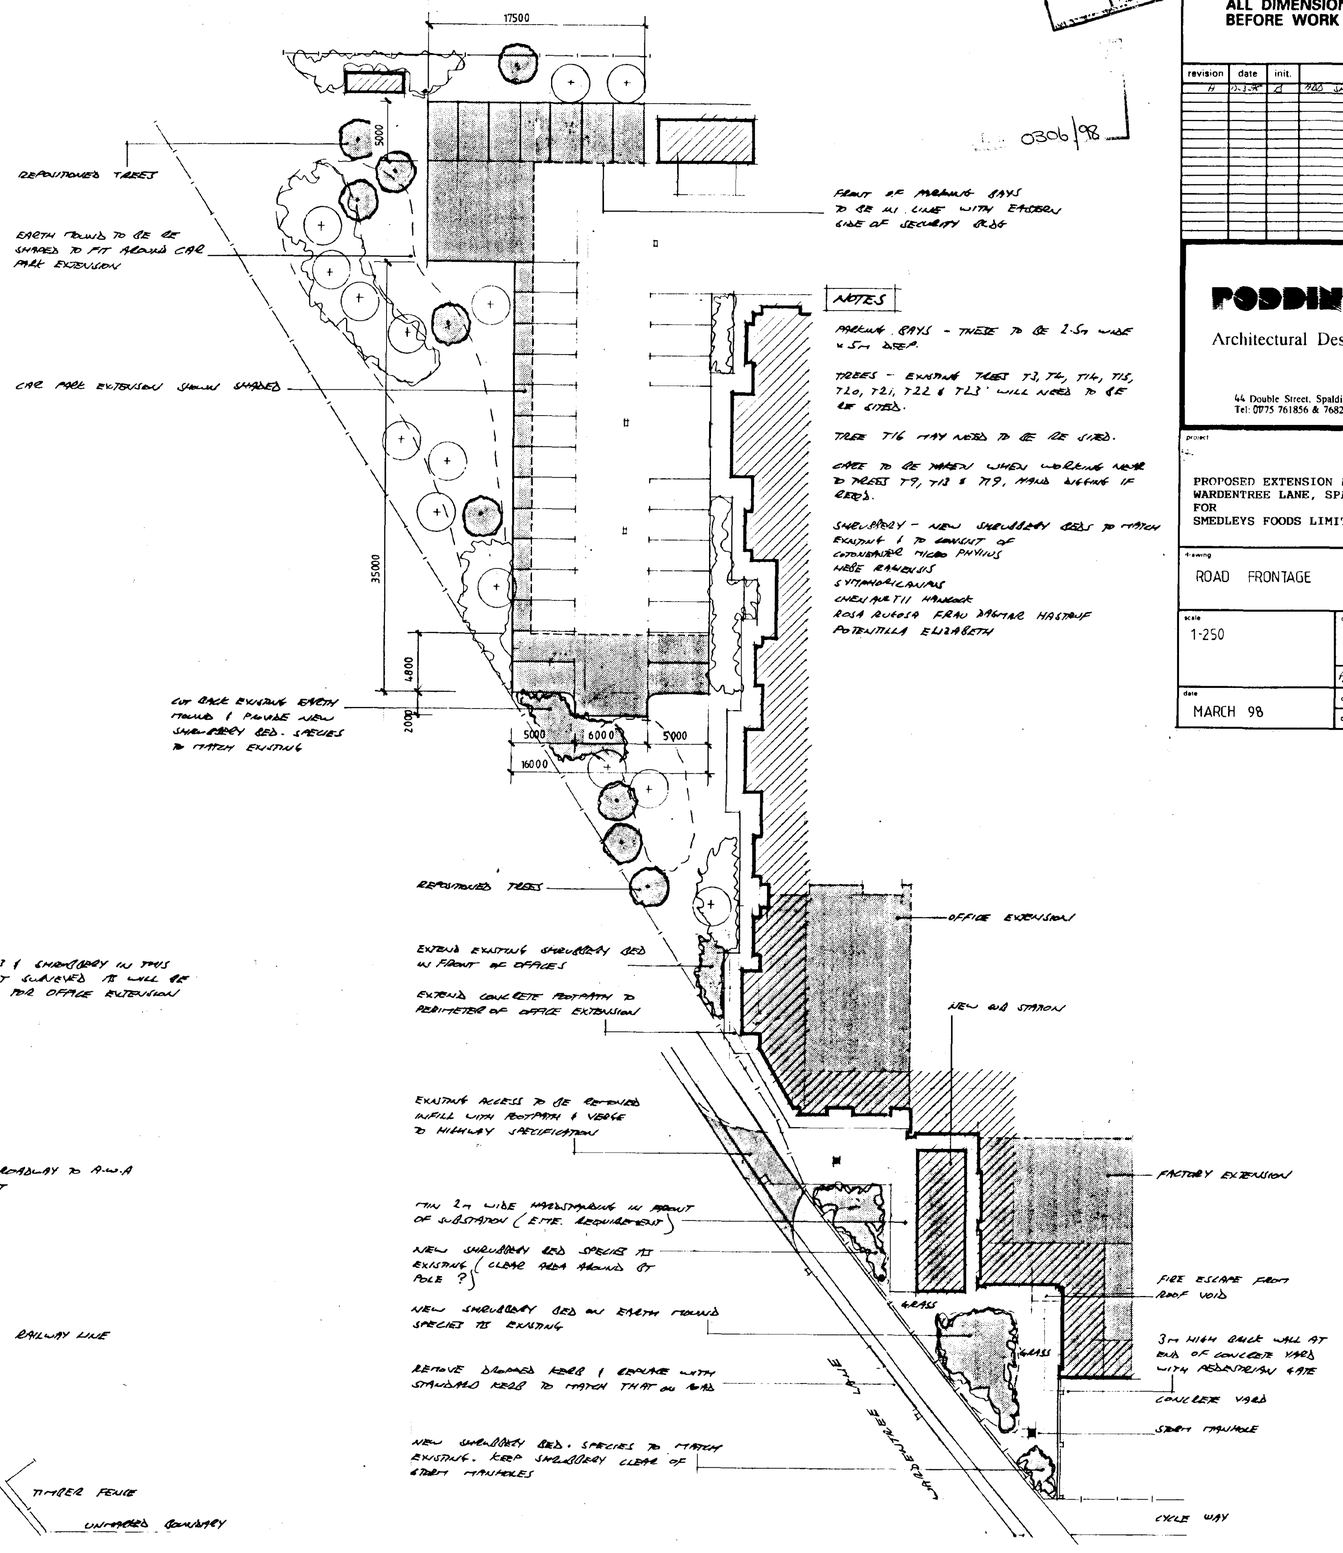

PART SITE PLAN AS PROPOSED

DETERMINED PLAN

0306/98

CONTRACTOR TO CHECK ALL DIMENSIONS ON SITE BEFORE WORK COMMENCES.

revision	date	init.	revision details
H	12.3.98	A	PLAN SHRUB SPECIES

PODDINGTONS

Architectural Design Consultants

44 Double Street, Spalding, Lincs. PE11 2AB
Tel: 01775 761856 & 768296. Fax: 01775 710218

project

PROPOSED EXTENSION AT WARDENTREE LANE, SPALDING FOR SMEDLEYS FOODS LIMITED

drawing

ROAD FRONTAGE

scale	drawing no
1-250	2812-18 A
date	drawn / checked
MARCH 98	