




Section A-A
Scale: 1:100



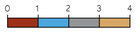

Side Elevation (SW)
Scale: 1:100

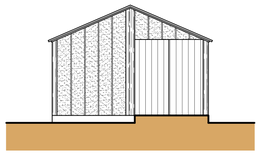


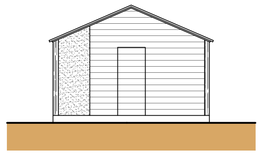


Side Elevation (NE)
Scale: 1:100


Front Elevation (SE)
Scale: 1:100



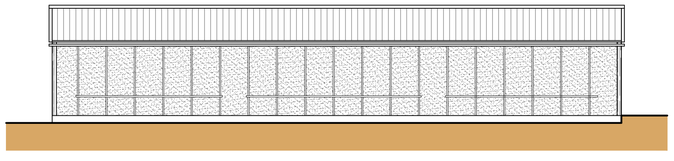


Rear Elevation (NW)
Scale: 1:100

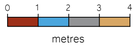

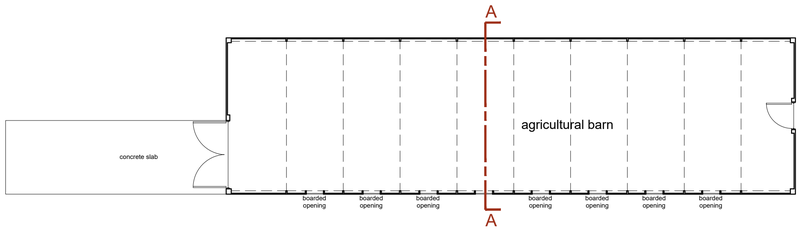



Floor Plan
Scale: 1:100



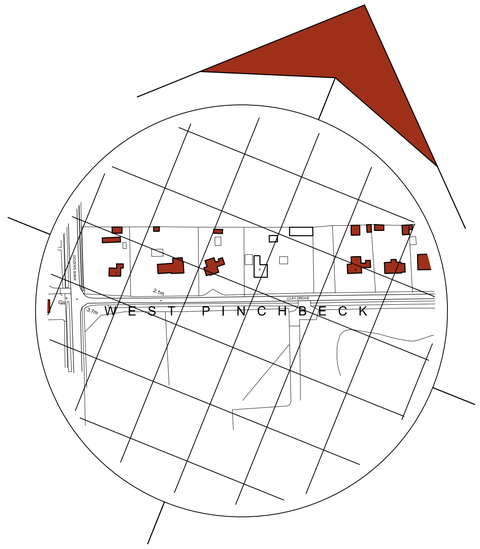


Location Plan
Scale: 1:2500

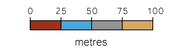

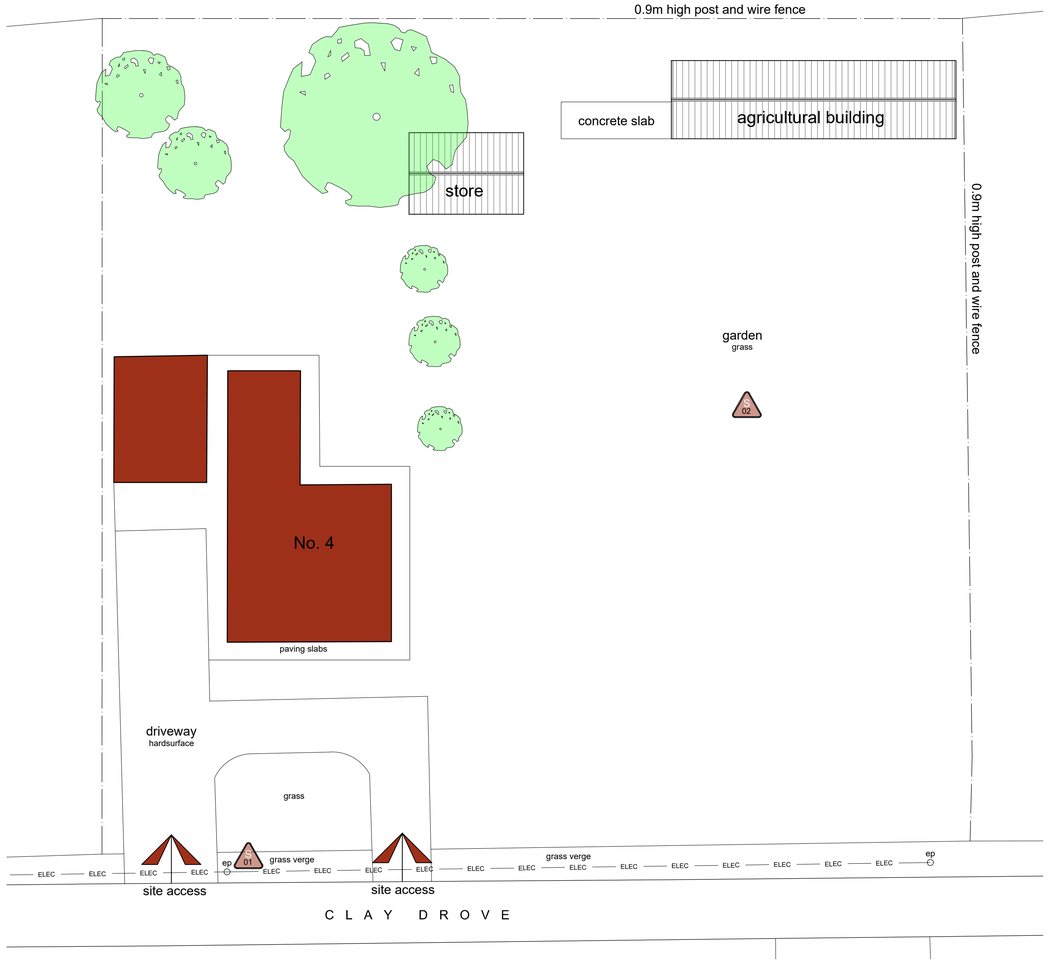

Site Plan
Scale: 1:200

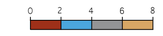


General Notes

1. All dimensions are shown in 'mm' unless otherwise stated.
2. The contractor, sub-contractors and suppliers must verify all dimensions on site prior to the commencement of any work.
3. This drawing is to be read in conjunction with all relevant engineers and specialist sub-contractors drawings and specifications.
4. Any discrepancies are to be brought to the designers attention.


SITE PLAN KEY




Indicates existing buildings taken from OS map

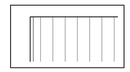

Indicates surveyed existing buildings on site

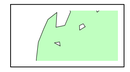


Indicates approximate position of existing vegetation

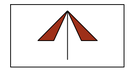

Indicates existing site access

MATERIAL KEY

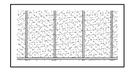

Indicates existing felt wall finish



Indicates existing timber cladding



Indicates existing metal sheet roof cladding

SITE RISK NOTIFICATION KEY

To be used with reference to the accompanying Project Risk Register

S01	Overhead Cables	S02	Unknown Services

Status

AS EXISTING

SWANN EDWARDS

ARCHITECTURE

Swann Edwards Architecture Limited, Black Barn, Fen Road, Guyhirn, Wisbech, Cambs. PE13 4AA
t 01945 450694 e info@swannedwards.co.uk w www.swannedwards.co.uk

Job Title
Proposed Barn Conversion at 4 Clay Drove, West Pinchbeck, PE11 3NB

Date	Drawn by
October 2024	GT
	Checked by GE

Drawing Title
Survey Drawing

Job No.	Sheet Size
SE-2188	A1
Dwg No. 100	Revision

Swann Edwards Architecture Limited ©