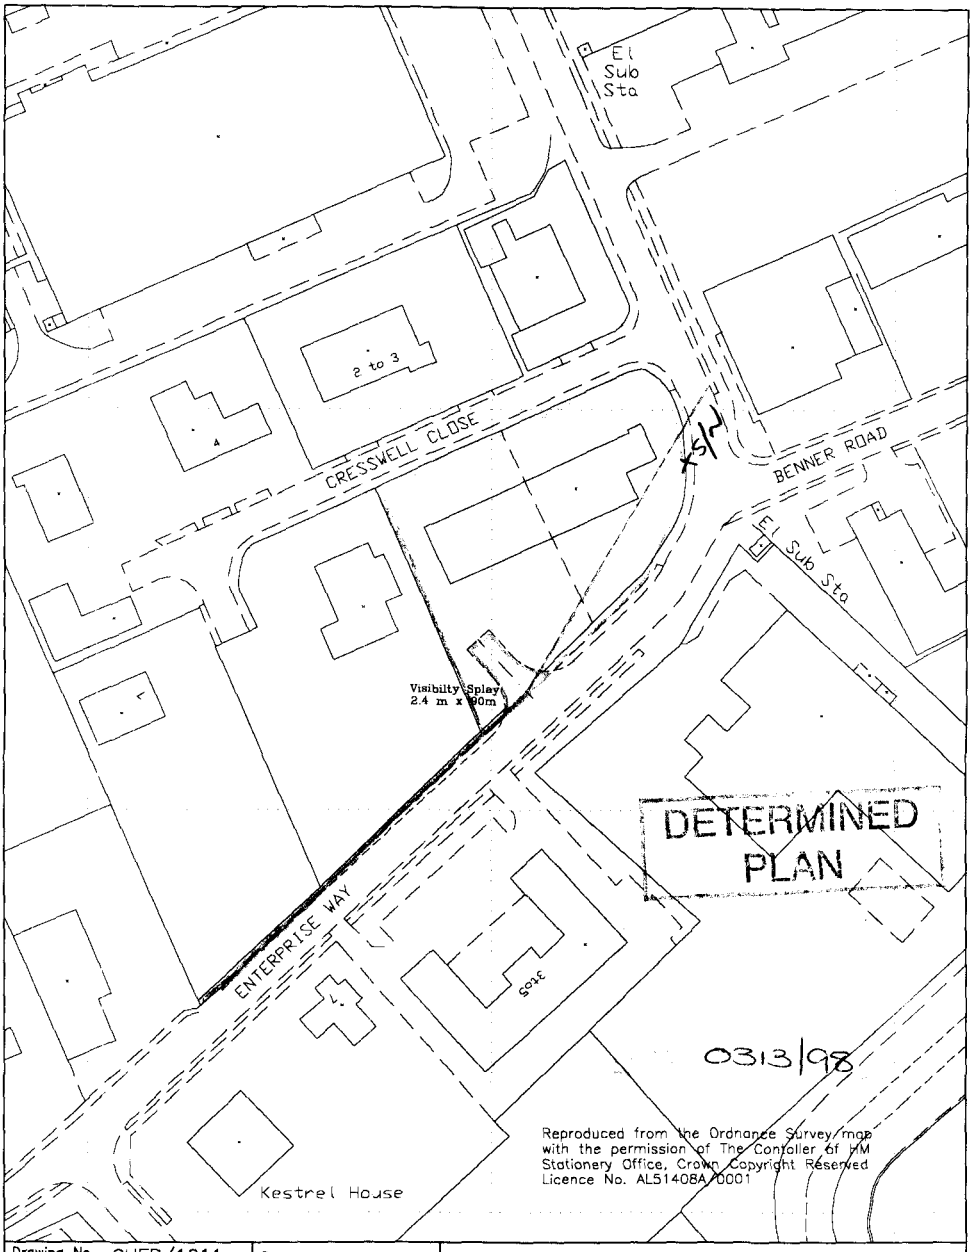


Drawing No. SHEP/1011	Drawn S.A.K	**Broadgate Builders (Spalding) Ltd**
Cresswell Close Spalding	Scale 1 : 1250	**Broadgate House, Weston Hills, Spalding, Lincolnshire, PE12 6DB. Telephone: (01406) 380532 Fax: (01406) 380014**
	Date 09:09:97	
TITLE Site Plan		