
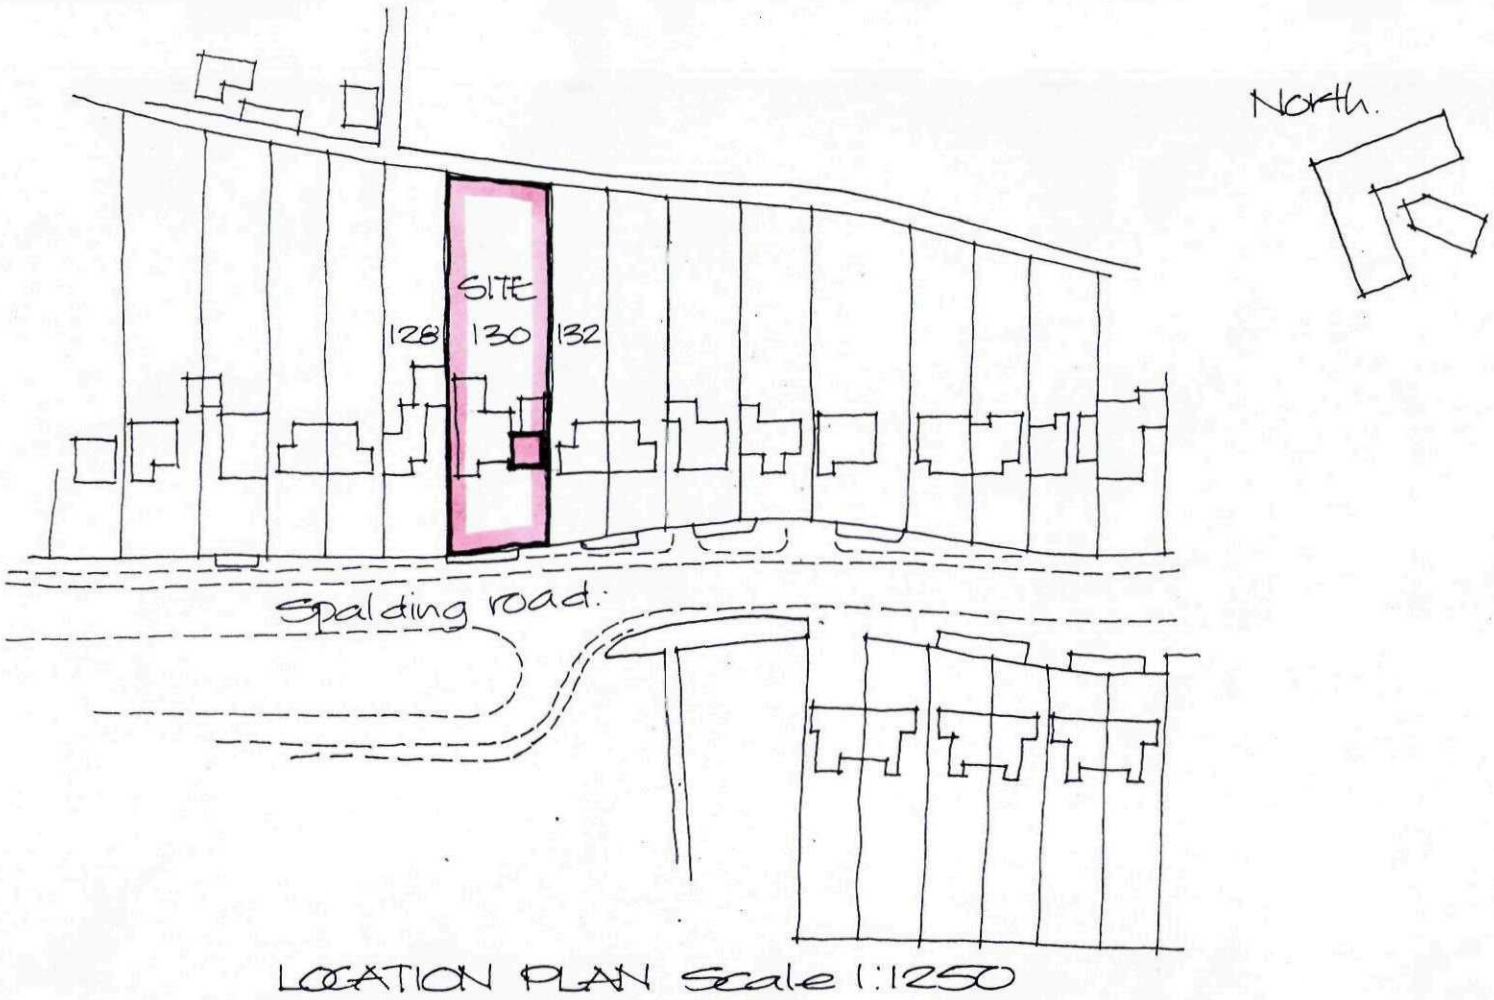



LOCATION PLAN Scale 1:1250

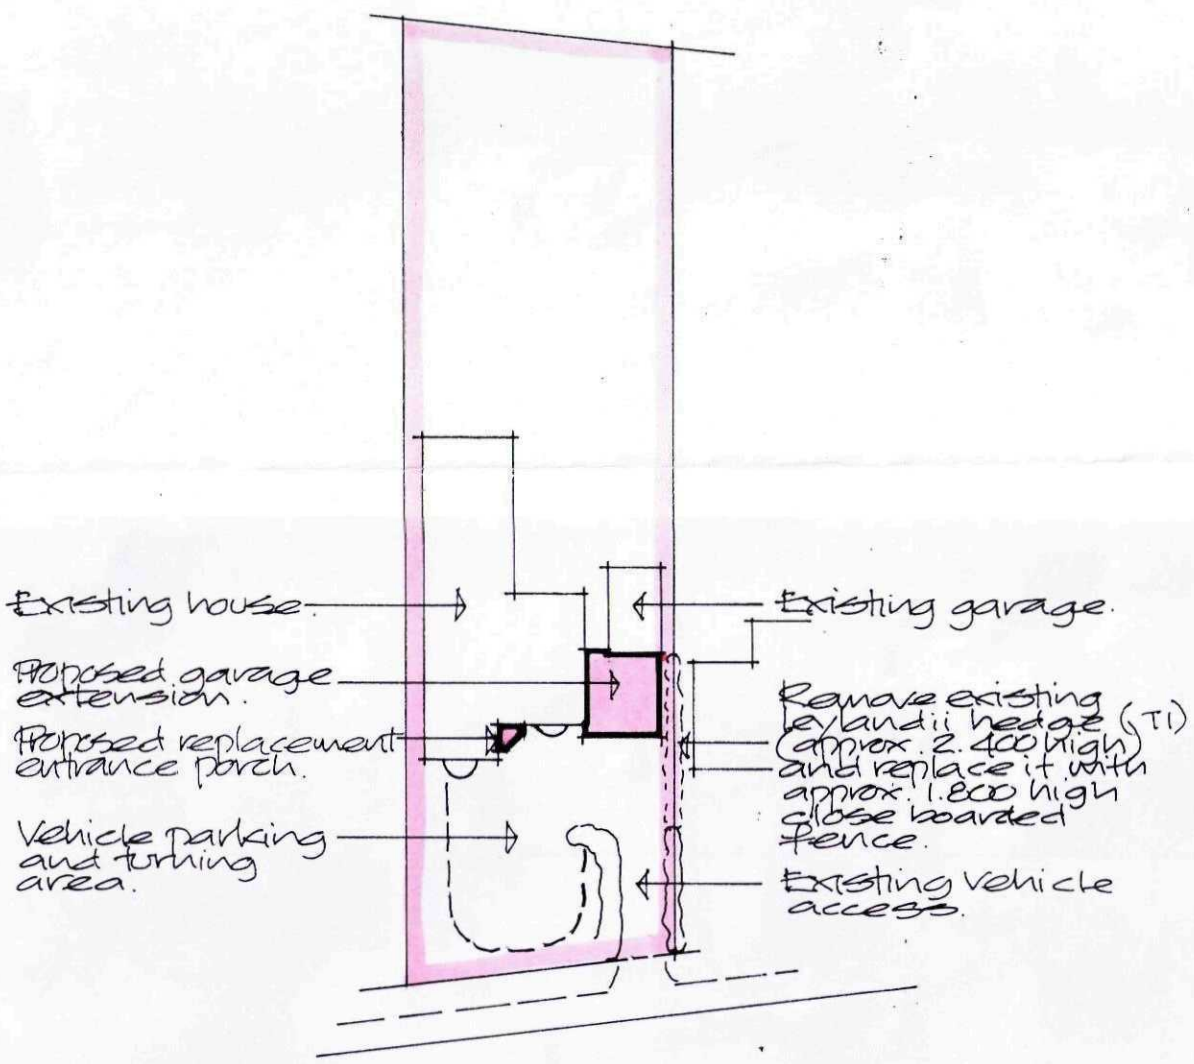


BLOCK PLAN Scale 1:500

DETERMINED PLAN

SHDC
Planning & Development
- 5 MAY 2009
Ref: 0316/09

Project
**PROPOSED GARAGE EXTENSION AND ALTERATIONS TO FRONT EXTRANCE OF HOUSE, 130 SPALDING ROAD, PINCHBECK, SPALDING.**


Client
**MR & MRS S COLBY**

**ALAN HORNSBY**
ARCHITECTURAL SERVICES LTD
"Little Acre"
Peak Hill, Cowbit,
Spalding, Lincs. PE12 6AW
Tel. Holbeach (01406) 380591

Scale 1:500 & 1:1250 Drg. no. 09/09/03
Date April 2009




FRONT ELEVATION

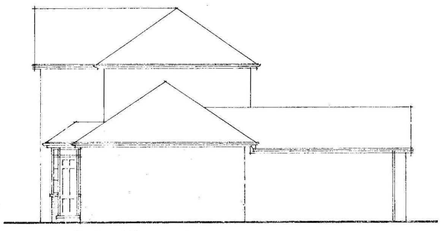


SIDE ELEVATION


Finishes:
Roof: Natural slate roof finish to match existing.
Walls: Facing brickwork to match existing.

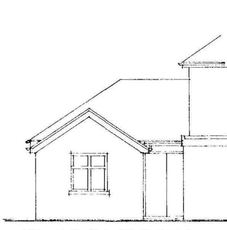


REAR ELEVATION

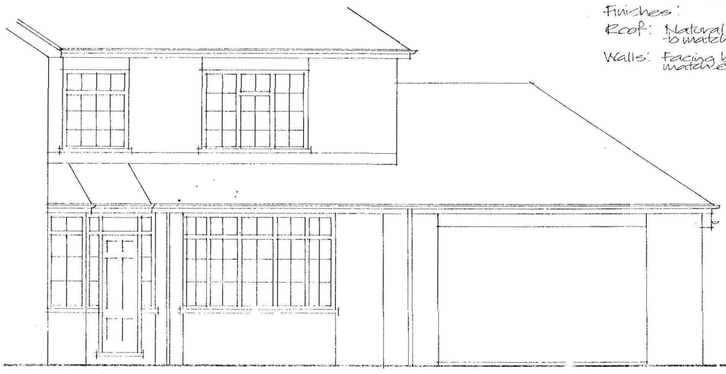

FRONT ELEVATION OF PROPOSAL

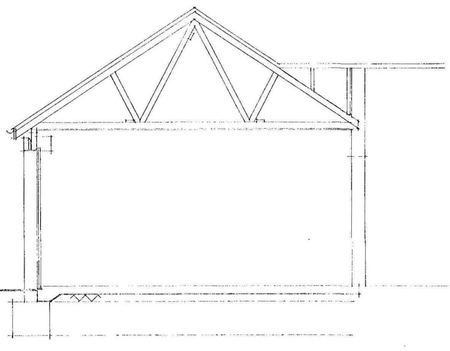

SECTION

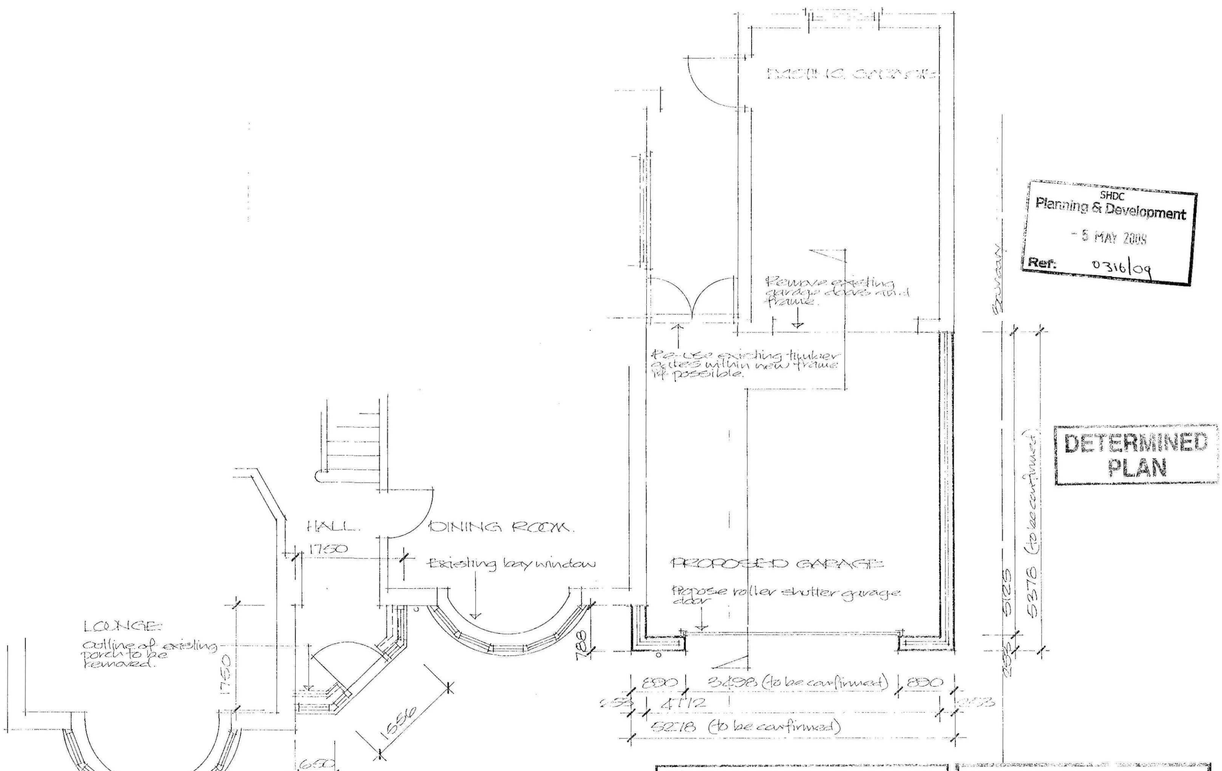


SHDC Planning & Development - 5 MAY 2009 Ref: 0316/09

Project
**PROPOSED GARAGE EXTENSION AND ALTERATIONS TO FRONT EXTRANCE OF HOUSE, 130 SPALDING ROAD, PINCHBECK, SPALDING.**

Client
**MR & MRS S COLBY**


**ALAN HORNSBY**
ARCHITECTURAL SERVICES LTD
"Little Acre"
Peak Hill, Cowbit,
Spalding, Lincs. PE12 6AW
Tel. Holbeach (01406) 380591


Scale 1:50 & 1:100 Drg. no. 09/09/02
Date April 2009