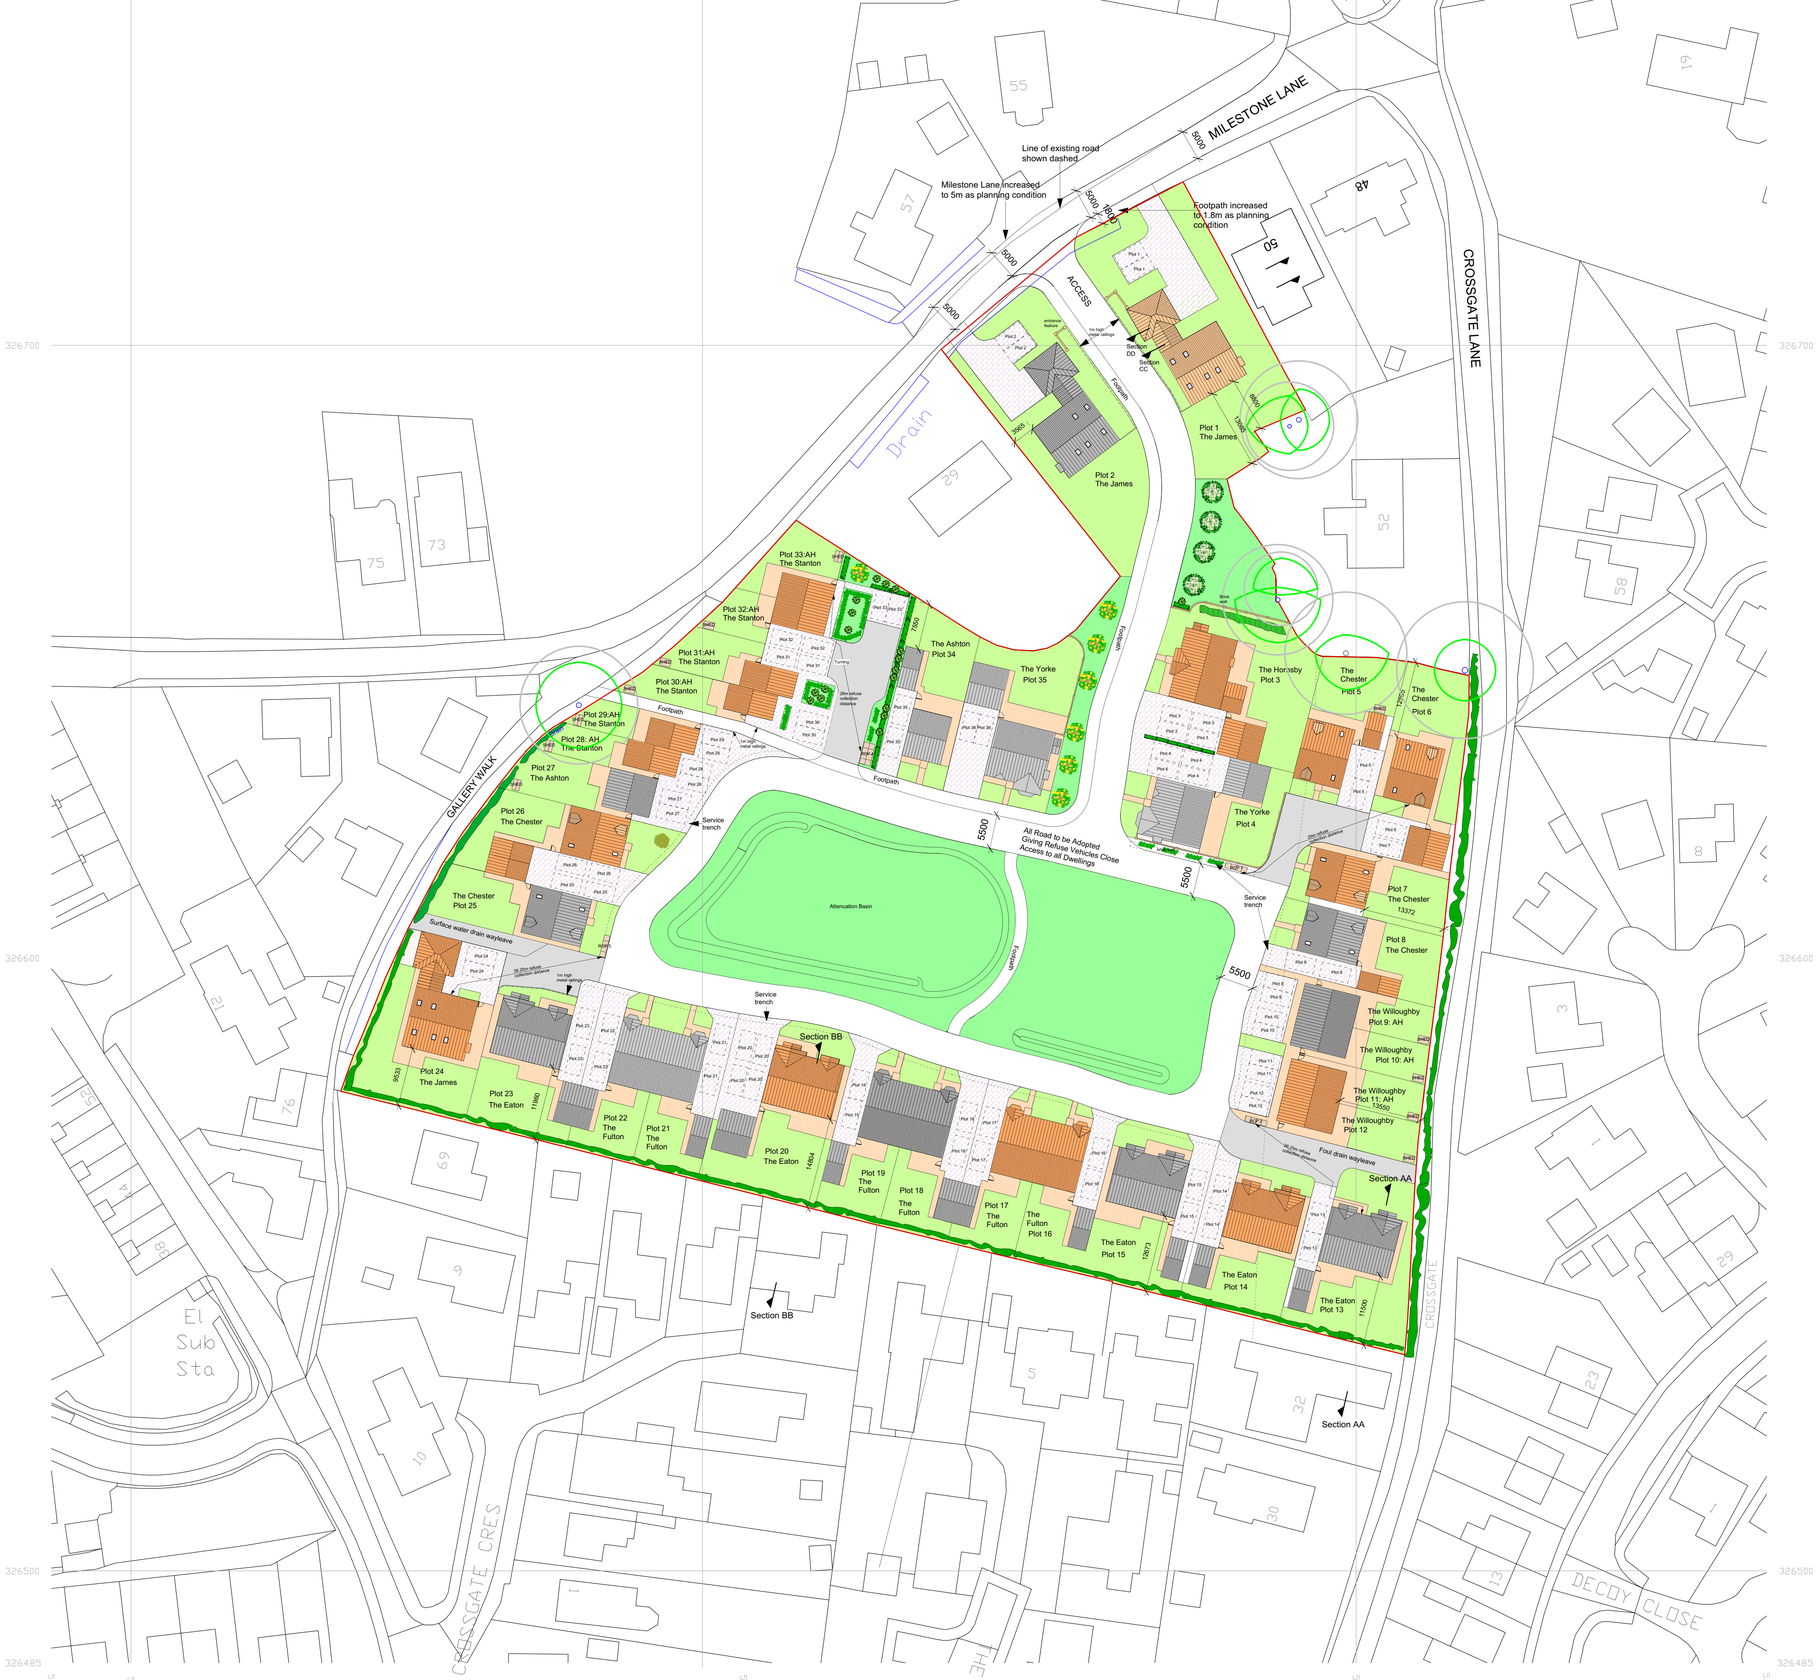


REFUSE COLLECTION POINT SCHEDULE

RCP	SIZE (m)	PLOTS
1	0.9 x 1.8	5-6
2	0.9 x 1.8	14-15
3	0.9 x 1.8	23-24
4	1.8 x 2.4	30-33

Rev A: June 21 - Length of garages increased, bike loops added to gardens, plot 30 flipped and position changed to retain tree
B- October 21 - General redesign to address planners comments, including providing informality to the layout. Two central houses omitted and open space enlarged, Plot 1&2 altered to bungalows and away from no 50, Milestone Road, highway entrance adjusted, service strip added, footpath altered and made continous, swd wayleave increased to 3m. Amended for highways comments.
D. September 22 - amendment to improve scheme in response to consultation

Project
THE BURRELLS
PINCHBECK

Title
SITE LAYOUT

Aspect Architectural Design

Architectural Designer

29A Church Street
Northborough
Peterborough
PE6 9BN
Telephone 07967830867

© Copyright

Scale	Date	Job No
1:500	FEB 21	243

Revision	Dwg (rev)	Sheet size	Status
D	(–)	01	D

N

Scale 1:500 @ A1

0M 10M 20M 30M 40M 50M

Serial number: 182635

© Crown copyright and database right 2020.
Ordnance Survey licence 100048957
Reproduction in whole or in part is prohibited without the prior permission of Ordnance Survey