



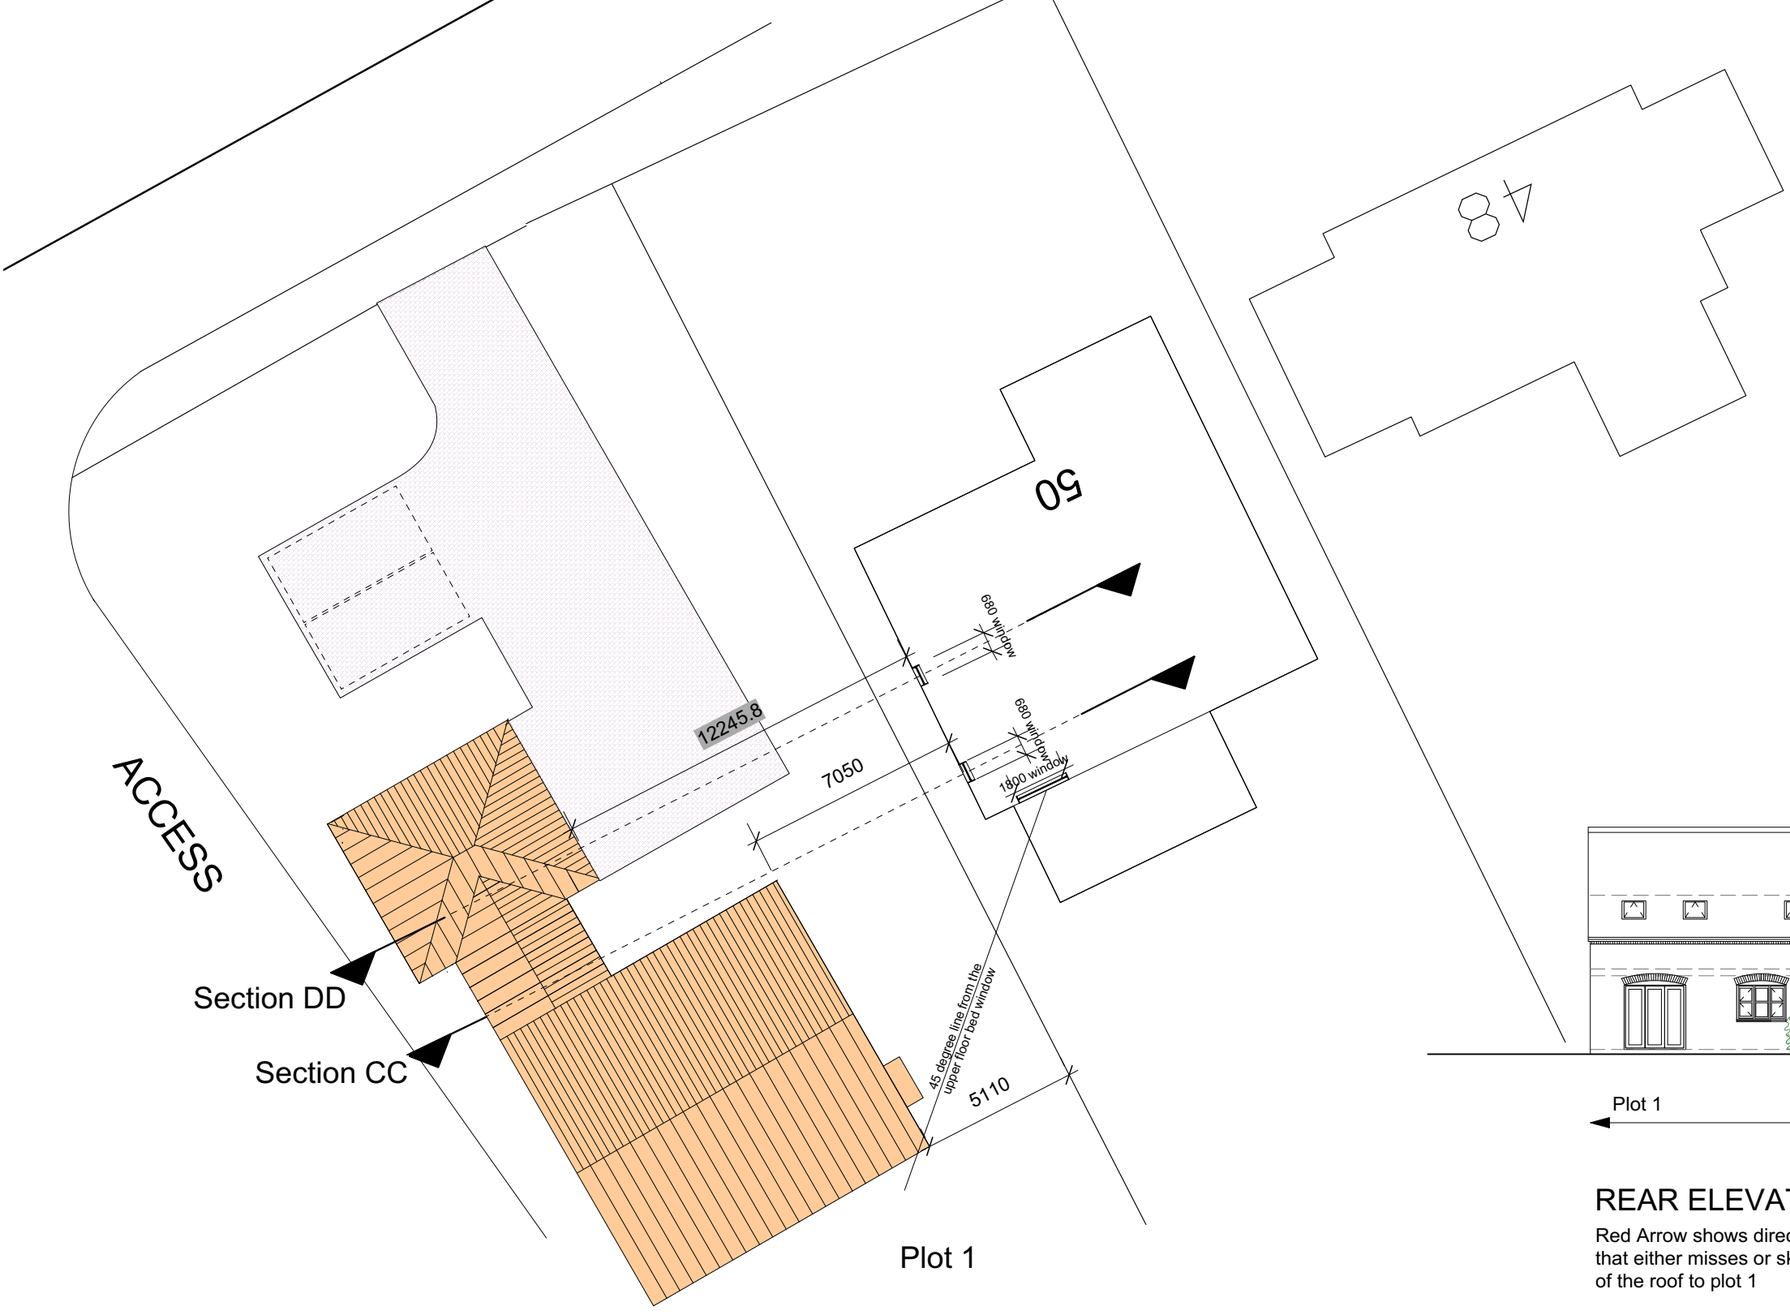


REAR ELEVATION

Red Arrow shows direction of 45 degree outlook
that either misses or skims a small part
of the roof to plot 1

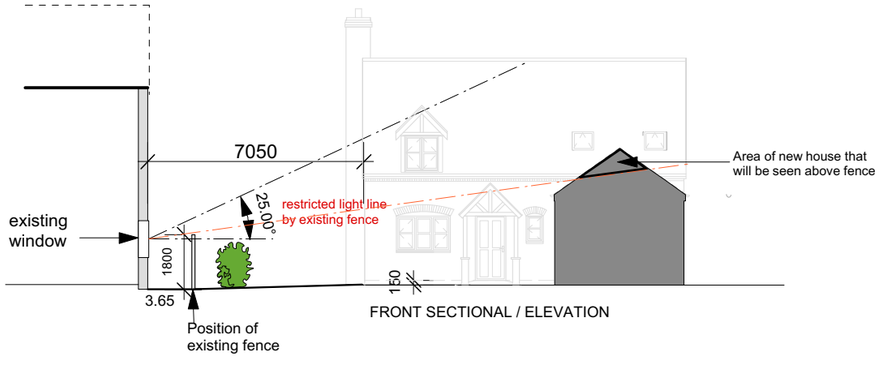

Section CC

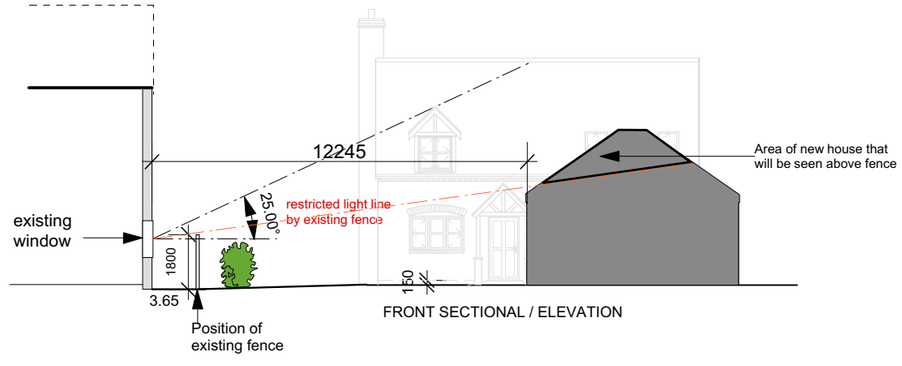

Section DD

Project	THE BURRELLS PINCHBECK
Title	BLOCK PLAN PLOT 1 SITE SECTION CC SITE SECTION DD
Scale	1:200
Date	SET 21
Job No	243
Category	D
CiSfb Element	(--)
Sequential No	16
Revisions	B

Aspect Architectural Design

Architectural Designer

29A Church Street
Northborough
Peterborough
PE6 9BN
Telephone 07907030047

© Copyright

Rev A: March 22 - Footpath revised to suit site layout
Rev B: May 22 - 25 degree line changed/taken from the midpoint of the ground floor window

Scale 1:200 @ A3