

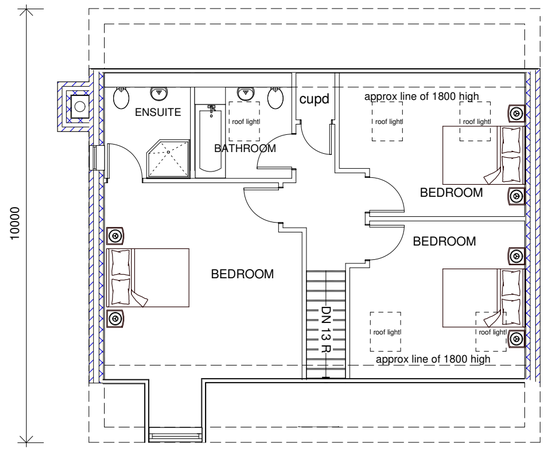


FIRST FLOOR PLAN

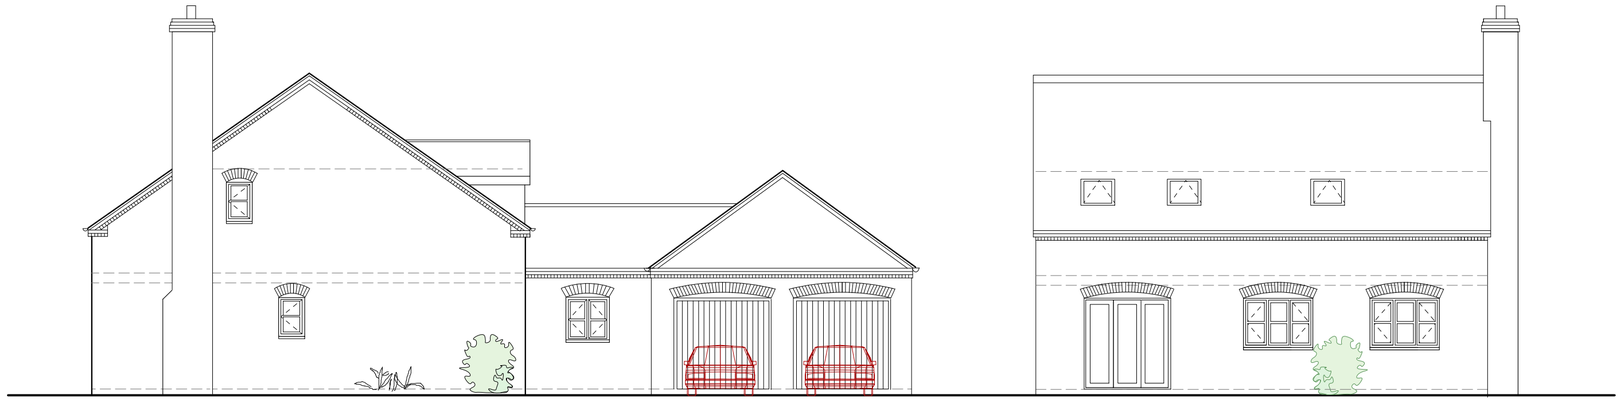

SIDE ELEVATION


REAR ELEVATION

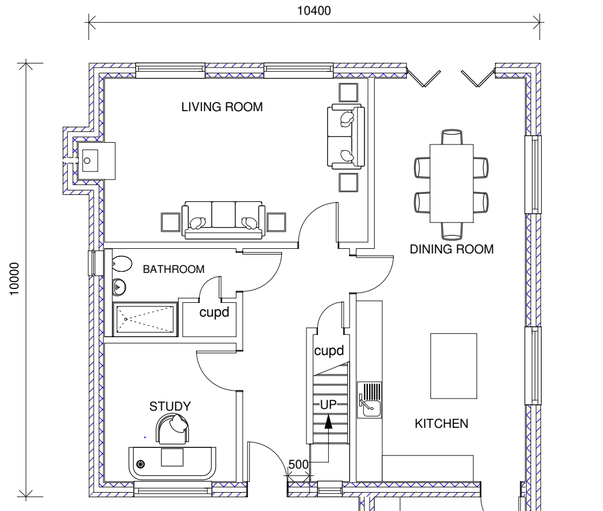

GROUND FLOOR PLAN



FRONT ELEVATION

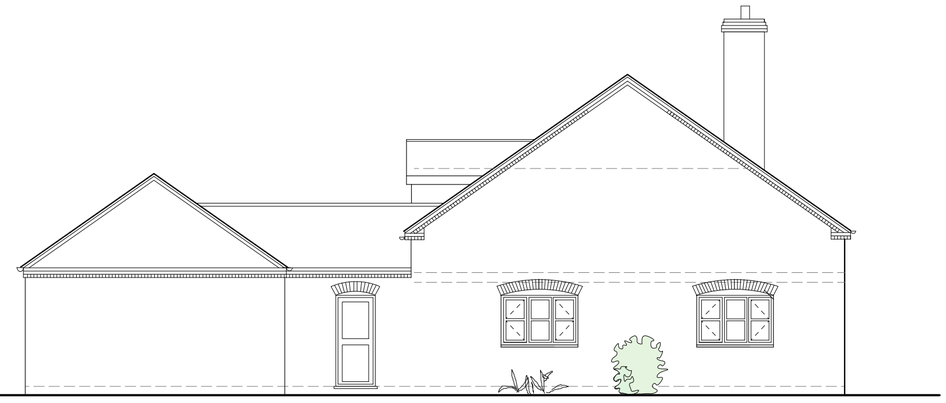

SIDE ELEVATION

0 1 2 3 4 5 10

Scale bar

1:100 at A2

Project: THE BURRELLS PINCHBECK			Aspect Architectural Design
Title: PLOTS 13 & 26 THE JAMES FLOOR PLANS & ELEVATIONS			Architectural Designer
Scale: 1:100	Date: MAR 21	Job No: 243	29A Church Street Northborough Peterborough PE6 9BN Telephone 07907030047
Category: D	CiSfb Element: (--)	Sequential No: 06	Revisions:

© Copyright