


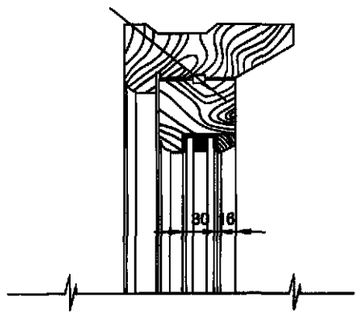


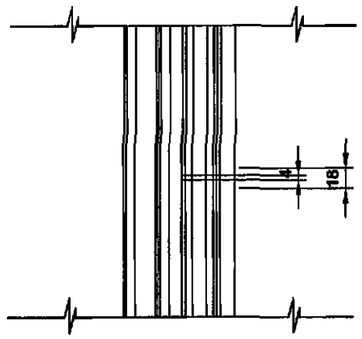


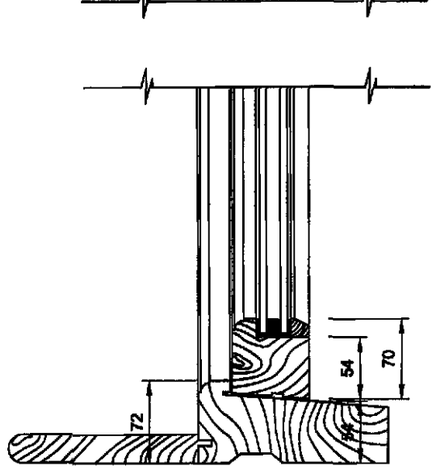

VERTICAL SECTION 1: 5

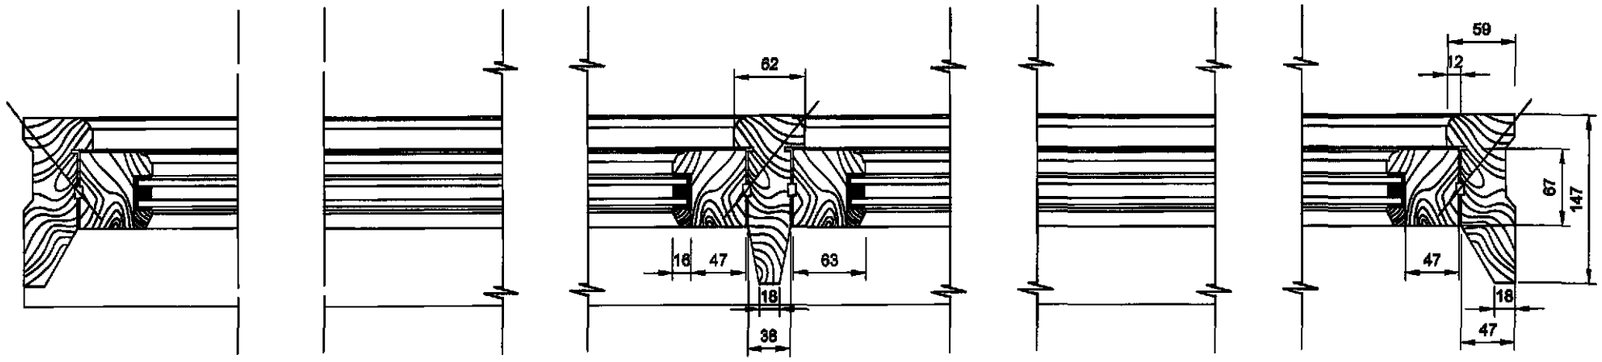

HORIZONTAL SECTION 1: 5

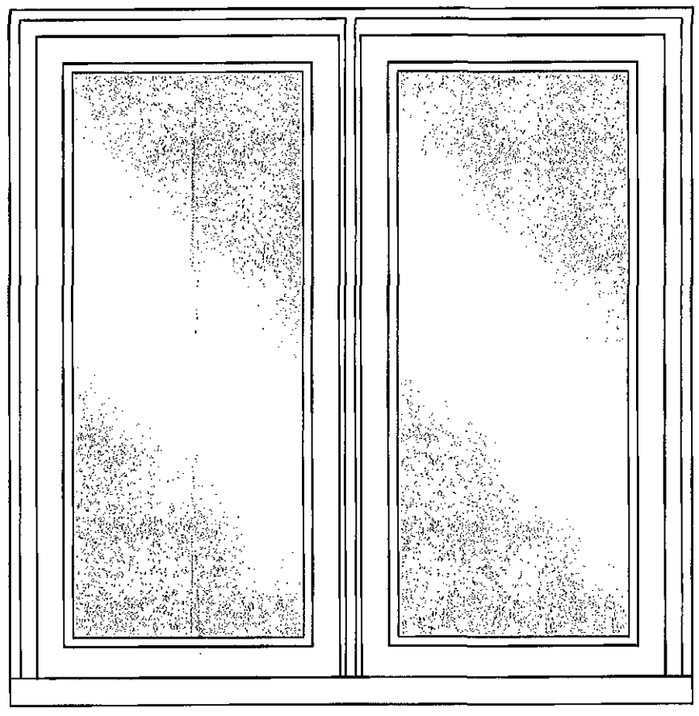

ELEVATION VIEW FROM OUTSIDE 1: 10

AMENDED PLAN

Ref. A1

SHDC
Planning & Development
04 JUN 2010
Ref: 0334-10


Proposed alterations at:
Glen Mill, Glenside North
West Pinchbeck PE11 3NW for:
Mr and Mrs S Walker

Planning drawings
Window details
Amended - Pending Approval


Scale: 1:5 1:10 @A3	Drawn By: Tom Reeve
Date: 01/06/2010	Drawing No: 1005PLLB06B

Tom Reeve
Architectural Drawing Services
www.tomreeve.co.uk
email: tom@tomreeve.co.uk
tel: 01780762859 • 01909852249 • 07841877487


All dimensions to be confirmed on site drawings not to be scaled.
Copyright: Tom Reeve Architectural Drawing Services. All rights reserved. This drawing remains the property of Tom Reeve Architectural Drawing Services at all times and may not be reproduced or copied without consent

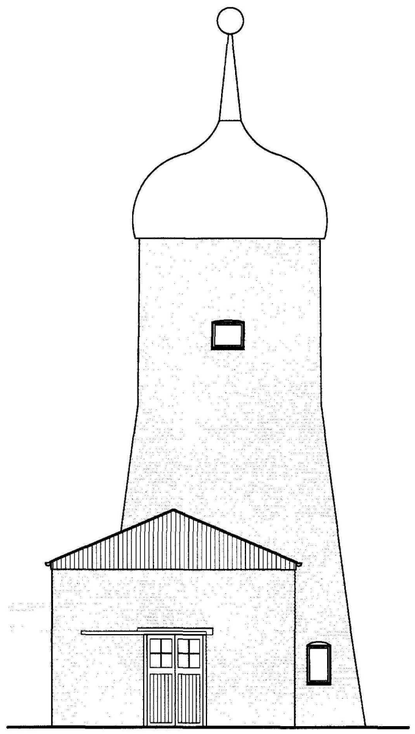


Existing North Elevation

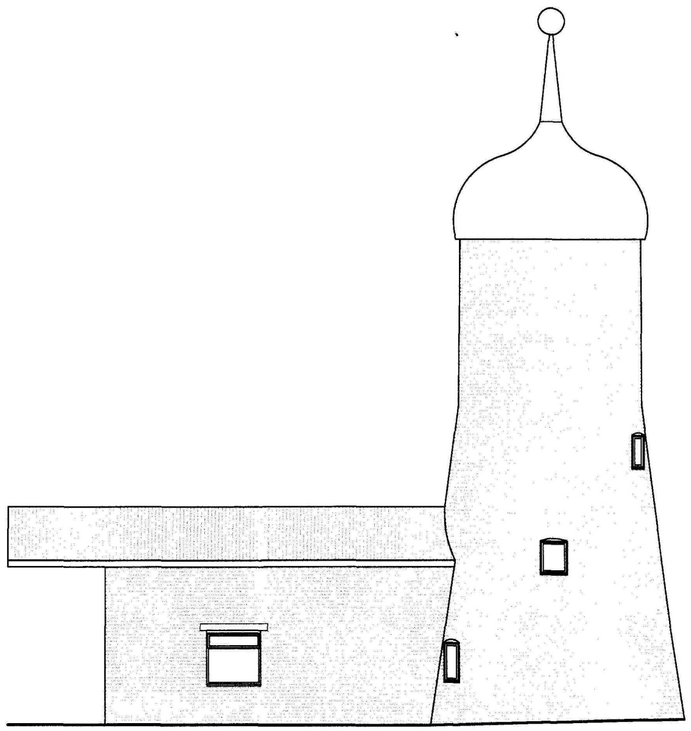


Existing West Elevation

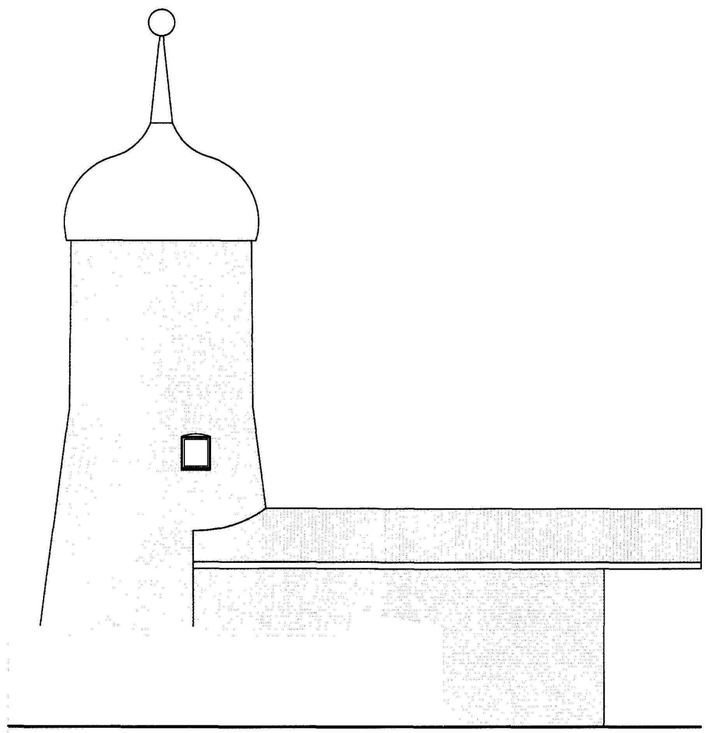


Existing East Elevation

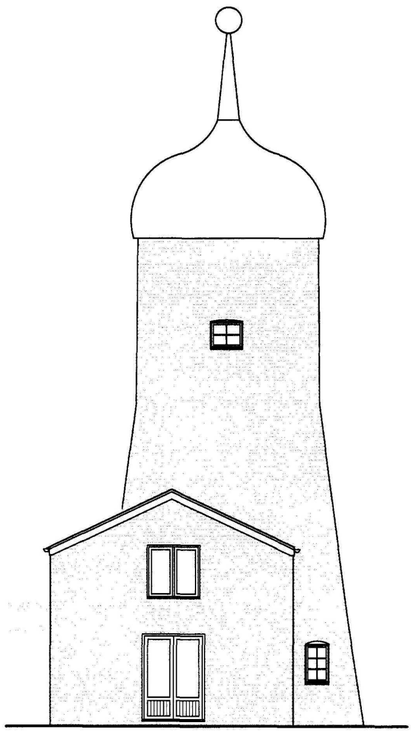

Proposed North Elevation

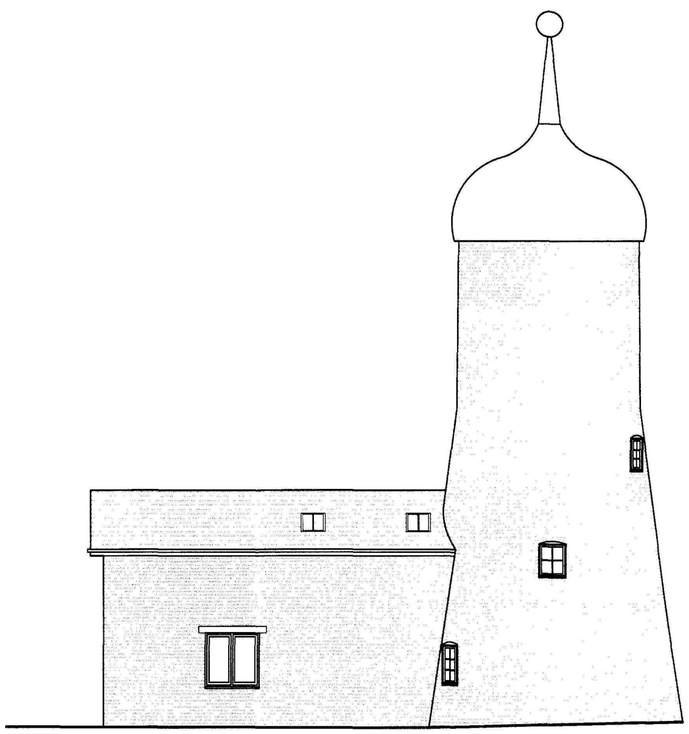

Proposed West Elevation

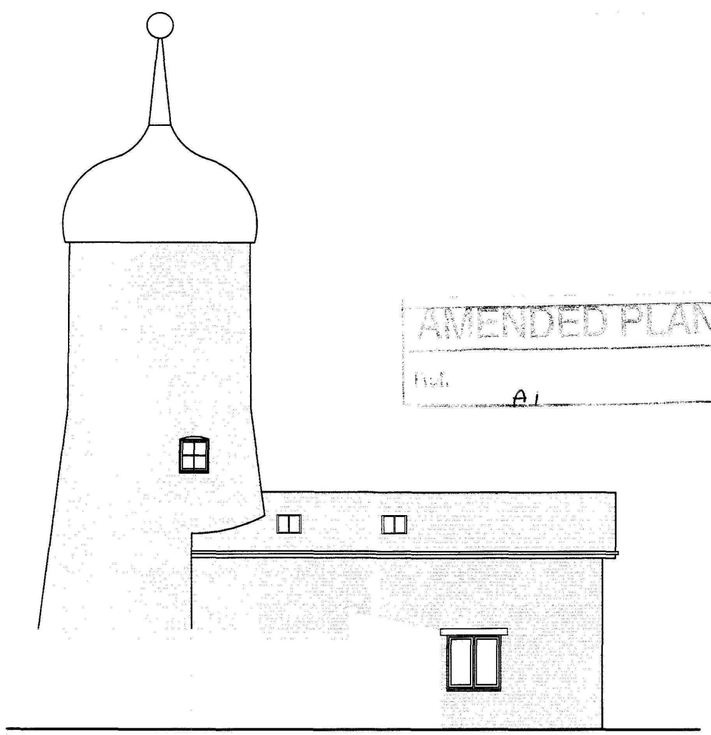

Proposed East Elevation

SDC
Planning & Development
04 JUN 2010
Ref: 0334-10

AMENDED PLAN
Ref. A1


Proposed alterations at:
Glen Mill, Glenside North
West Pinchbeck PE11 3NW fo
Mr and Mrs S Walker


Planning drawings -
Elevations
Amended - Pending Approval

Scale:	Drawn By:
1:100 @A2	Tom Reeve
Date: 01/06/2010	Drawing No: 1005PLLB01B

Tom Reeve
Architectural Drawing Services
www.tom
email: tom@tom
01780762859 • 019046 51249 • 0

All dimensions to be confirmed on site drawings not to scaled.
Copyright: Tom Reeve Architectural Drawing Services rights reserved. This drawing remains the property of Reeve Architectural Drawing Services at all times and be reproduced or copied without consent

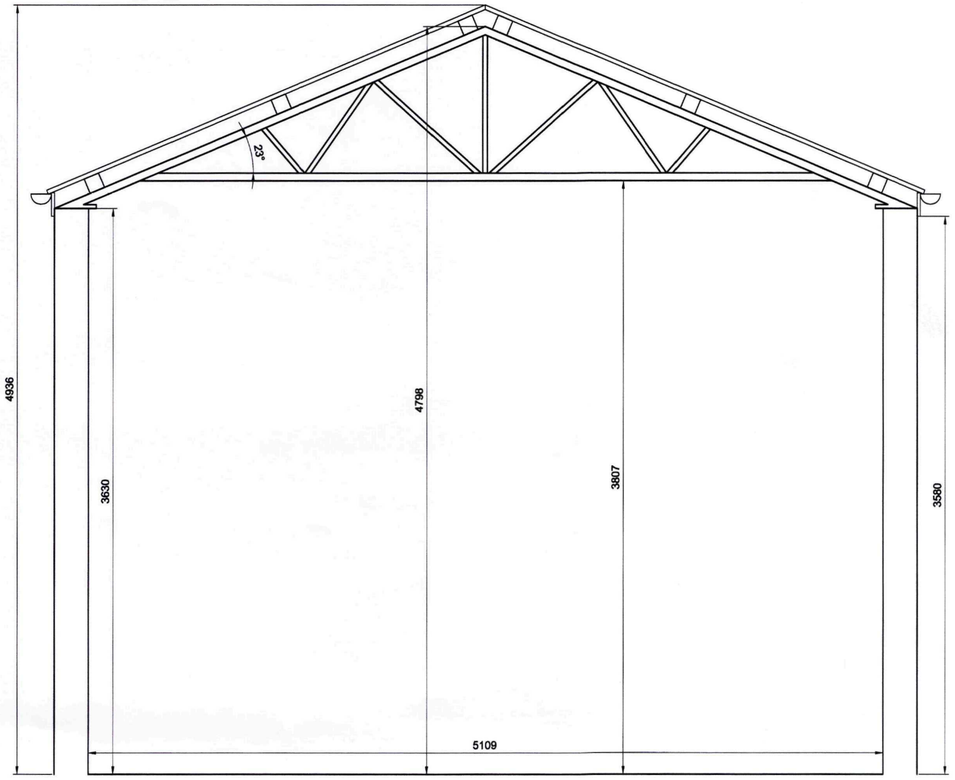

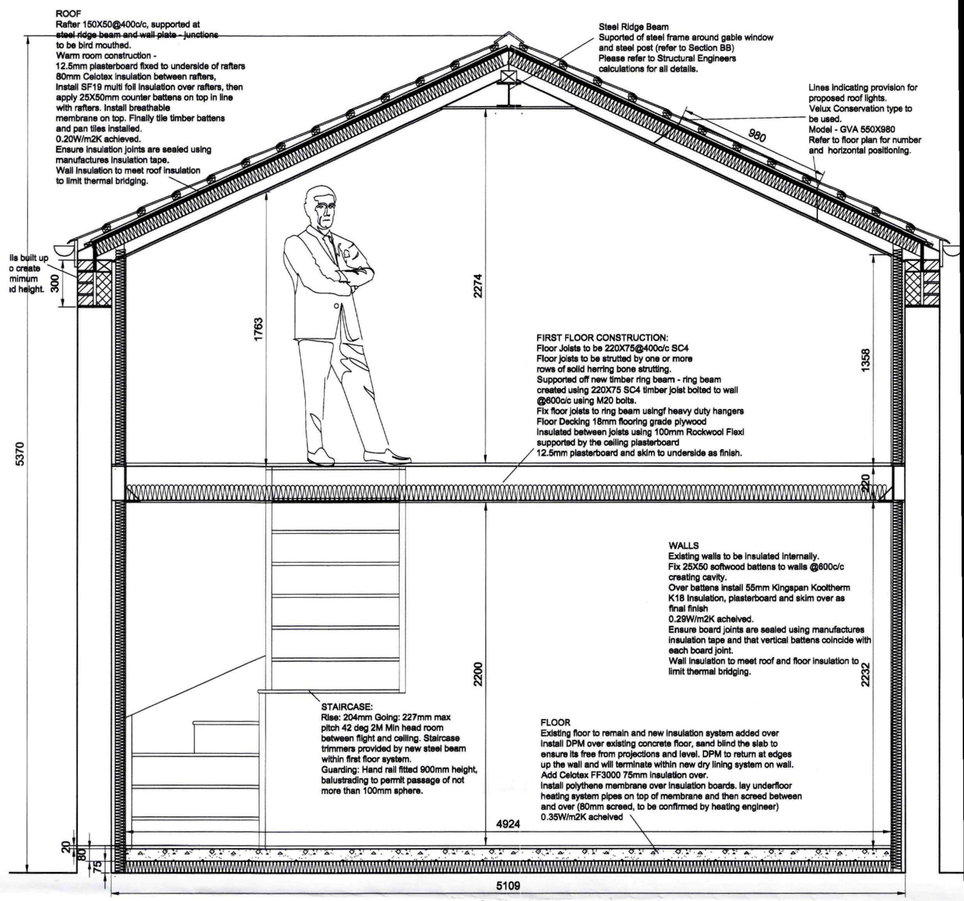


Section AA

Section BB

AMENDED PLAN
Ref. A1

SHDC
Planning & Development
0 4 JUN 2010
Ref: 0334-10

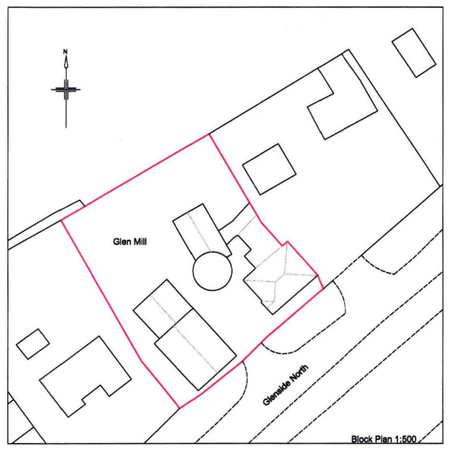


Proposed alterations at:
Glen Mill, Glenside North
West Pinchbeck PE11 3NW
Mr and Mrs S Walker

Planning drawings
Sections and Block Plan
Amended - Pending Approval


Scale: 1:20 1:50 @A1	Drawn By: Tom Reeve
Date: 01/06/2010	Drawing No: 1005PLLB02

Tom Reeve
Architectural Drawing Serv
www.t
email: tom@t
01780762859 • 01904651249


All dimensions to be confirmed on site drawings
scaled.
Copyright: Tom Reeve Architectural Drawing Se
rights reserved. This drawing remains the proper
Reeve Architectural Drawing Services at all time
be reproduced or copied without consent

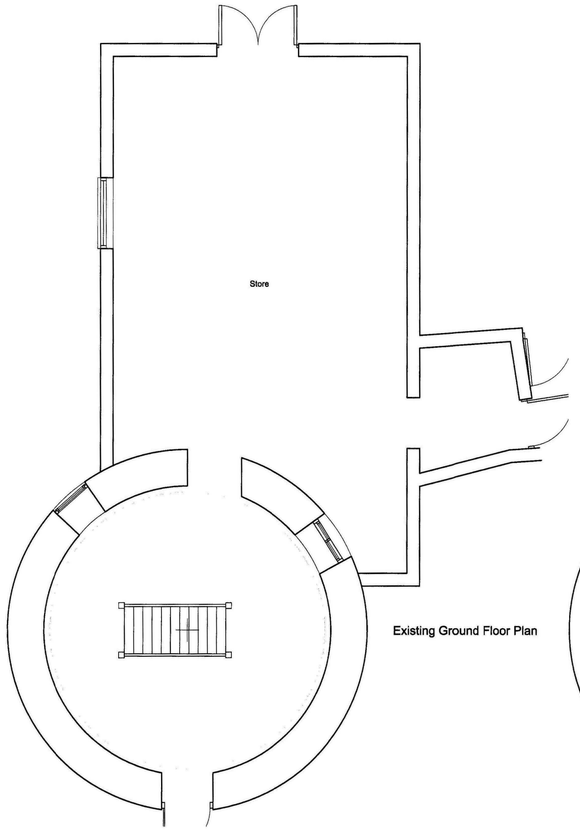


Existing Ground Floor Plan

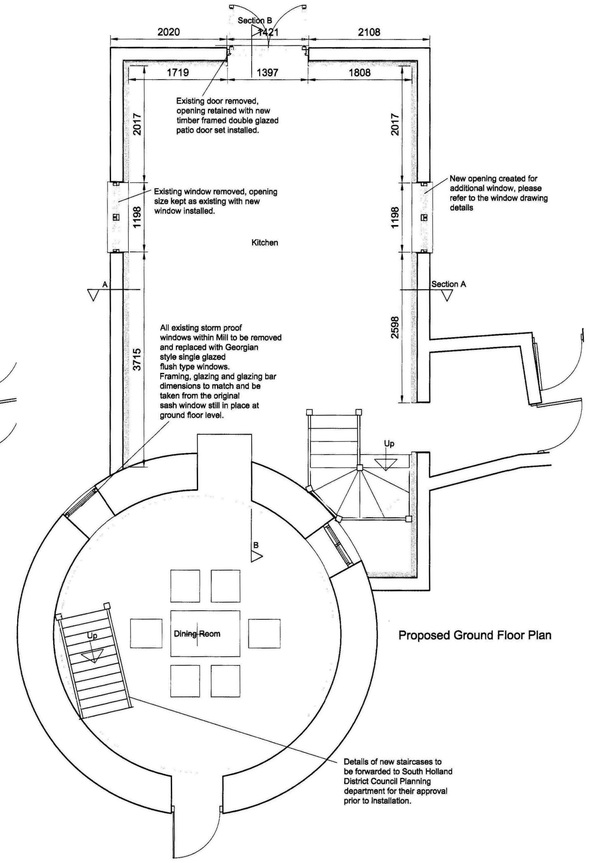


Proposed Ground Floor Plan

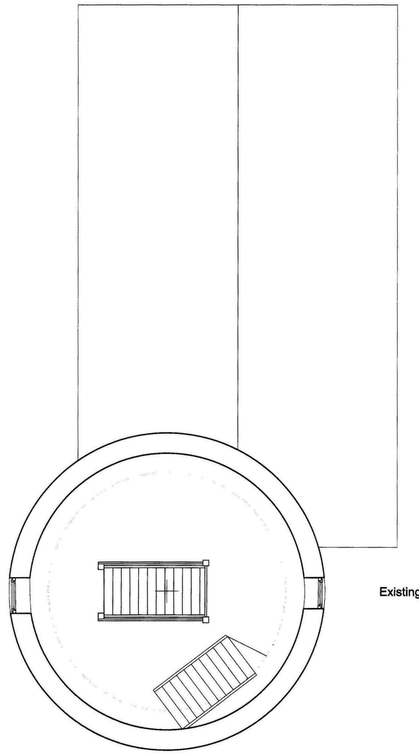


Existing First Floor Plan

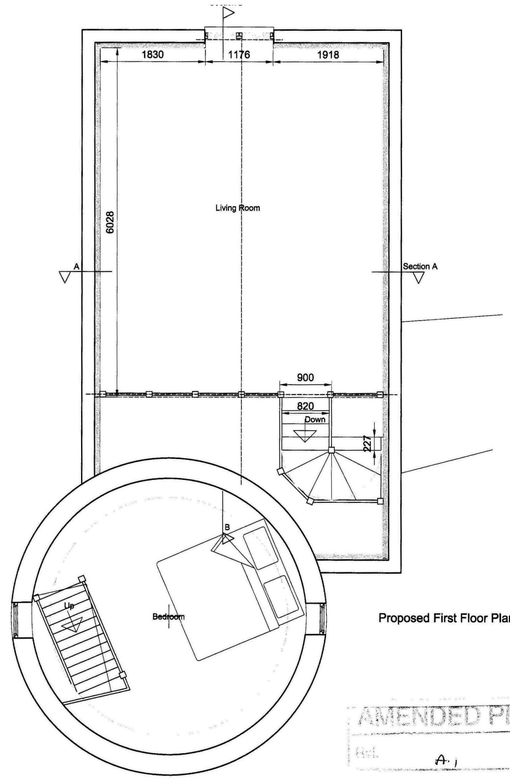


Proposed First Floor Plan

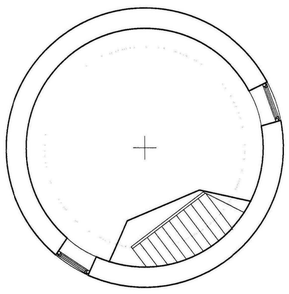


Existing Second Floor Plan

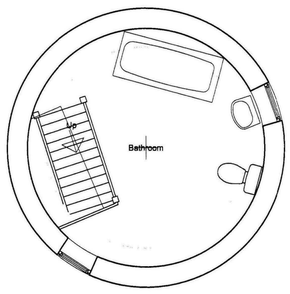

Proposed Second Floor Plan

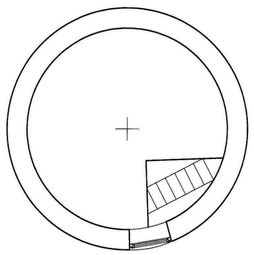

Existing Third Floor Plan

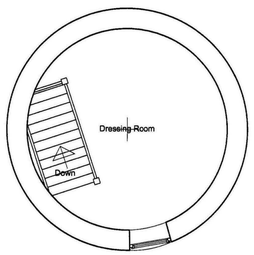

Proposed Third Floor Plan

AMENDED PLANT
Ref. A-1

SHDC
Planning & Development
0 4 JUN 2010
Ref: 0334-10

Proposed alterations at:
Glen Mill, Glenside North
West Pinchbeck PE11 3NW for:
Mr and Mrs S Walker

Planning drawings
Floor Plans
Amended - Pending Approval

Scale: 1:50 @A1	Drawn By: Tom Reeve
Date: 01/08/2010	Drawing No: 1005PLLB03B

Tom Reeve
Architectural Drawing Services
www.tomreeve.co.uk
email tom@tomreeve.co.uk
01780762859 • 01904651249 • 07841877487

All dimensions to be confirmed on site drawings not to be scaled.

Copyright: Tom Reeve Architectural Drawing Services. All rights reserved. This drawing remains the property of Tom Reeve Architectural Drawing Services at all times and may not be reproduced or copied without consent