

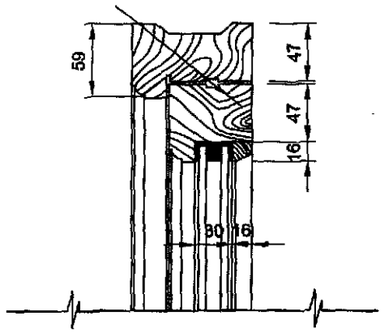


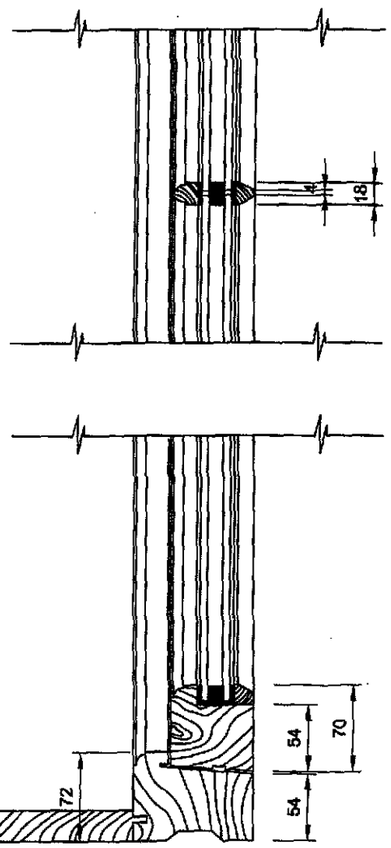


VERTICAL SECTION 1: 5

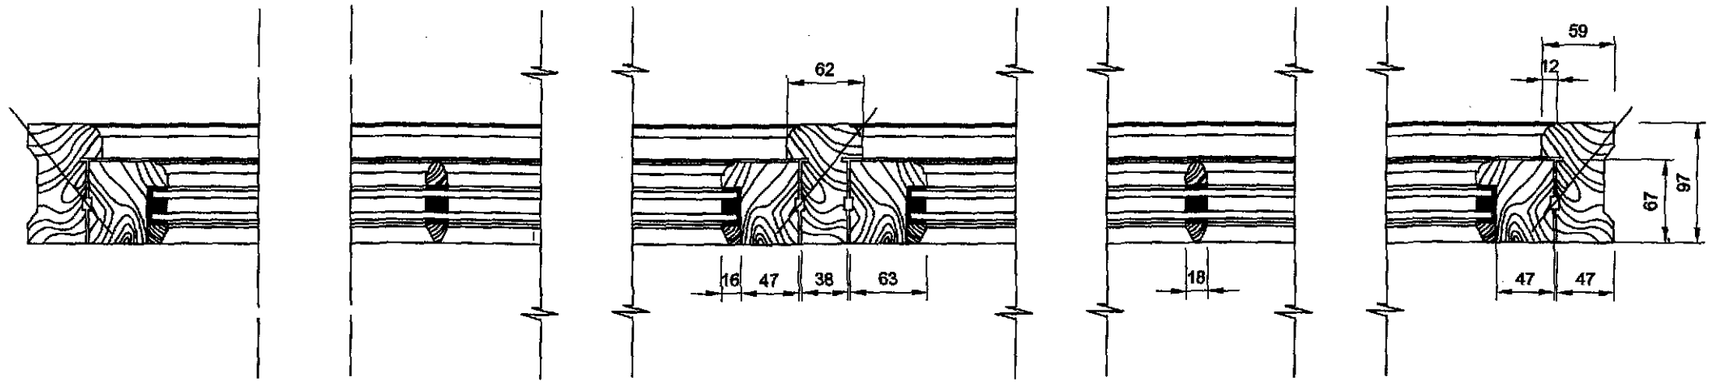

HORIZONTAL SECTION

1: 5

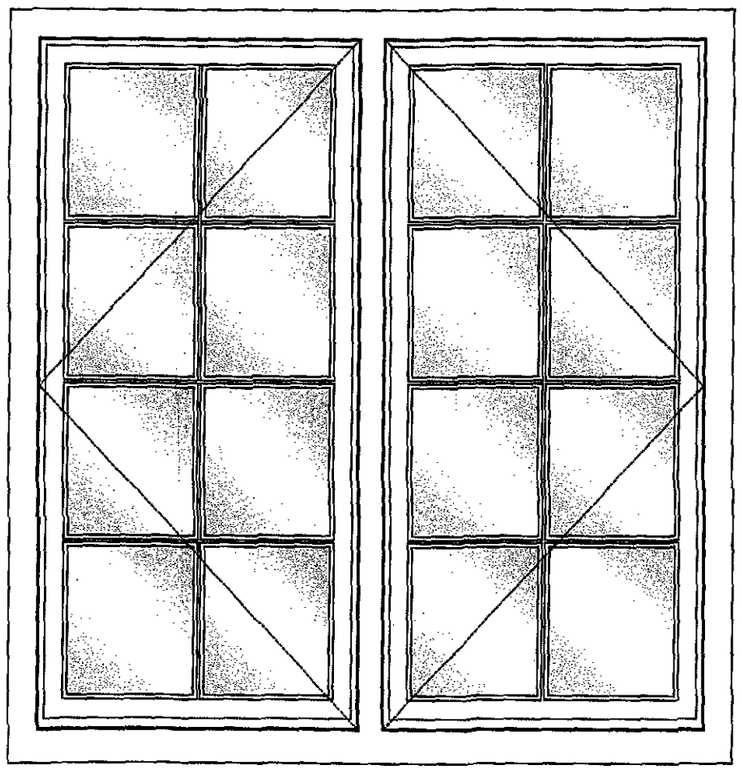

ELEVATION VIEW FROM OUTSIDE 1: 10

SHDC
Planning & Development
2 3 APR 2010
Ref: 0334-10


Proposed alterations at:
Glen Mill, Glenside North
West Pinchbeck PE11 3NW for:
Mr and Mrs S Walker

Planning drawings
Window details
Pending Approval


Scale:	Drawn By:
1:5 1:10 @A3	Tom Reeve
Date:	Drawing No:
07/04/2010	1005PLLB06A

Tom Reeve
Architectural Drawing Services
www.tomreeve.co.uk
email:tom@tomreeve.co.uk
Tel: 01780762859 • 01904651249 • 07841877487


All dimensions to be confirmed on site drawings not to be scaled.
Copyright: Tom Reeve Architectural Drawing Services. All rights reserved. This drawing remains the property of Tom Reeve Architectural Drawing Services at all times and

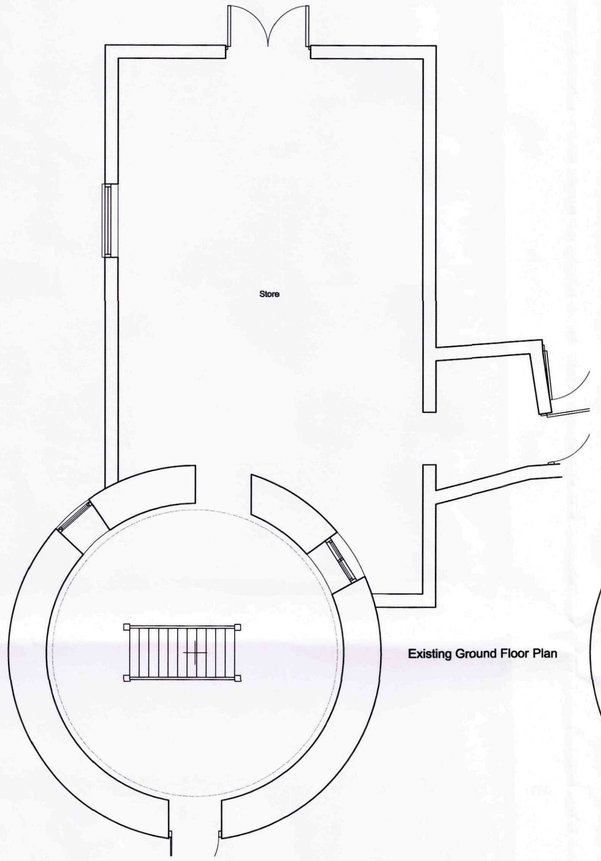


Existing Ground Floor Plan

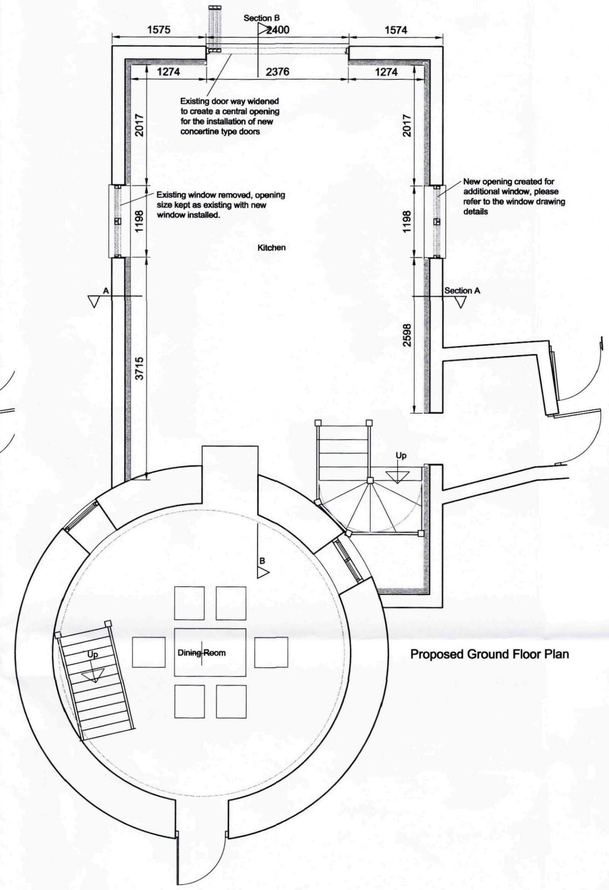


Proposed Ground Floor Plan

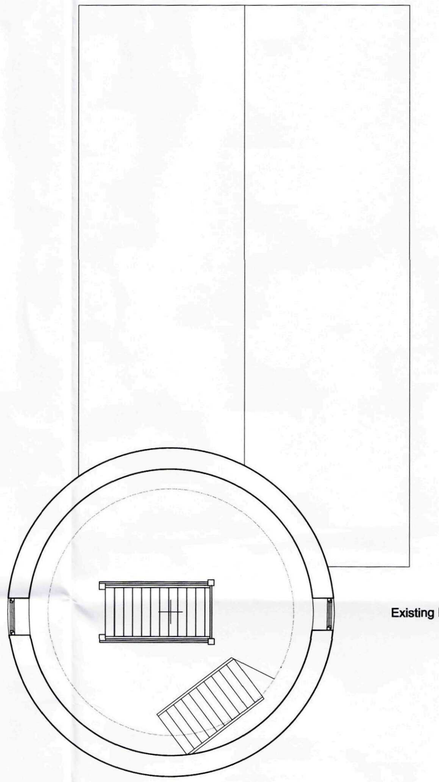


Existing First Floor Plan

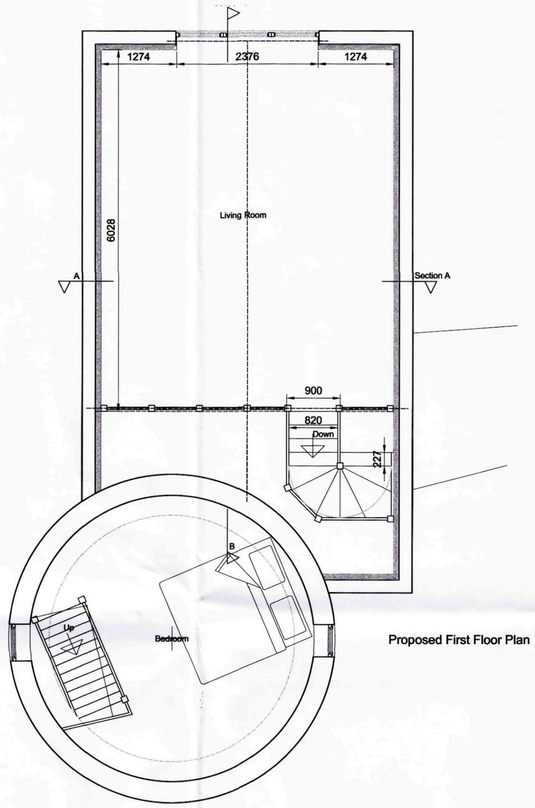


Proposed First Floor Plan

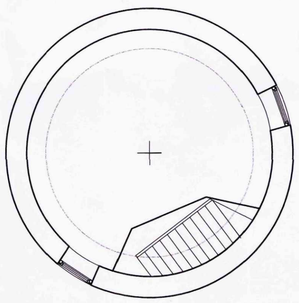


Existing Second Floor Plan

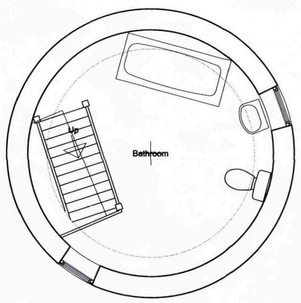

Proposed Second Floor Plan

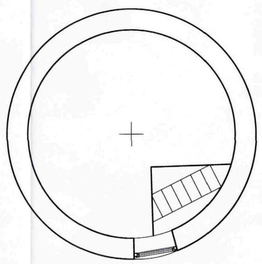

Existing Third Floor Plan

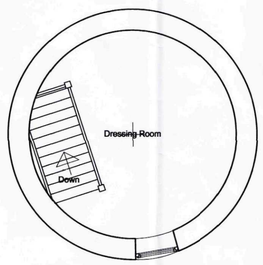

Proposed Third Floor Plan

BMDC
Planning & Development
2 3 APR 2010
Ref: 0334-10


Proposed alterations at:
Glen Mill, Glenside North
West Pinchbeck PE11 3NW for:
Mr and Mrs S Walker


Planning drawings
Floor Plans
Pending Approval

Scale: 1:50 @A1	Drawn By: Tom Reeve
Date: 07/04/2010	Drawing No: 1005PLLB03A


Tom Reeve
Architectural Drawing Services
www.tomreeve.co.uk
email: tom@tomreeve.co.uk
01780762859 • 01904651249 • 07841877487

All dimensions to be confirmed on site drawings not to be scaled.
Copyright: Tom Reeve Architectural Drawing Services. All rights reserved. This drawing remains the property of Tom Reeve Architectural Drawing Services at all times and may not be reproduced or copied without consent

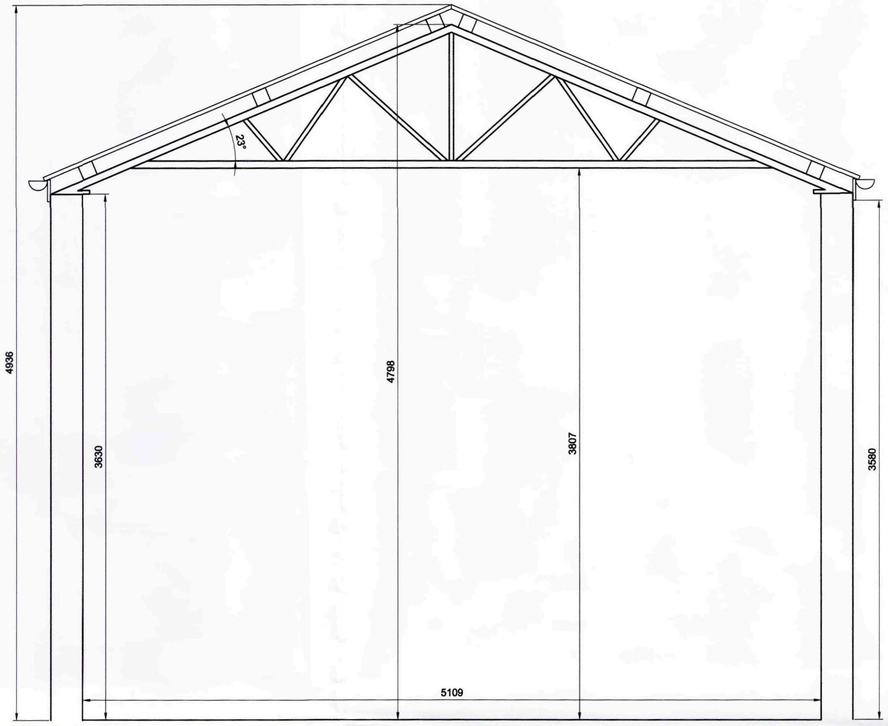

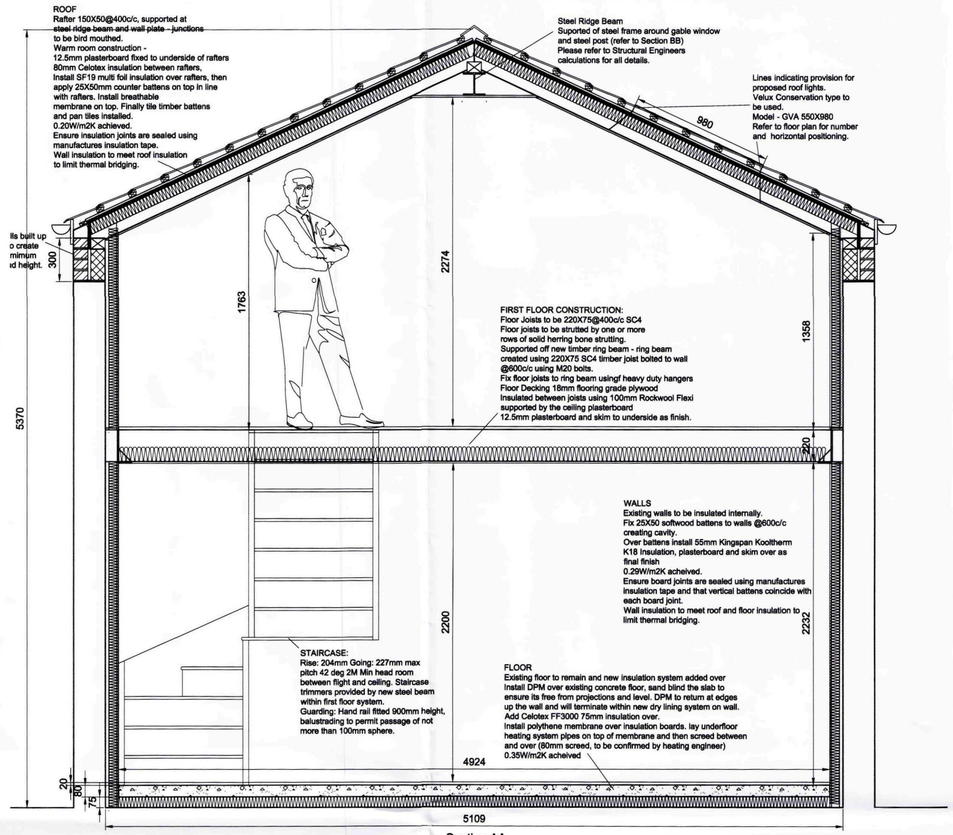

SHDC
Planning & Development
2 3 APR 2010
Ref: 0334-10

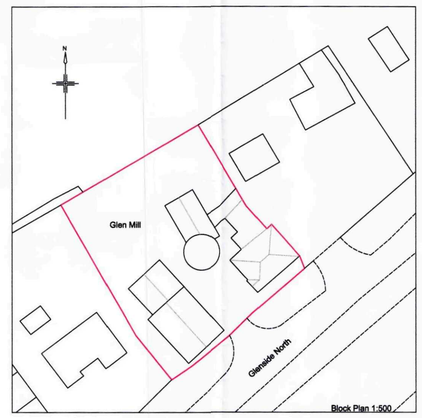


Proposed alterations at:
Glen Mill, Glenside North
West Pinchbeck PE11 3NW for:
Mr and Mrs S Walker

Planning drawings
Sections and Block Plan
Pending Approval


Scale:	Drawn By:
1:20 1:50 @A1	Tom Reeve
Date:	**Drawing No:**
07/04/2010	1005PLLB02A

Tom Reeve
Architectural Drawing Services
www.tomreeve.co.uk
email: tom@tomreeve.co.uk
01780762859 • 01904651249 • 07841877487


All dimensions to be confirmed on site drawings not to be scaled.
Copyright: Tom Reeve Architectural Drawing Services. All rights reserved. This drawing remains the property of Tom Reeve Architectural Drawing Services at all times and may not be reproduced or copied without consent

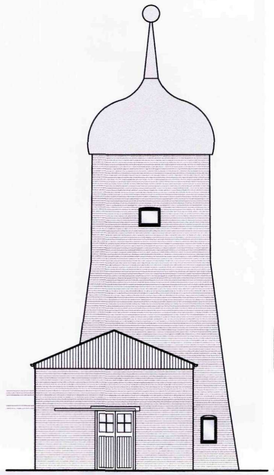


Existing North Elevation

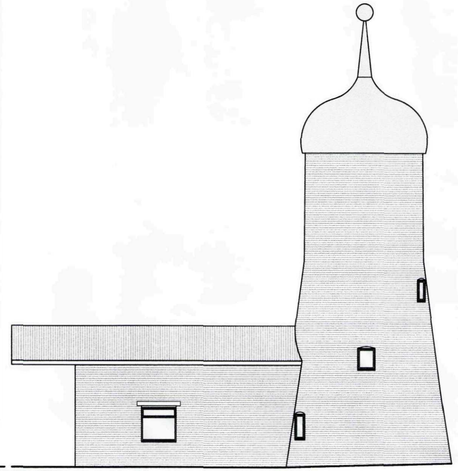


Existing West Elevation

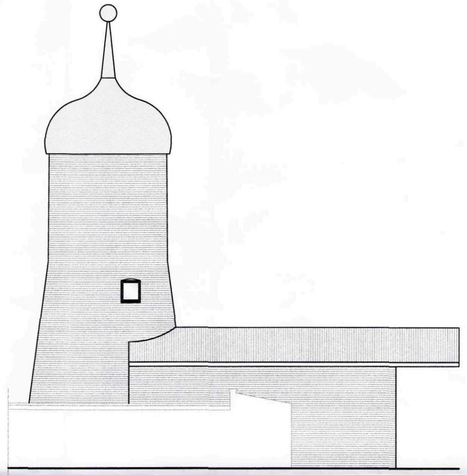


Existing East Elevation

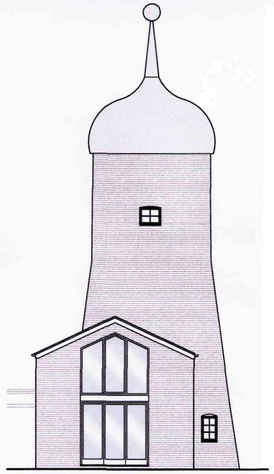

Proposed North Elevation

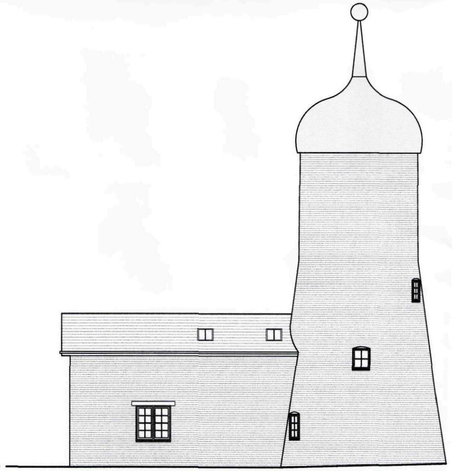

Proposed West Elevation

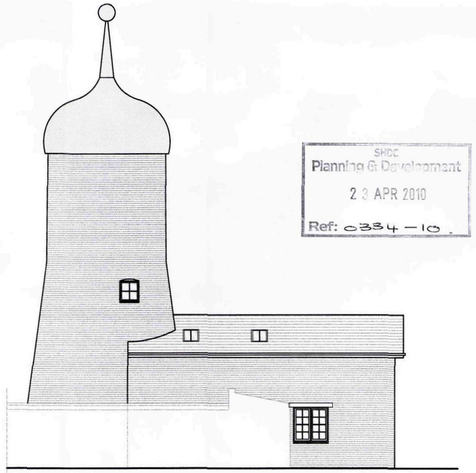

Proposed East Elevation

SHDC
Planning & Development
23 APR 2010
Ref: c334-10

Proposed alterations at:
Glen Mill, Glenside North
West Pinchbeck PE11 3NW for:
Mr and Mrs S Walker

Planning drawings -
Elevations
Pending Approval

Scale: 1:100 @A2	Drawn By: Tom Reeve
Date: 07/04/2010	Drawing No: 1005PLLB01A

Tom Reeve
Architectural Drawing Services
www.tomreeve.co.uk
email: tom@tomreeve.co.uk
01780762859 • 07919465249 • 07841877487

All dimensions to be confirmed on site drawings not to be scaled.

Copyright: Tom Reeve Architectural Drawing Services. All rights reserved. This drawing remains the property of Tom Reeve Architectural Drawing Services at all times and may not be reproduced or copied without consent