NEW I.C. WITH COVER REUSED FROM EXISTING CHAMBER

BLOCK UP FIRE EXIT

A

50mm LINER PANELS TO EXISTING WALL

3600

3600

COLUMN REMOVED

16764

17302

NEW I.C. WITH H.D. COVER

EXTENDED DRAIN RUN

3600

REMOVE I.C.

PROVIDE NEW JUNCTION

COLUMN REMOVED

7600

29780

150 DIA DP

6387 5930 5930 5930 5930

A

REV	DATE	REVISION

CLIENT

MALET AZOULAY

DETERMINED PLAN

PROJECT

EXTENSION
SPALDING DISTRIBUTION SERVICES
PINCHBECK


TITLE

PRELIMINARY G.A.


SHDC
Planning
22 MAR 2002
Ref 0335/02

E.C.I. HUNTINGDON LTD
HUNTINGDON BUSINESS CENTRE
BLACKSTONE ROAD
HUNTINGDON
Cambs PE29 6EF
Tel. 01480 417222 Fax. 01480 417333

Scales: 1:50	Drawn: AB
Date: FEB 02	Approved:
Dwg Size: A1 Rev:	Dwg No: SDS22001

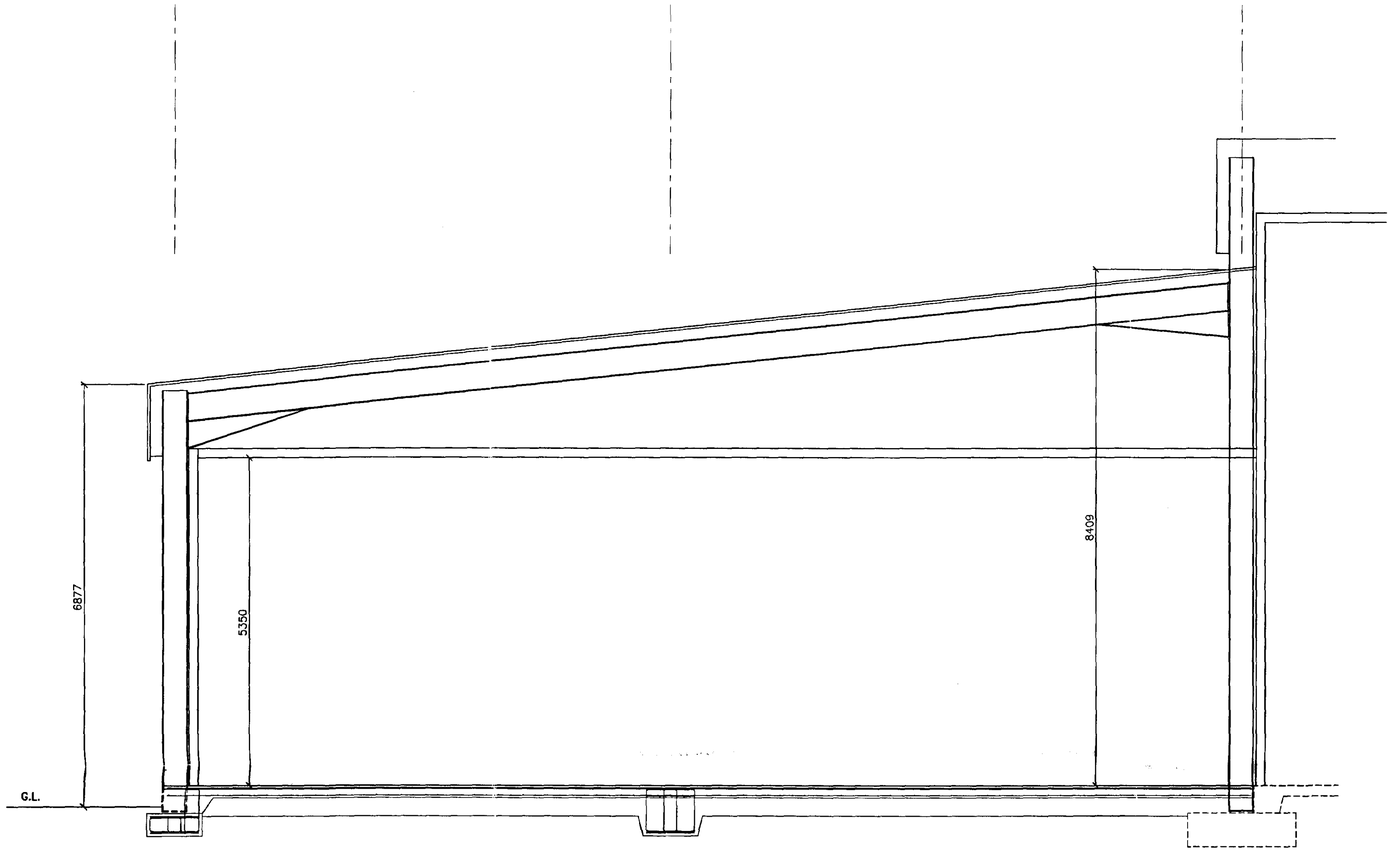

SECTION A – A

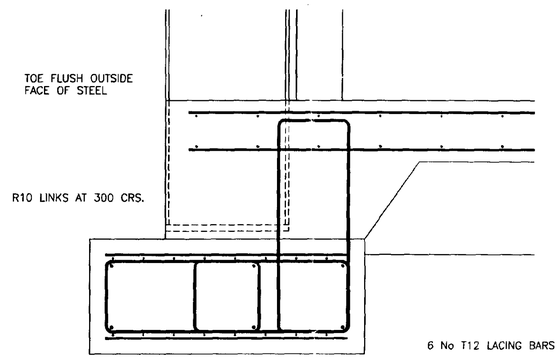

DETAIL A

REV	DATE	REVISION

CLIENT

MALET AZOULAY

DETERMINED PLAN

PROJECT

EXTENSION
SPALDING DISTRIBUTION SERVICES
PINCHBECK


TITLE

SECTIONS


P... ...ent
22 MAR 2002
Ref 033802

E.C.I. HUNTINGDON LTD
HUNTINGDON BUSINESS CENTRE
BLACKSTONE ROAD
HUNTINGDON
Combs PE29 6EF
Tel. 01480 417222 Fax. 01480 417333


Scales: 1:50	Drawn: AB
Date: FEB 02	Approved:

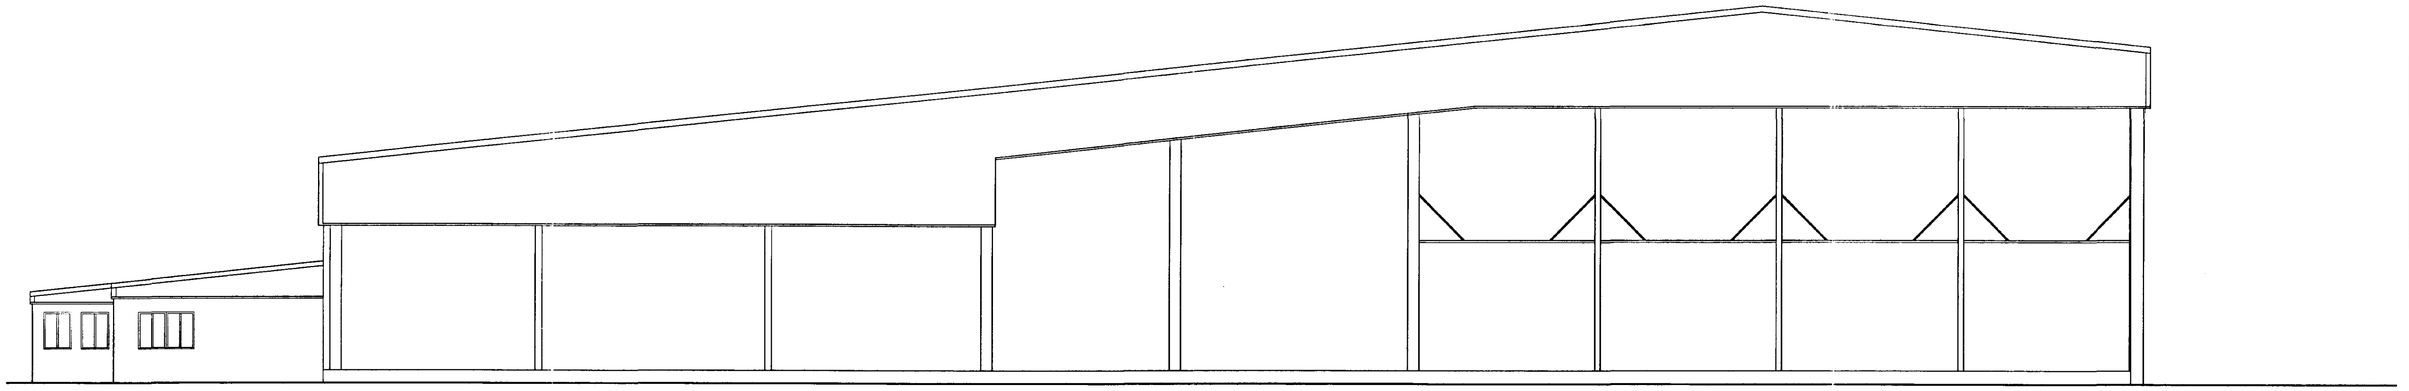

NORTHERN ELEVATION AS EXISTING

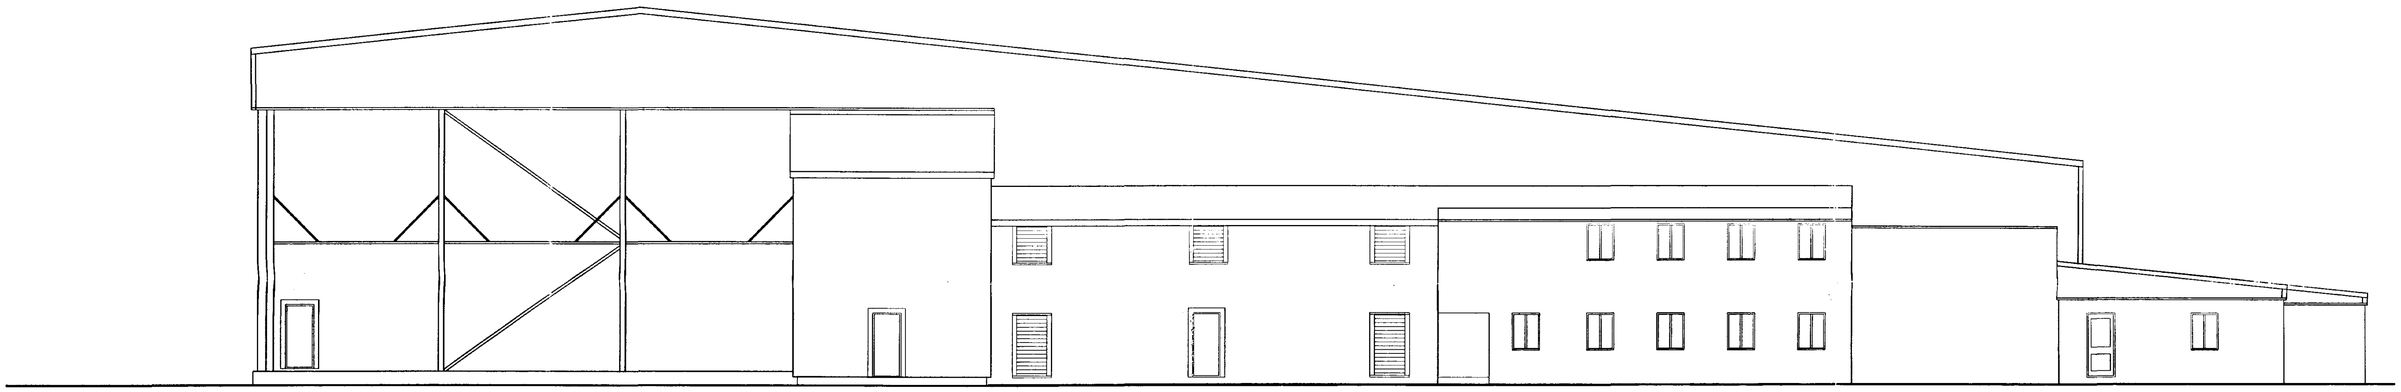

SOTHERN ELEVATION AS EXISTING

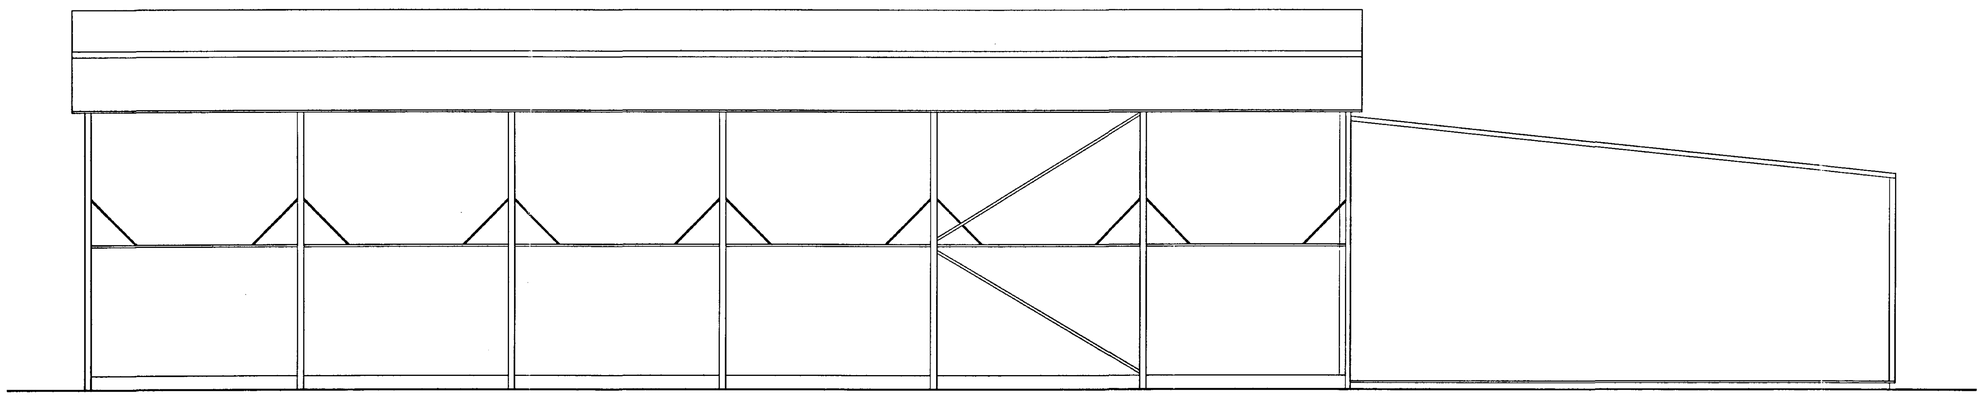

WESTERN ELEVATION AS EXISTING

REV	DATE	REVISION

CLIENT

MALET AZOULAY

DETERMINED
PLAN

PROJECT

EXTENSION
SPALDING DISTRIBUTION SERVICES
PINCHBECK


TITLE

ELEVATIONS AS EXISTING

2 2 ...02
Ref 0338/02

E.C.I. HUNTINGDON LTD
HUNTINGDON BUSINESS CENTRE
BLACKSTONE ROAD
HUNTINGDON
Cambs PE29 6EF
Tel. 01480 417222 Fax. 01480 417333

Scales:	*1:100*	Drawn:	*AB*
Date:	*FEB 02*	Approved:	
Dwg Size:	*A1*	Rev:	Dwg No: *SDS22004*

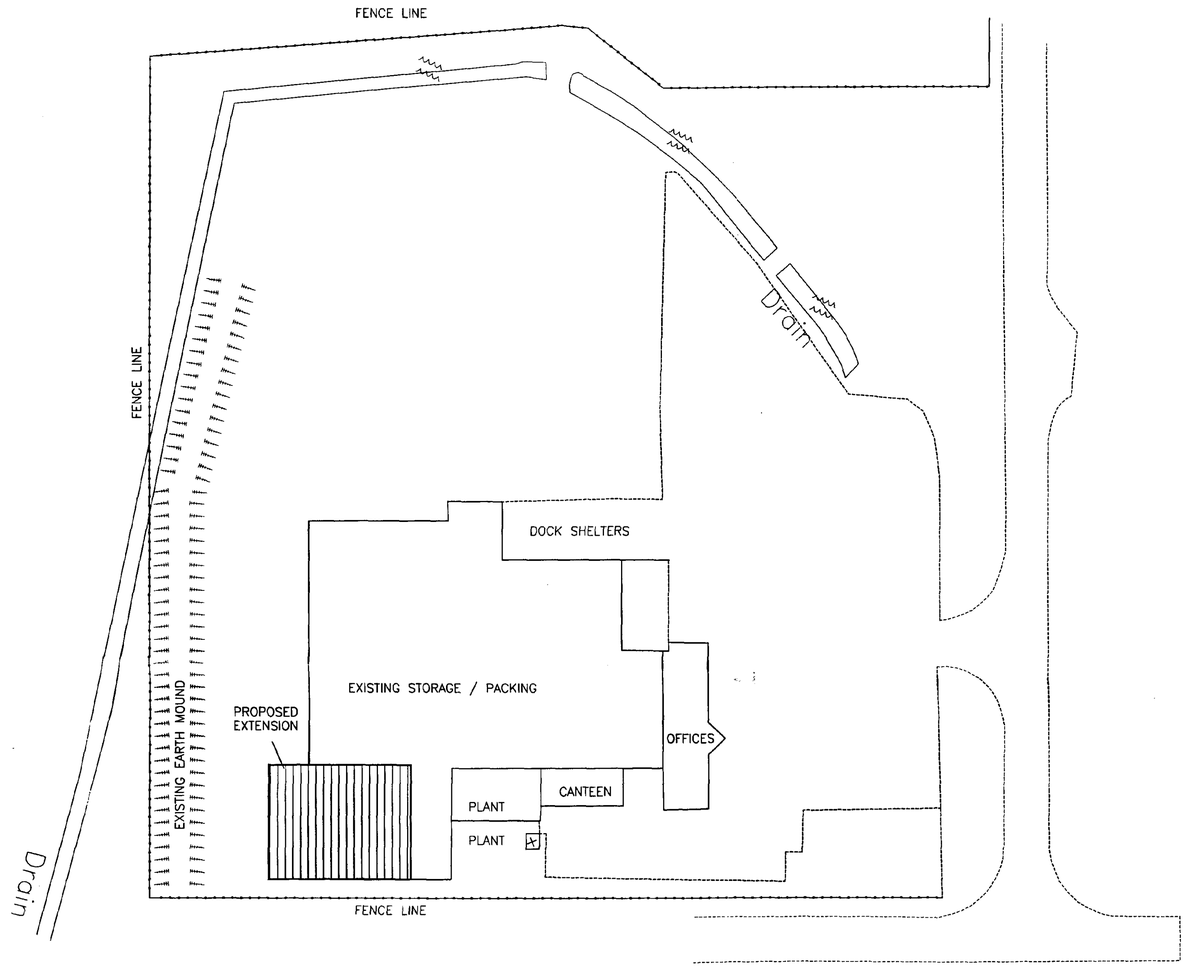

REV	DATE	REVISION

CLIENT

MALET AZOULAY

PROJECT

EXTENSION
SPALDING DISTRIBUTION SERVICES
PINCHBECK


SHDC
Planning & Development
22 MAR 2002
Ref 0333/02

TITLE


SITE PLAN

E.C.I. HUNTINGDON LTD
HUNTINGDON BUSINESS CENTRE
BLACKSTONE ROAD
HUNTINGDON
Combs PE29 6EF
Tel. 01480 417222 Fax. 01480 417333

Scales: *1:500*		Drawn: *AB*
Date: *FEB 02*		Approved:
Dwg Size: *A1*	Rev:	Dwg No: *SDS22006*

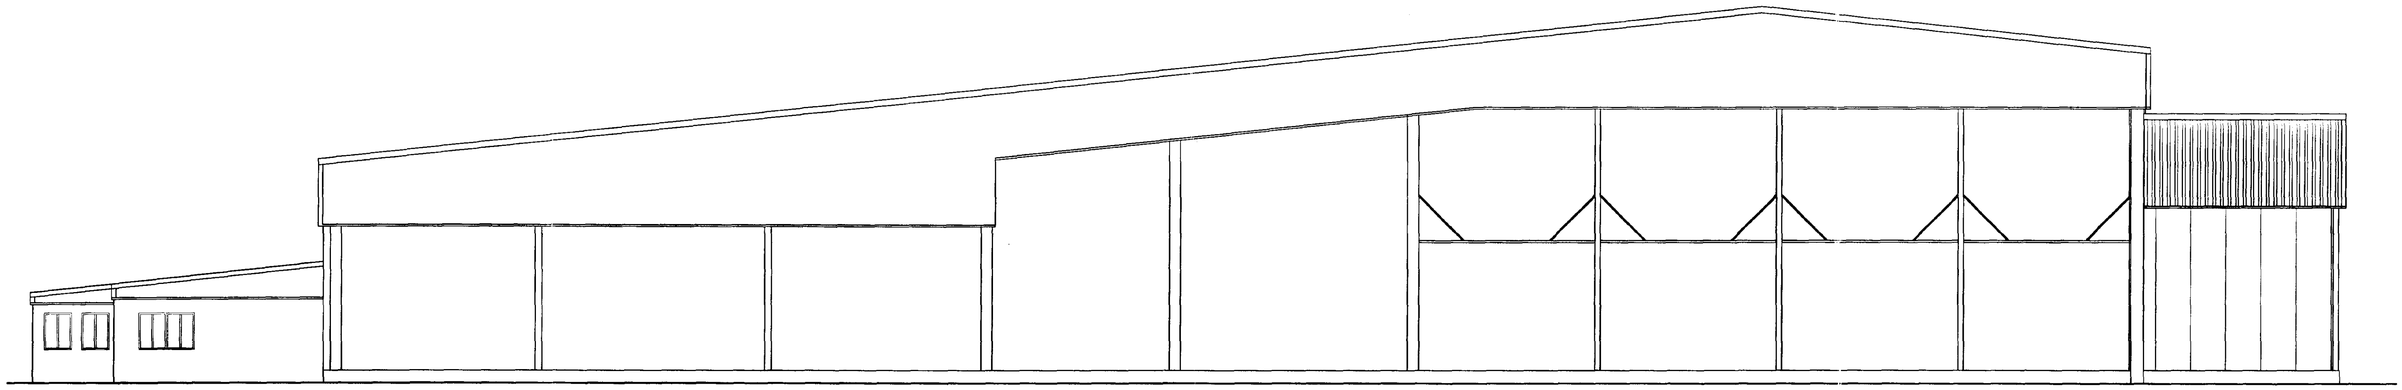

NORTHERN ELEVATION AS PROPOSED

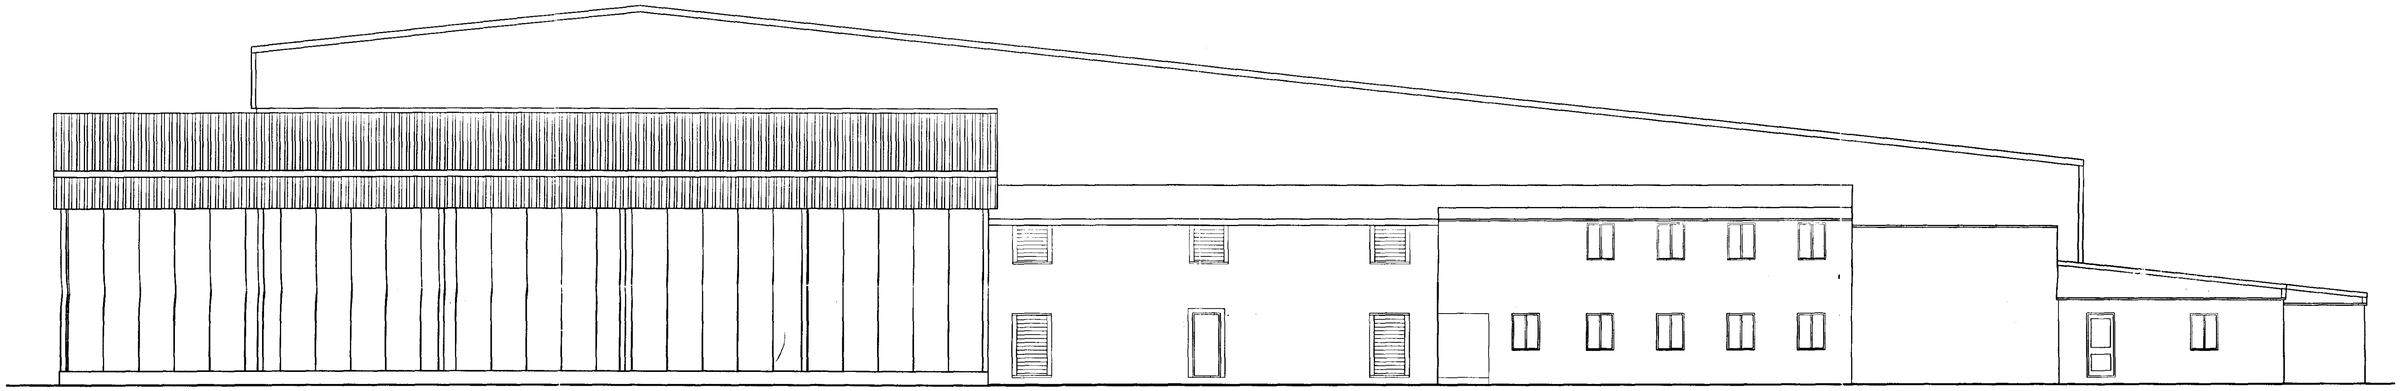

SOTHERN ELEVATION AS PROPOSED


MATERIALS

ROOF: METAL CLADDING COLOUR GOOSWING GREY

WALLS: METAL CLADDING AT HIGH LEVEL – COLOUR MERLIN GREY. REMAINDER OF WALL IN COMPOSITE PANELS FINISHED HP200 – COLOUR MERLIN GREY

GUTTER & FLASHINGS – OCEAN BLUE HP200 CLADDING

DOWNPIPES – GREY UPVC

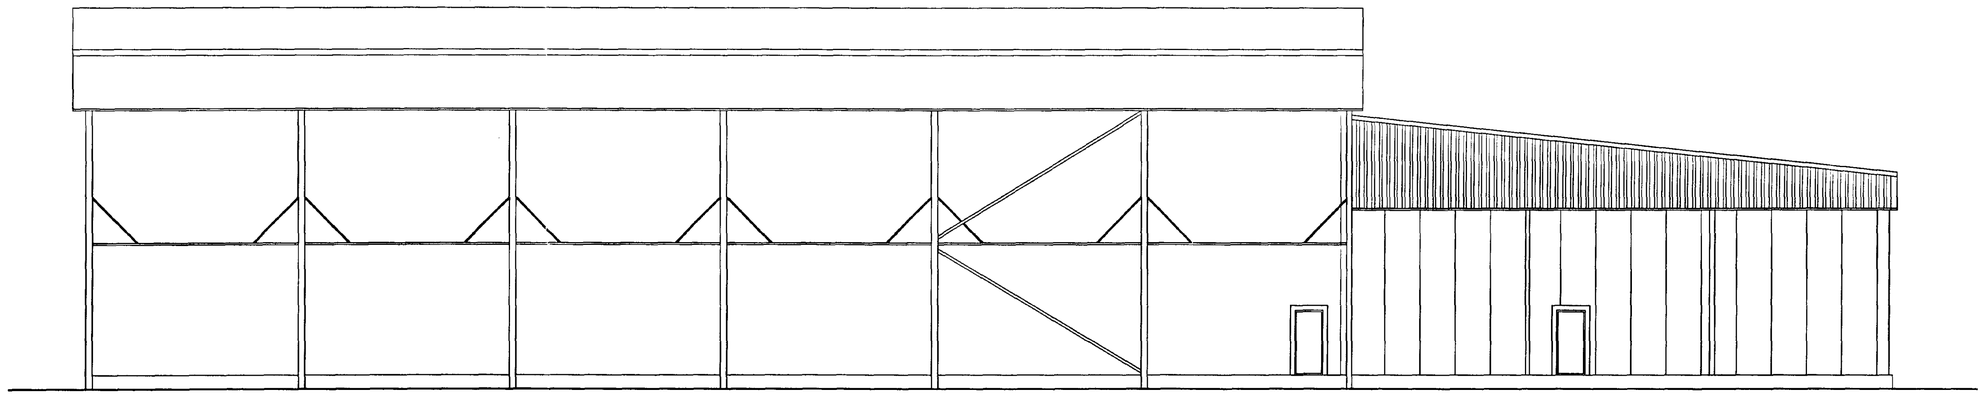

WESTERN ELEVATION AS PROPOSED

REV	DATE	REVISION

CLIENT

MALET AZOULAY

PROJECT

EXTENSION
SPALDING DISTRIBUTION SERVICES
PINCHBECK

TITLE

ELEVATIONS AS PROPOSED

Planning
22 MAR 2002
Ref 0338/02

E.C.I. HUNTINGDON LTD
HUNTINGDON BUSINESS CENTRE
BLACKSTONE ROAD
HUNTINGDON
Cambs PE29 6EF
Tel. 01480 417222 Fax. 01480 417333

Scales:	1:100	Drawn:	AB
Date:	FEB 02	Approved:	
Dwg Size:	A1	Rev:	Dwg No: SDS22005