

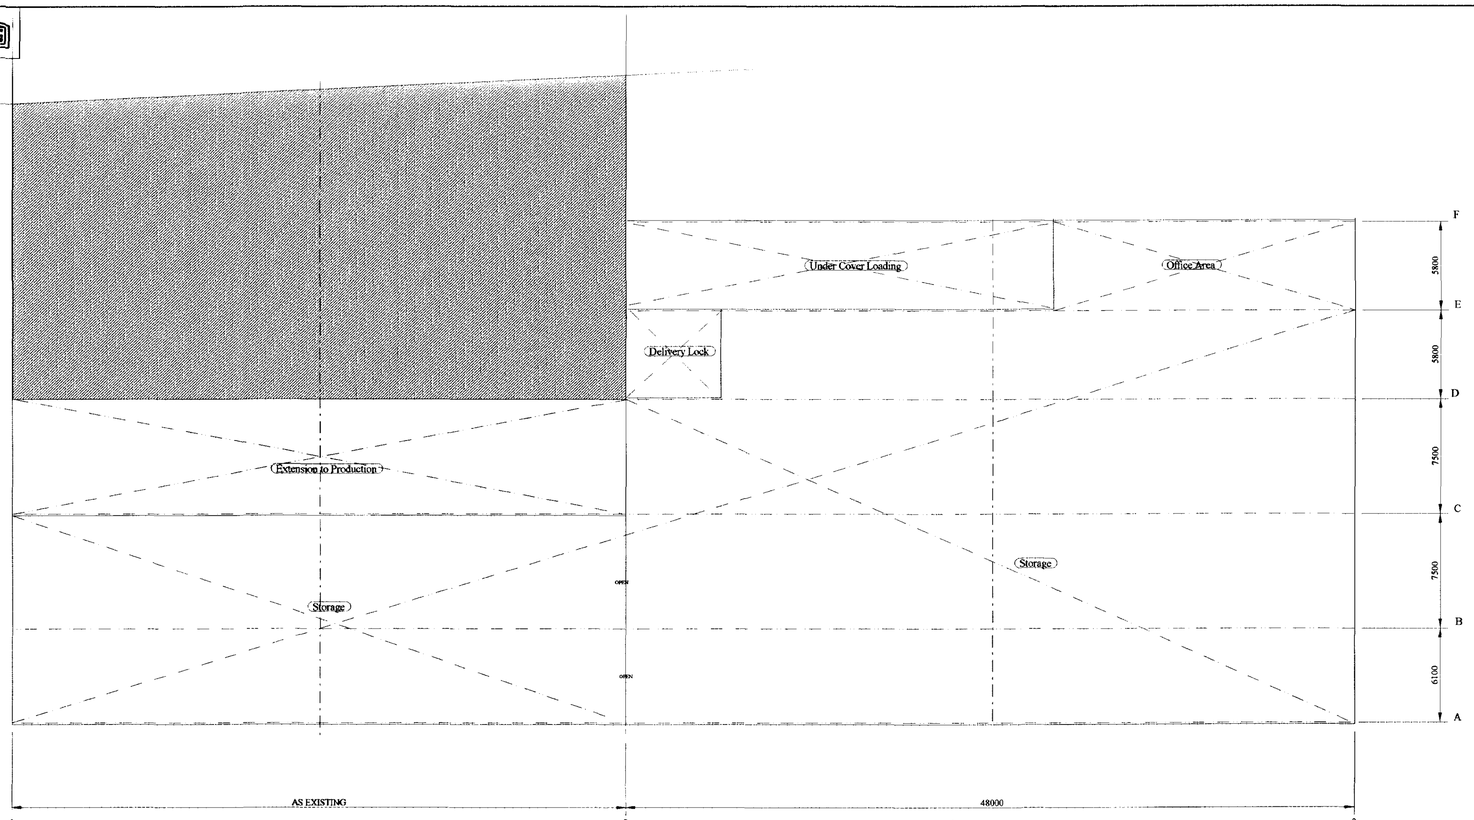



DRAFT

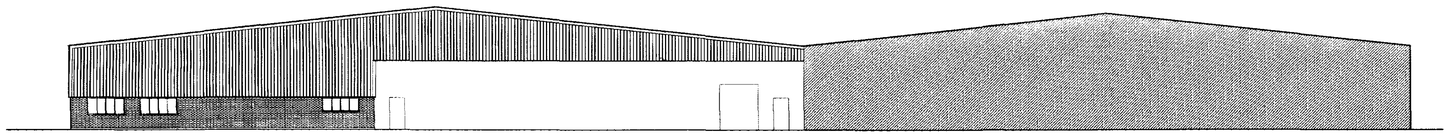


ELEVATION F

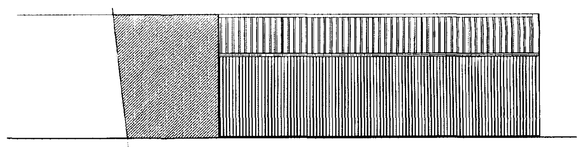


ELEVATION A

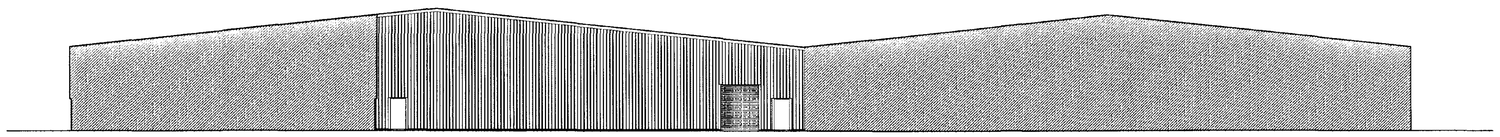

SECTION E

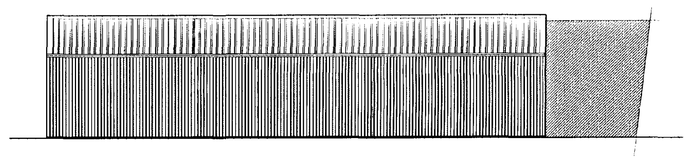

ELEVATION LINE 3

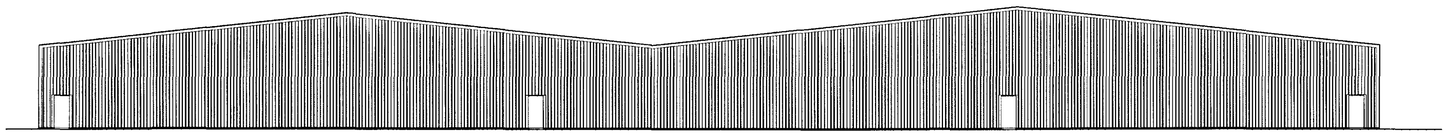


ELEVATION A

Notes: The following are copyright of RPS Consultants. They are supplied and authorised for inspection, signature and other purposes only. No other reproduction without consent.

			DRAWING TITLE	Client	PARAGON LABELS
			PROPOSED EXTENSION	Address	ENTERPRISE WAY
				Contract	
				DRAWN	RAC DATE AUGUST 2002
				CHKD	DATE
REVISION	DATE	NATURE OF REVISION		SCALE	1:200 (A1)


Contract No DRAFT 001
Drawing No 001
Revison 0

R P S Construction
Kingston Lodge, Juddo Lane, West Tue, Holbrook
Ellesborough PE12 8QS
Telephone (01406) 424496 Fax (01406) 426266
E.mail Address RPS@rpsconstruction.com.uk

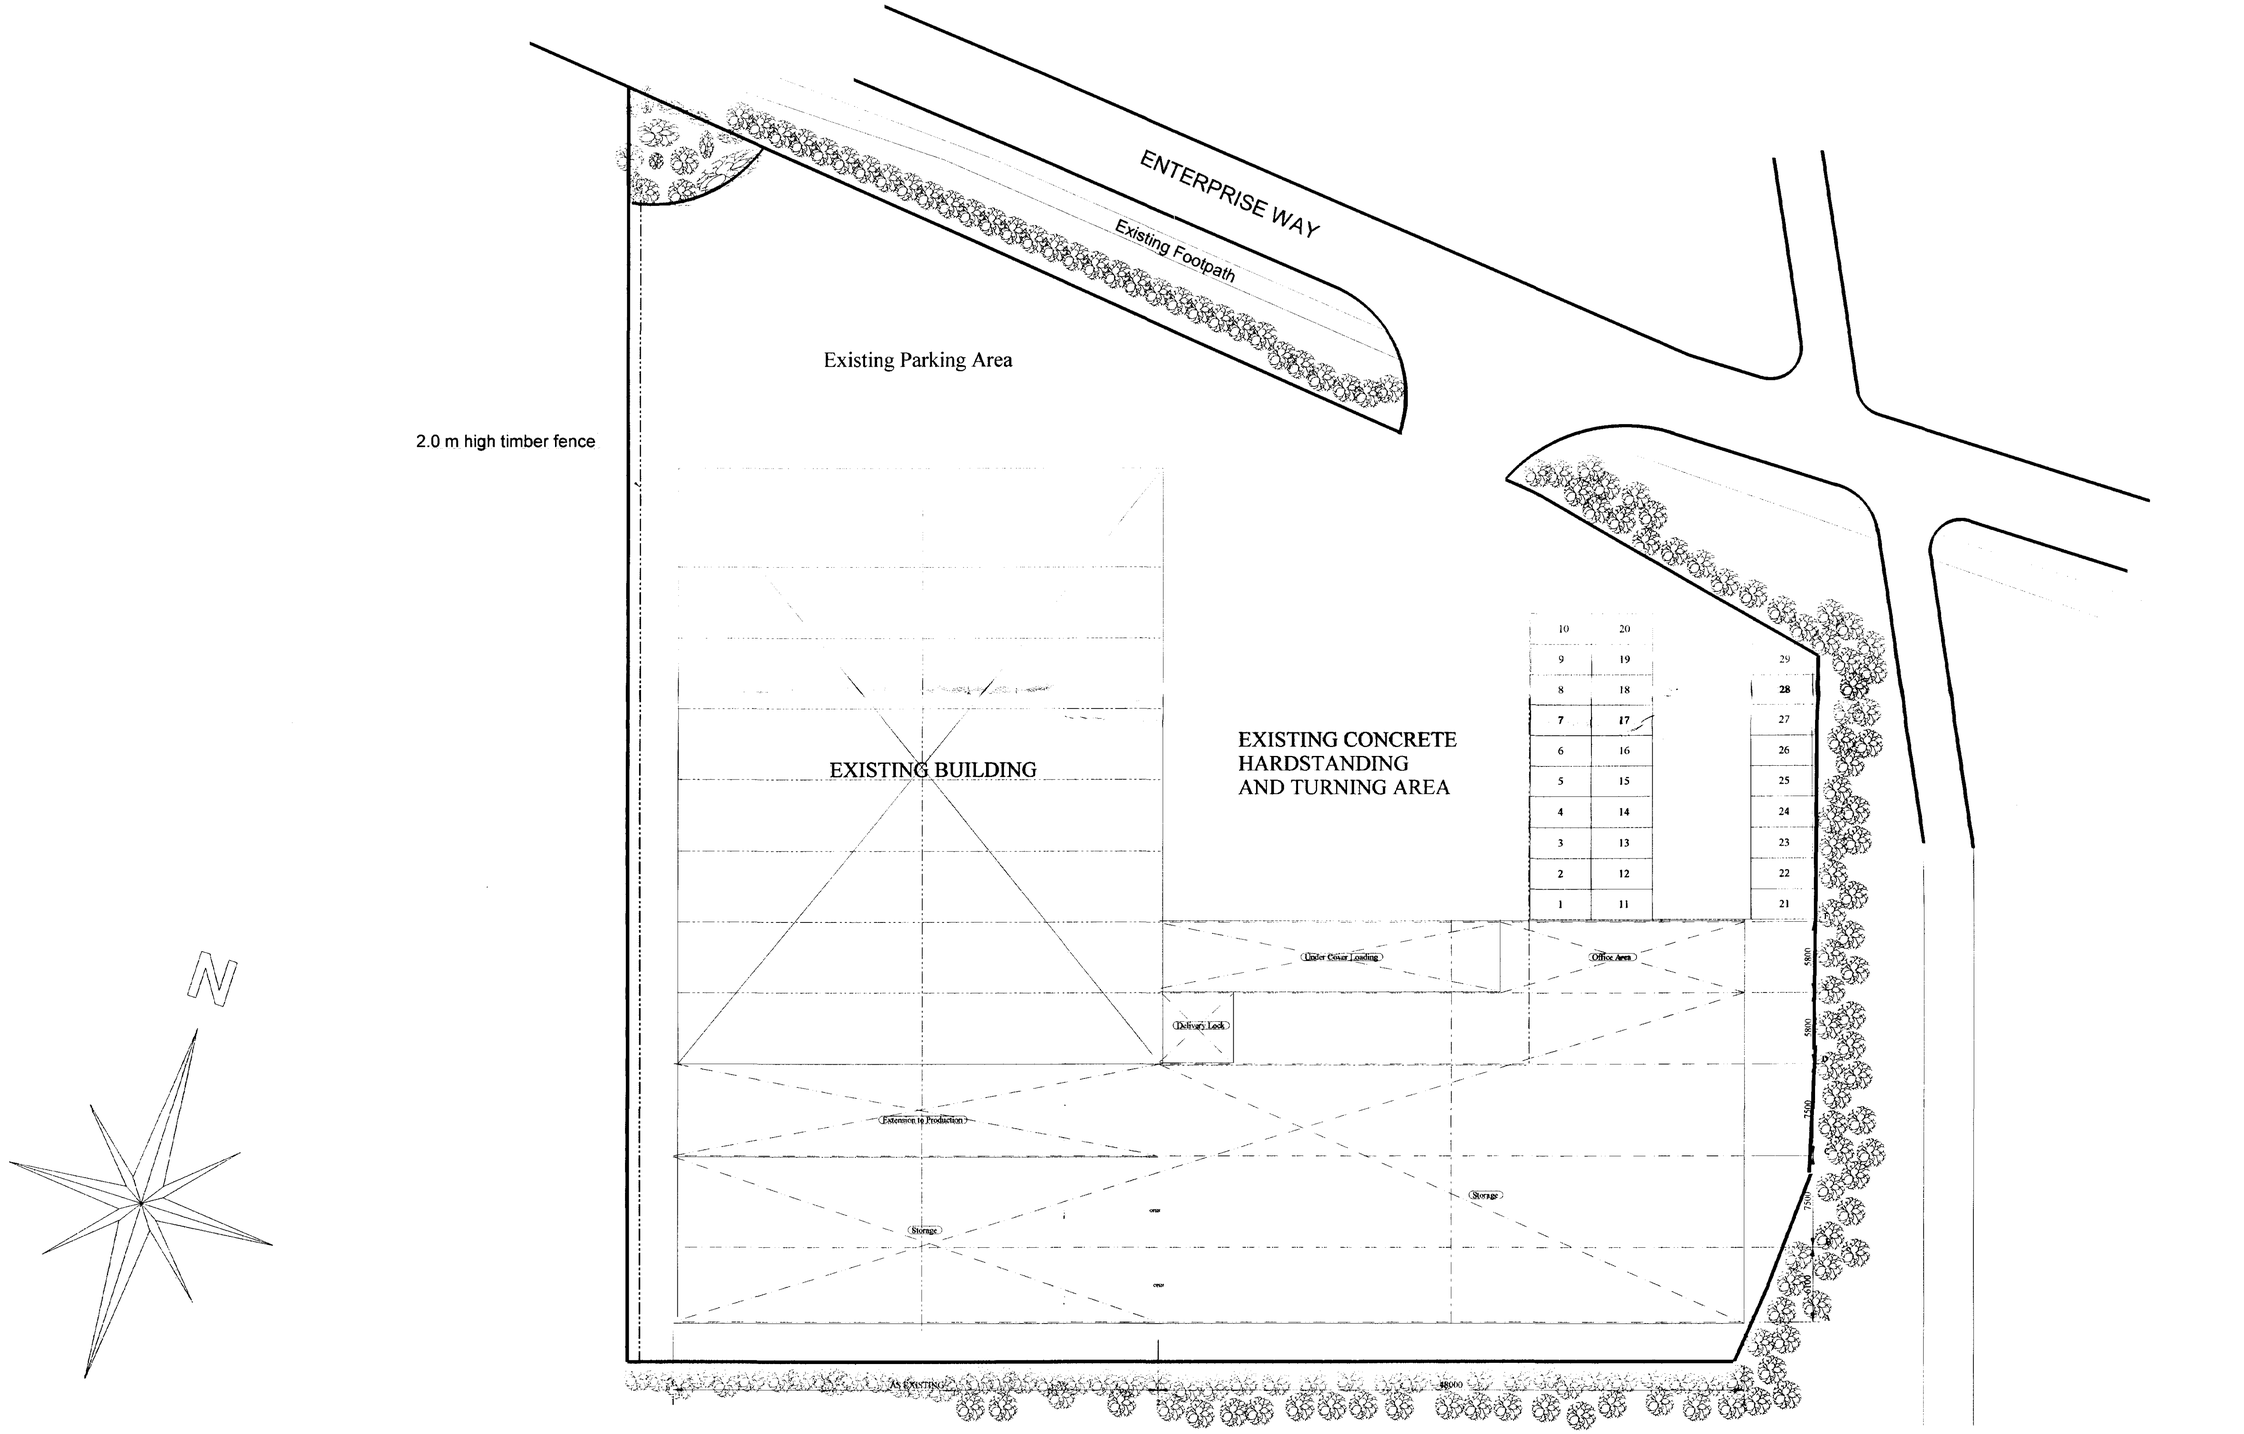


REVISION	DATE	DESCRIPTION	DRAWING TITLE	Client	Paragon Labels			Drg. No.	Revision
			Block Plan	Contract				GA2	A
				Address	Enterprise Way				
				DRAWN	rpsc	DATE	August 2002		
				CHKD		DATE			
				SCALE					
				ISSUE					


R P S Construction
Kingston Lodge, Jekils Gate, Fleet Fen, Holbeach
Lincolnshire. PE12 8QS
Telephone:(01406) 424406 Facsimile(01406) 426260

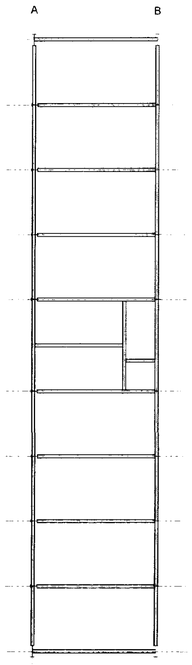


First Floor Steelwork

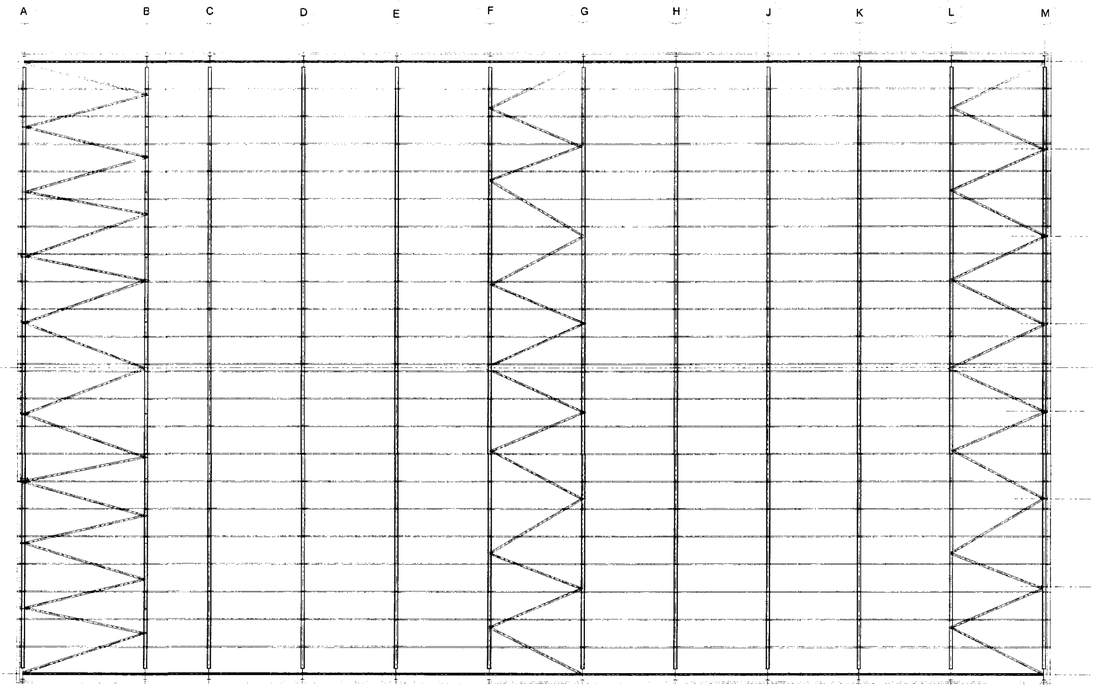


Roof Plan Steelwork (for section sizes refer to calculations by structral engineer)

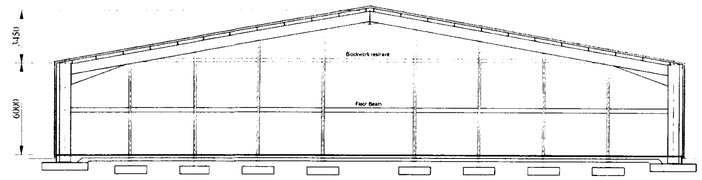


Section Through Grid Line B

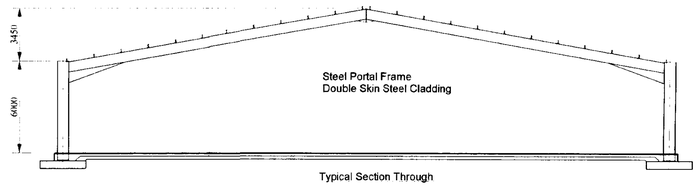


Typical Section Through

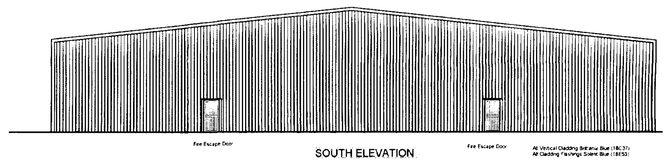


SOUTH ELEVATION

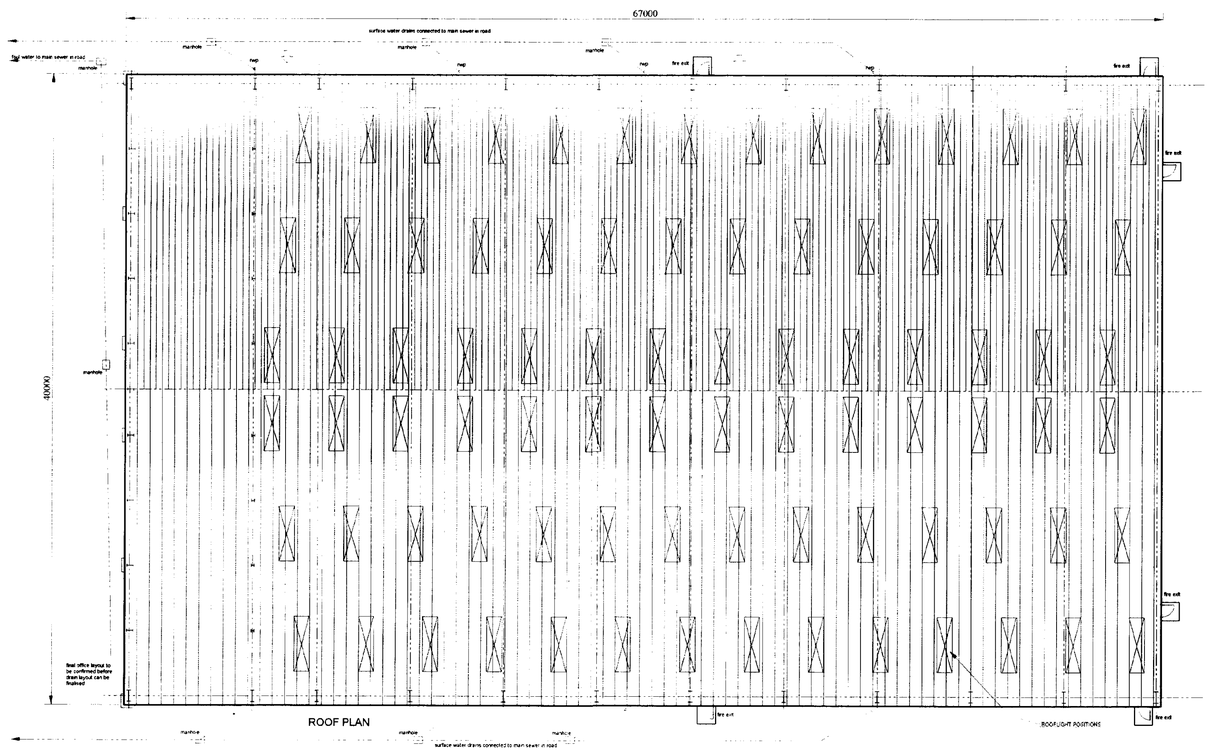


ROOF PLAN

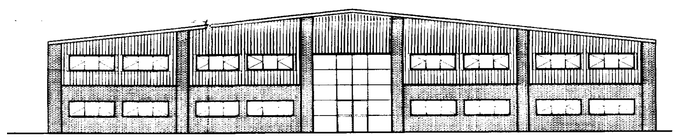

NORTH ELEVATION

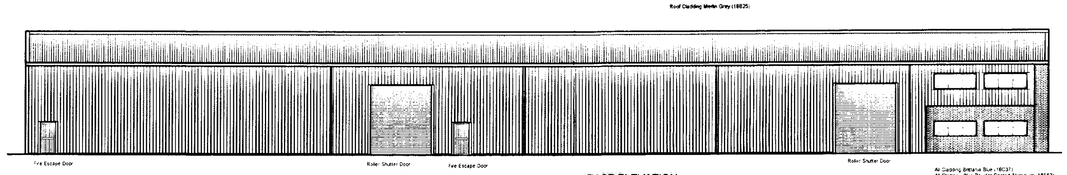

EAST ELEVATION

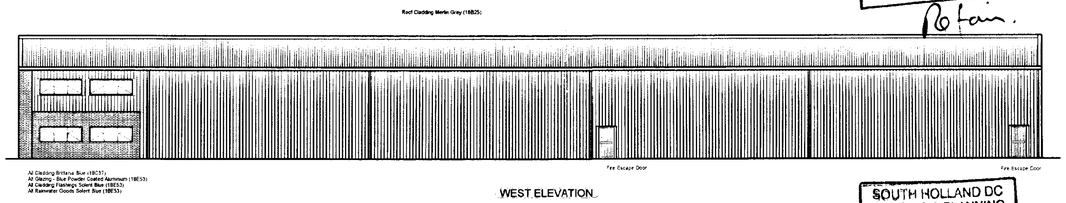

WEST ELEVATION

SUPERSEDED
Retain.

SOUTH HOLLAND DC
HOUSING & PLANNING
07 APR 1999
Ref. 0344/99


DRAWING TITLE

All External Elevations and Roof Plans


Client	Paragon Labels			Drg. No.	Revision
Contract					
Address	Enterprise Way				
DRAWN	rpsc	DATE	March 1999	GA1	0
CHKD		DATE			

R P S Construction
Kingston Lodge, Jekils Gate, Fleet Fen, Holbeach
Lincolnshire. PE12 8QS


RPS

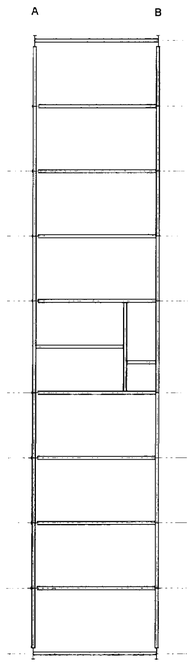


First Floor Steelwork

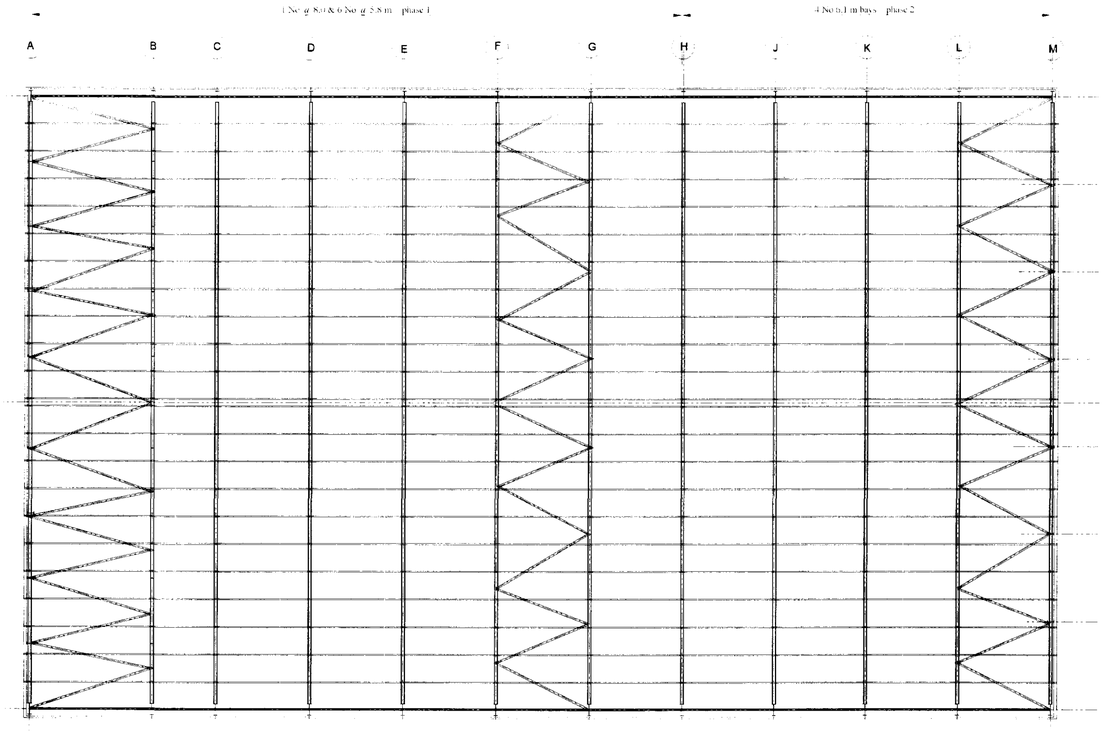


Roof Plan Steelwork (for section sizes refer to calculations by structral engineer)

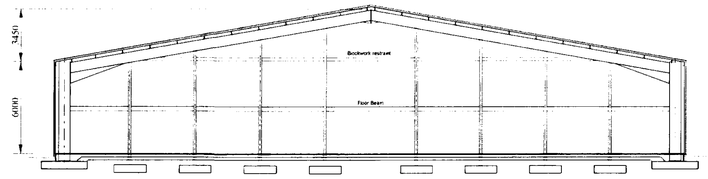


Section Through Grid Line B

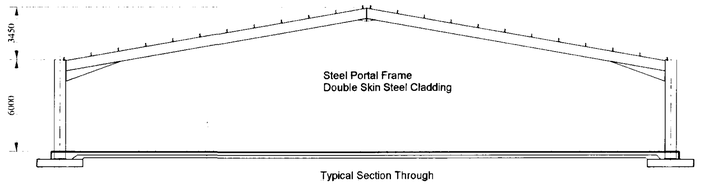


Typical Section Through

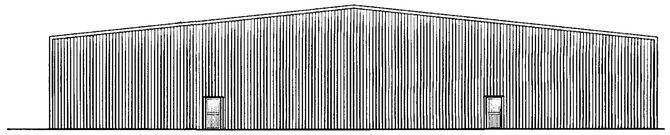


SOUTH ELEVATION

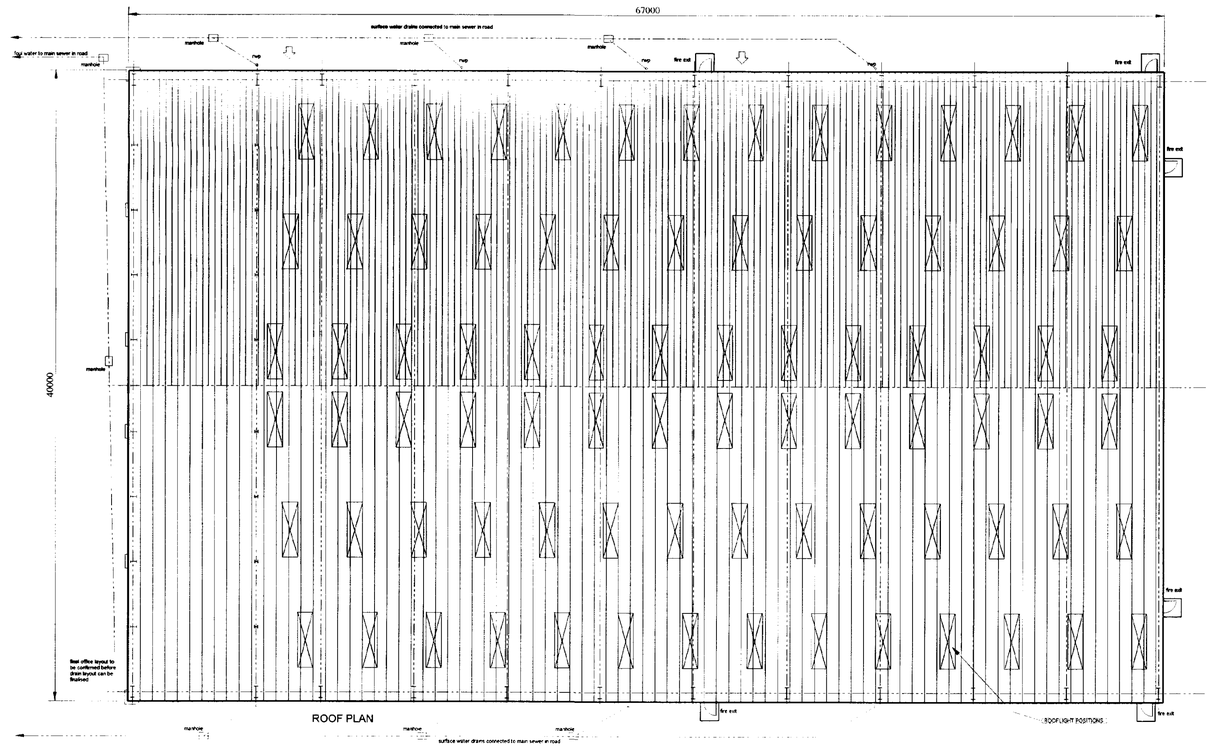


ROOF PLAN

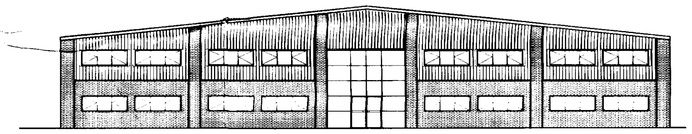

NORTH ELEVATION

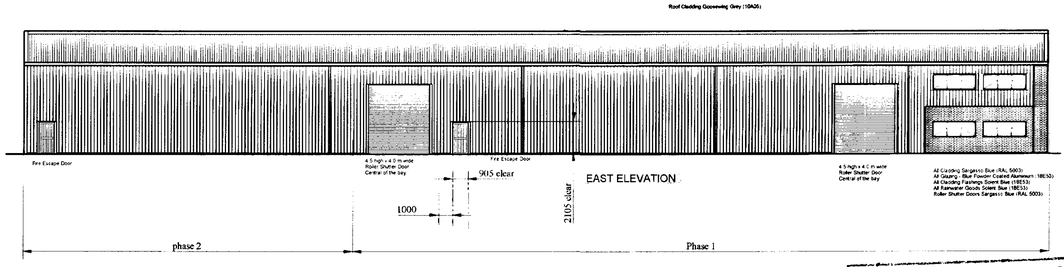

EAST ELEVATION

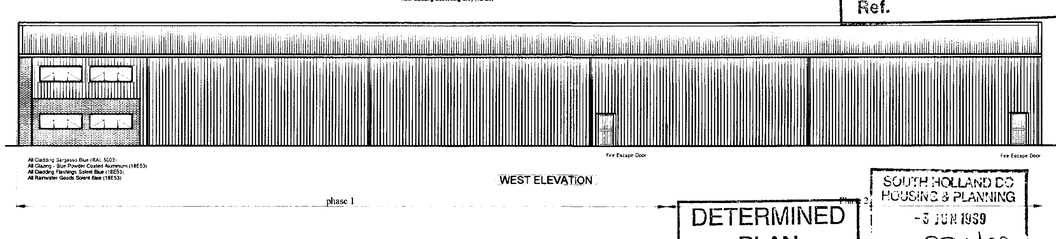

WEST ELEVATION

AMENDED PLAN
Ref.

DETERMINED PLAN

SOUTH HOLLAND DC
HOUSING & PLANNING
- 3 JUN 1999
0344/99

A	3.6.99	Vertical Cladding Colour revised to Sargasso Blue, Bricks Changed to Chelwood Titian			

DRAWING TITLE

All External Elevations and Roof Plans

Client	Paragon Labels			Drg. No.	Revision
Contract					
Address	Enterprise Way				
DRAWN	rpsc	DATE	March 1999	GA1	A
CHKD		DATE			
SCALE	1:200				

R P S Construction
Kingston Lodge, Jekils Gate, Fleet Fen, Holbeach
Lincolnshire. PE12 8QS

Telephone:(01406) 424406 Facsimile(01406) 426360

RPS