
**CDM NOTE:**
The design has been undertaken as far as possible to avoid risks to health and safety or to reduce and control the effects of any unavoidable risks.
Any relevant information identifying risks which are not able to be eliminated will be included within the project Health and Safety file.

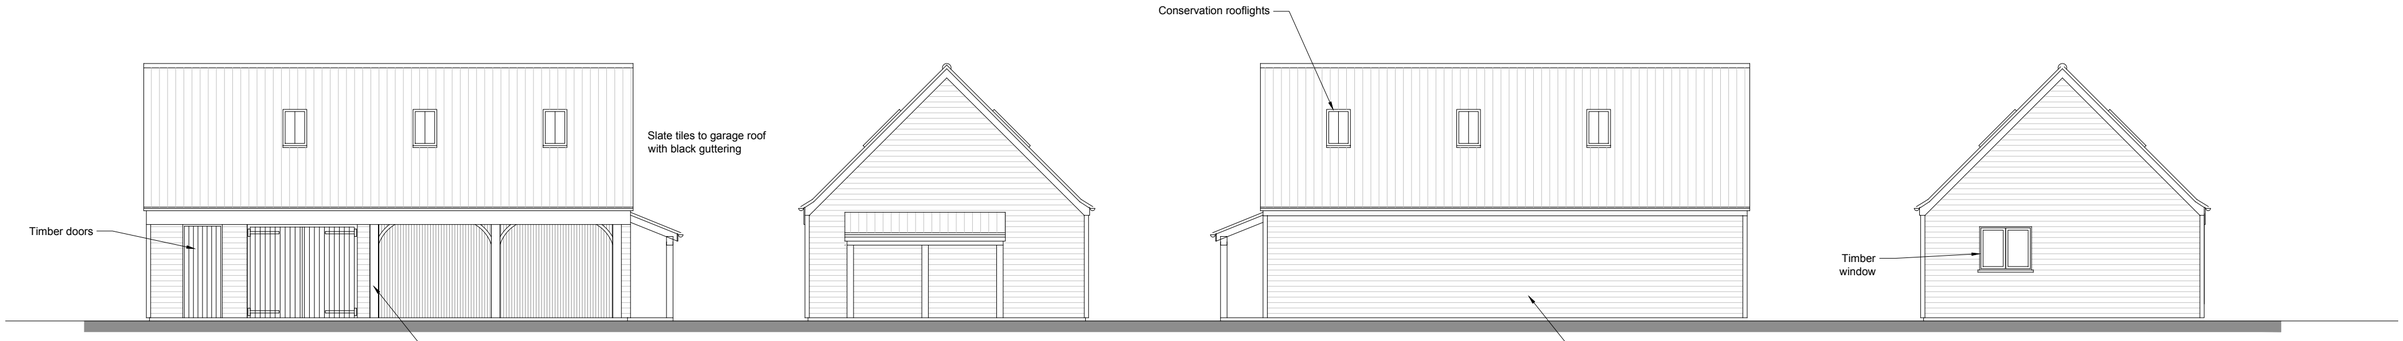



**Front Elevation**

**Side Elevation**

**Rear Elevation**


**Side Elevation**

**Elevations** **1:100**

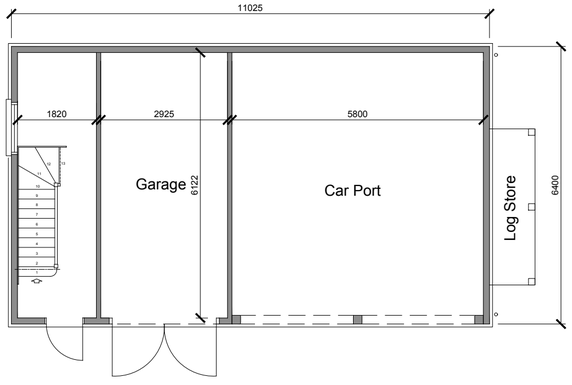



**Ground Floor Plan** **1:100**

**PROPOSED**

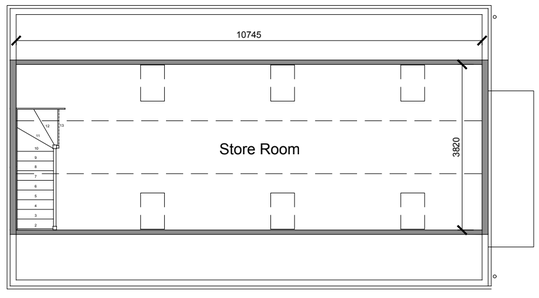


**First Floor Plan**

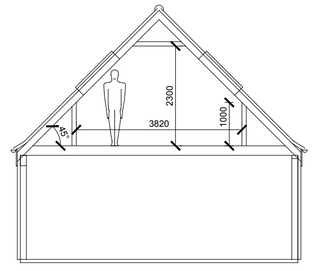


**Indicative Section**

| | | | | | |
|---|---|---|---|---|---|
| 1:50 | 0 | 0.5m | 1m | 1.5m | |
| 1:100 | 0 | 1m | 2m | 3m | |
| 1:200 | 0 | 2m | 4m | 6m | |
| 1:500 | 0 | 5m | 10m | 15m | |
| 1:1250 | 0 | 10m | 20m | 30m | 40m |
| 1:2500 | 0 | 20m | 40m | 60m | 80m |

**THIS DRAWING IS FOR THE PURPOSE OF OBTAINING PLANNING PERMISSION ONLY**

20 March 2019
JB Architectural Design Services
DRAFT

Revisions:


JB Architectural Design Services

24 Risegate Road, Gosberton
Spalding, Lincs. PE11 4EZ

M: 07837 735718
E: info@brammadesign.co.uk
W: www.brammadesign.co.uk


Client:
Mr G & Mrs C Kitchen

Project:
Leaves Lake Drove
West Pinchbeck

Drawing:
Conversion of Barns to residential
Proposed timber garage

| Scales: | Paper Size: | Date: | Drawn: |
|---|---|---|---|
| 1:100 | A2 | 20/03/19 | JRB |

Drawing Number: 137-01-DD03 Rev:


Do not scale or measure from this drawing. All dimensions to be checked on site or in the workshop before work commences. All discrepancies should be reported to the above office. This drawing should be read in conjunction with any associated specifications, standard details, Architects &/or Engineers drawings/details along with any other relevant information. The copyright to this drawing is owned by JB Architectural Design Services