



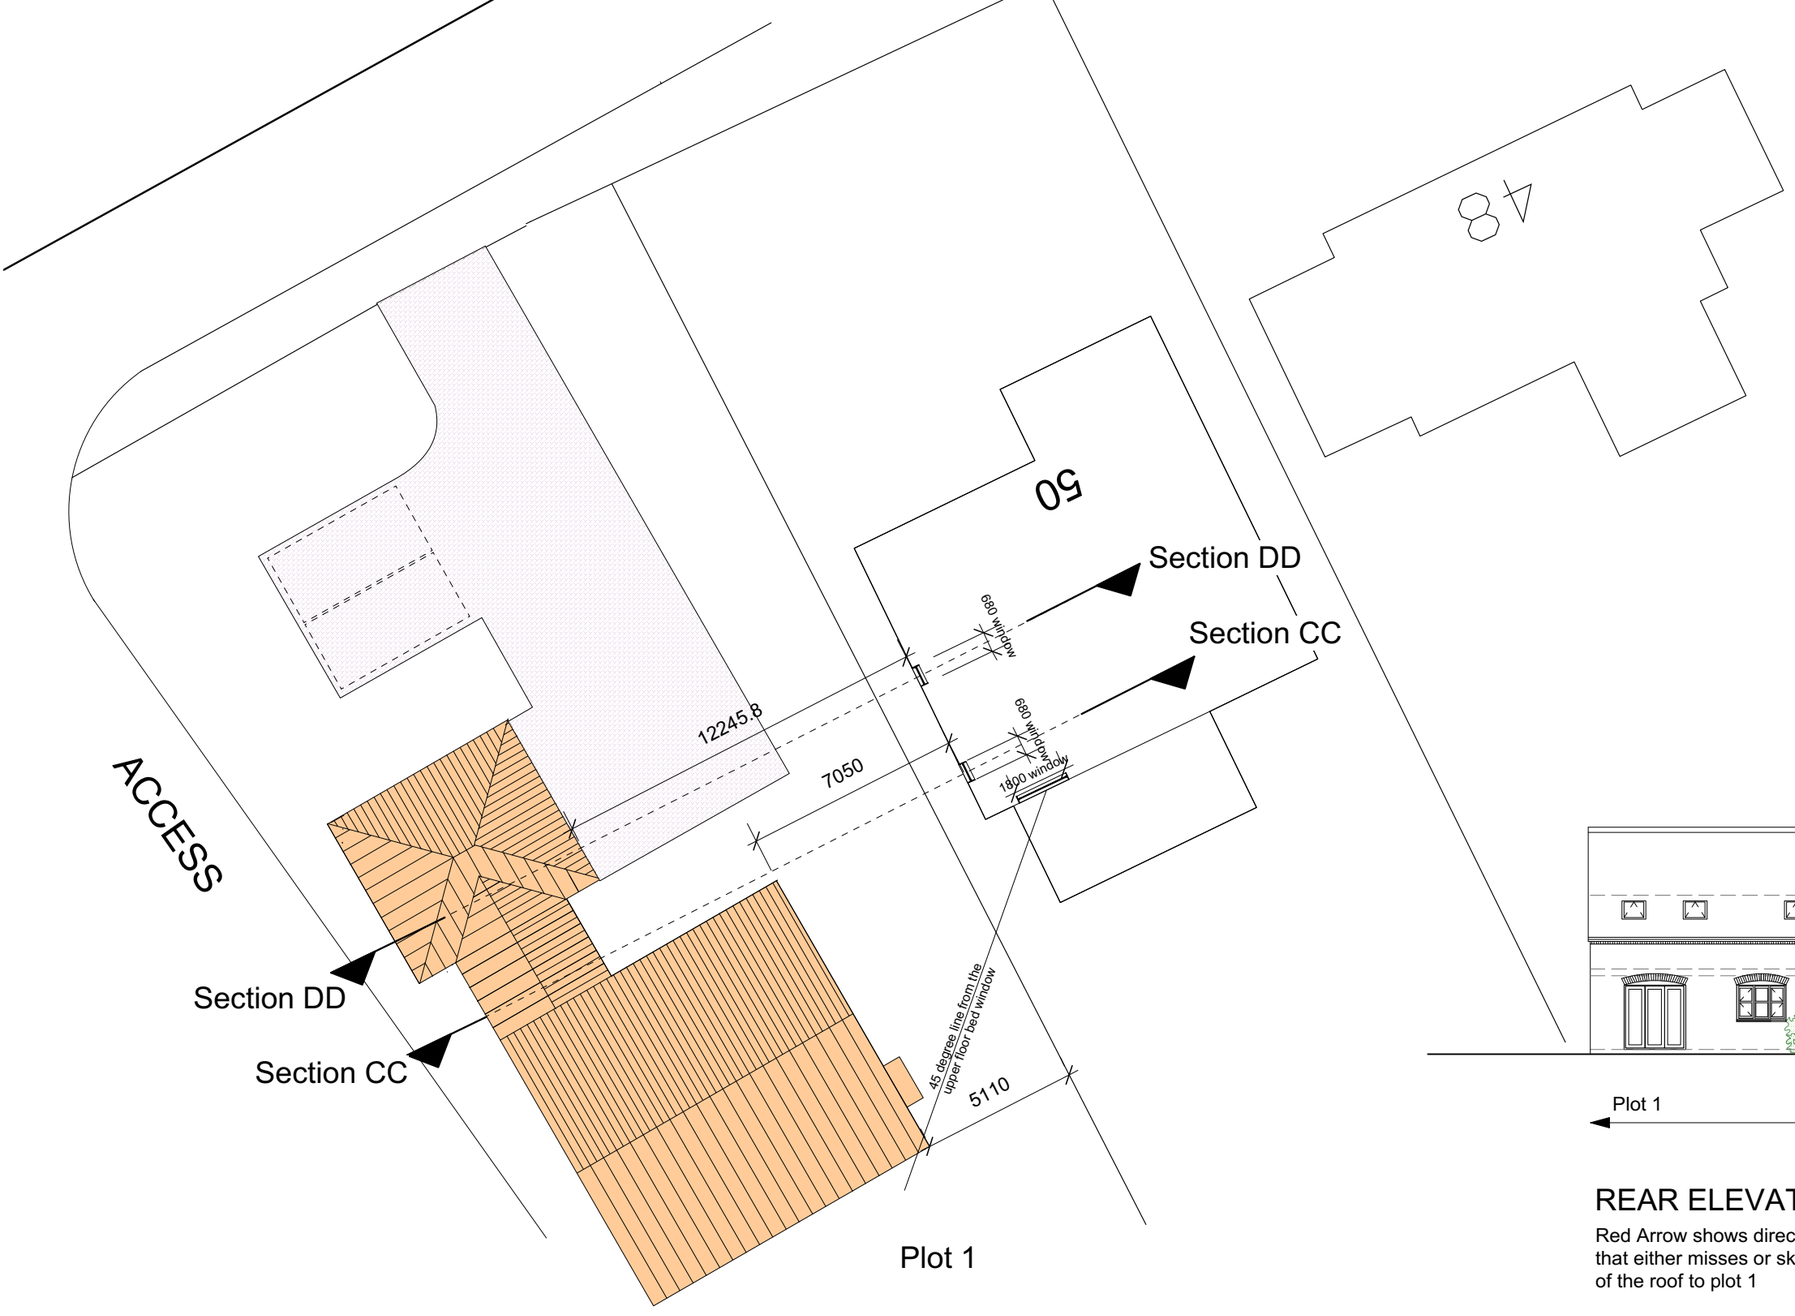

REAR ELEVATION

Red Arrow shows direction of 45 degree outlook
that either misses or skims a small part
of the roof to plot 1

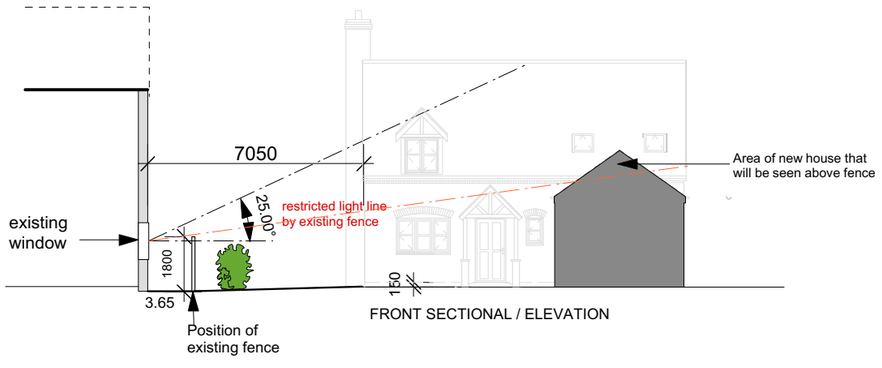

Section CC



Section DD

Project: THE BURRELLS PINCHBECK			Aspect Architectural Design
Title: BLOCK PLAN PLOT 1 SITE SECTION CC SITE SECTION DD			Architectural Designer 29A Church Street Northborough Peterborough PE6 9BN Telephone 07907030047
Scale: 1:200	Date: SET 21	Job No: 243	© Copyright
Category: D	CiSfb Element: (--)	Sequential No: 16	Revisions: B

Rev A: March 22 - Footpath revised to suit site layout
Rev B: May 22 - 25 degree line changed/taken from the midpoint of the ground floor window

Scale 1:200 @ A3