
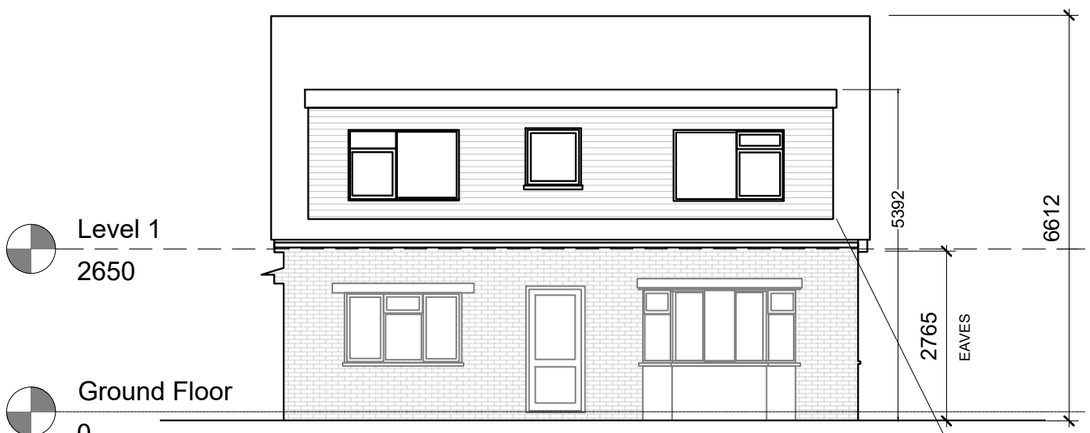


North (Front) Elevation 1:100

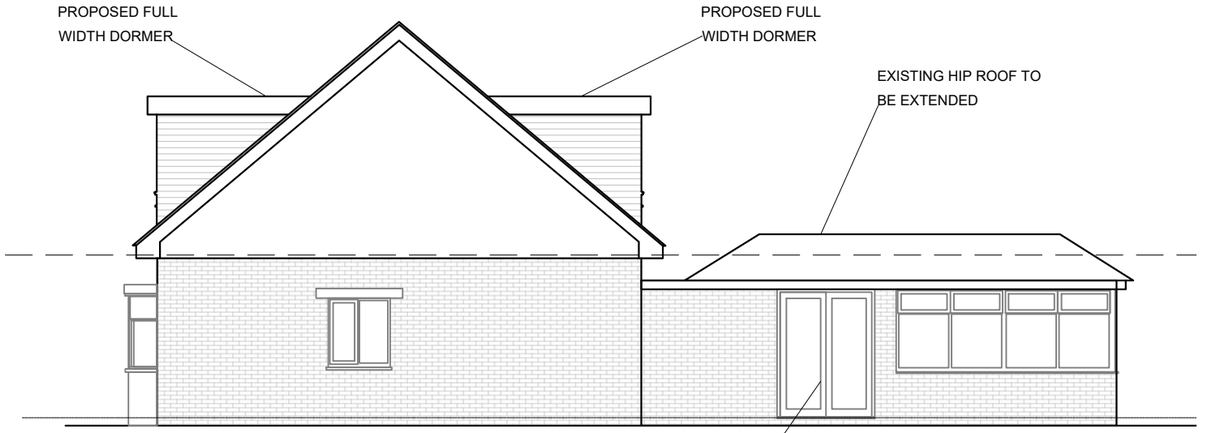

West Elevation 1:100


PROPOSED FULL WIDTH
DORMER TO NEW ROOF.
INSULATED STEEL FRAMED
CONSTRUCTION; ALL FINISHES
TO MATCH EXISTING.

PROPOSED NEW ROOF. EAVES TO BE 440MM
HIGHER THAN EXISTING FOR APPROPRIATE
HEADROOM ON FIRST FLOOR



South (Rear) Elevation 1:100

EXISTING HIP ROOF TO BE
EXTENDED OVER
WIDENED HALLWAY

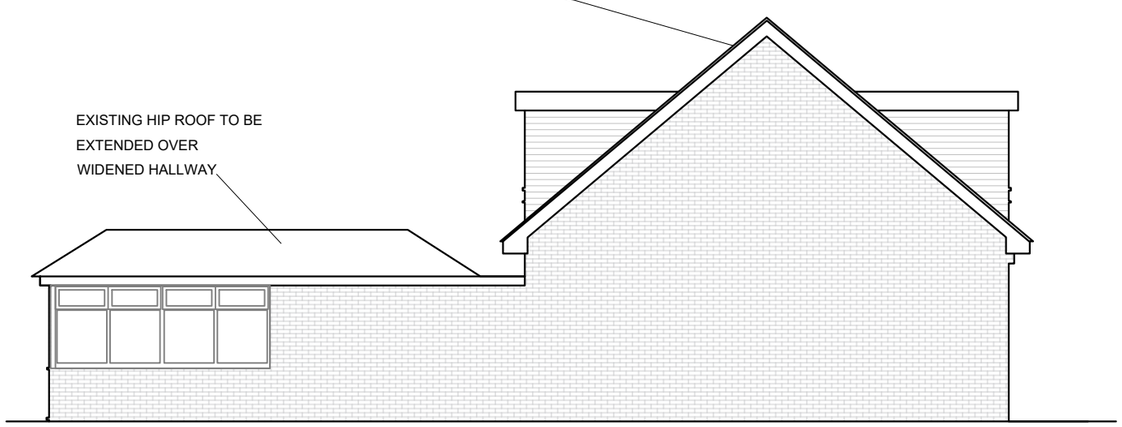

East Elevation 1:100

DRAWING/REV:

06 - Proposed Elevations	-

ecoTrus Loft Structure Systems

Minton House, Leeds, West Yorkshire
LS5 3AS

CLIENT:	PROJECT:	DRAWN BY:	DATE:
Dionisie Iovoaea	27 Wardentree Ln, Pinchbeck, Spalding, PE11 3UF, UK.	Victor Vilchis	March 2026

SCALE: 1:50 @ A3

0 0.25 0.50 1 1.50 2 3 5

1. Measurements only to be used for EcoTrus loft installation. To be used as guidance for install.
2. Sketch pack may have un-surveyed measurements.
3. TBC Will need measurements taken to confirm height.
4. Missing dimensions ring EcoTrus design office.
5. **DO NOT SCALE DRAWINGS**