

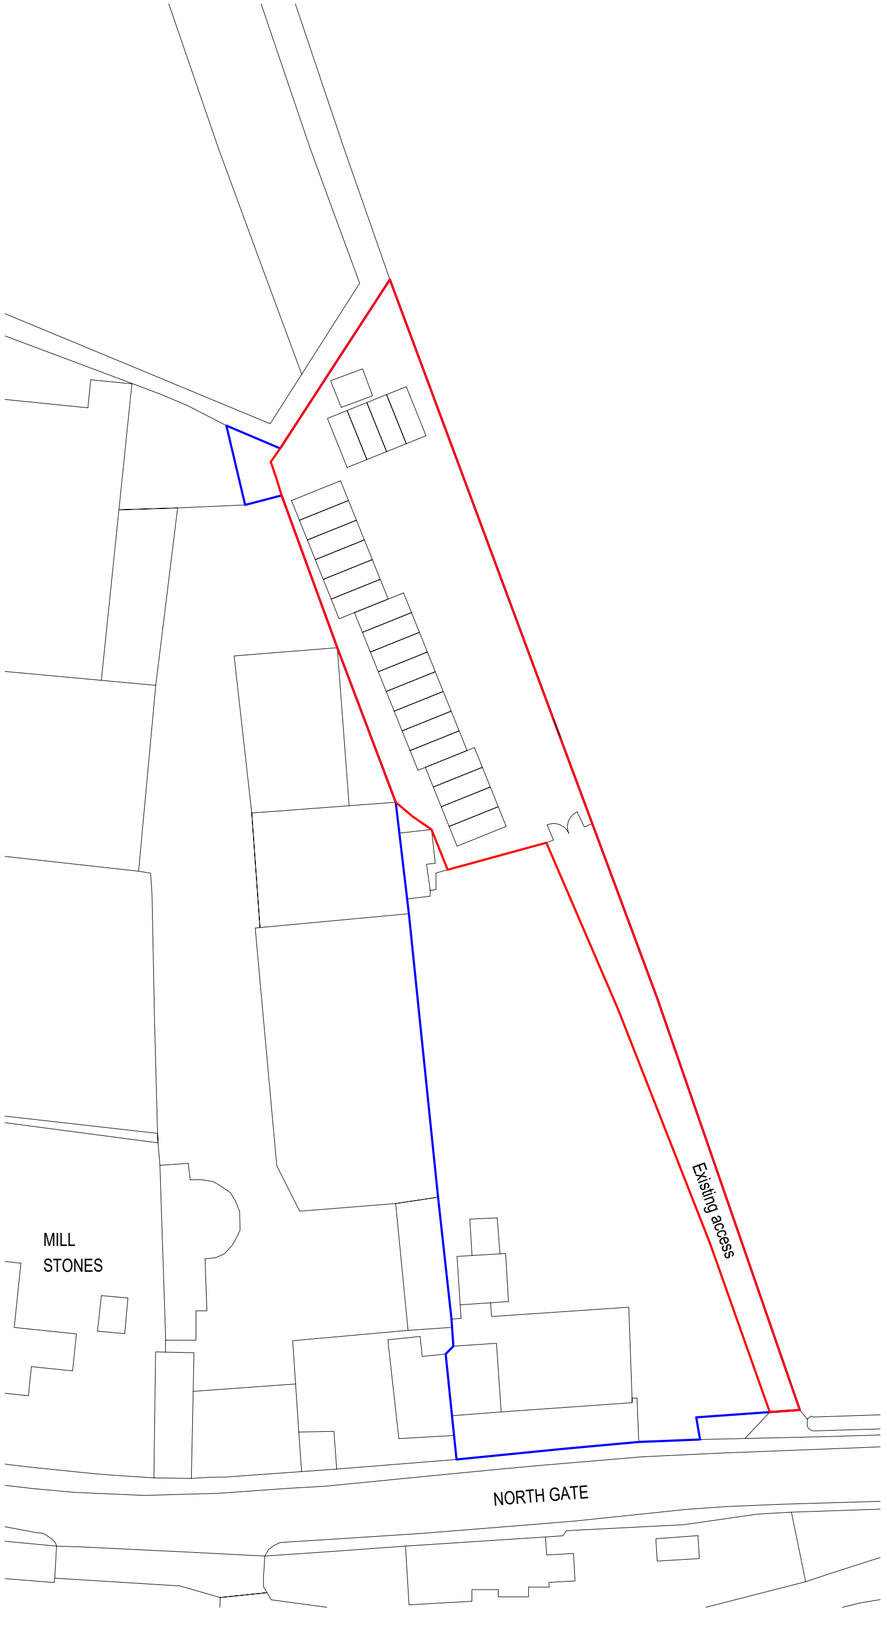


EXISTING SITE PLAN
1:500

0 5 10 15 20m

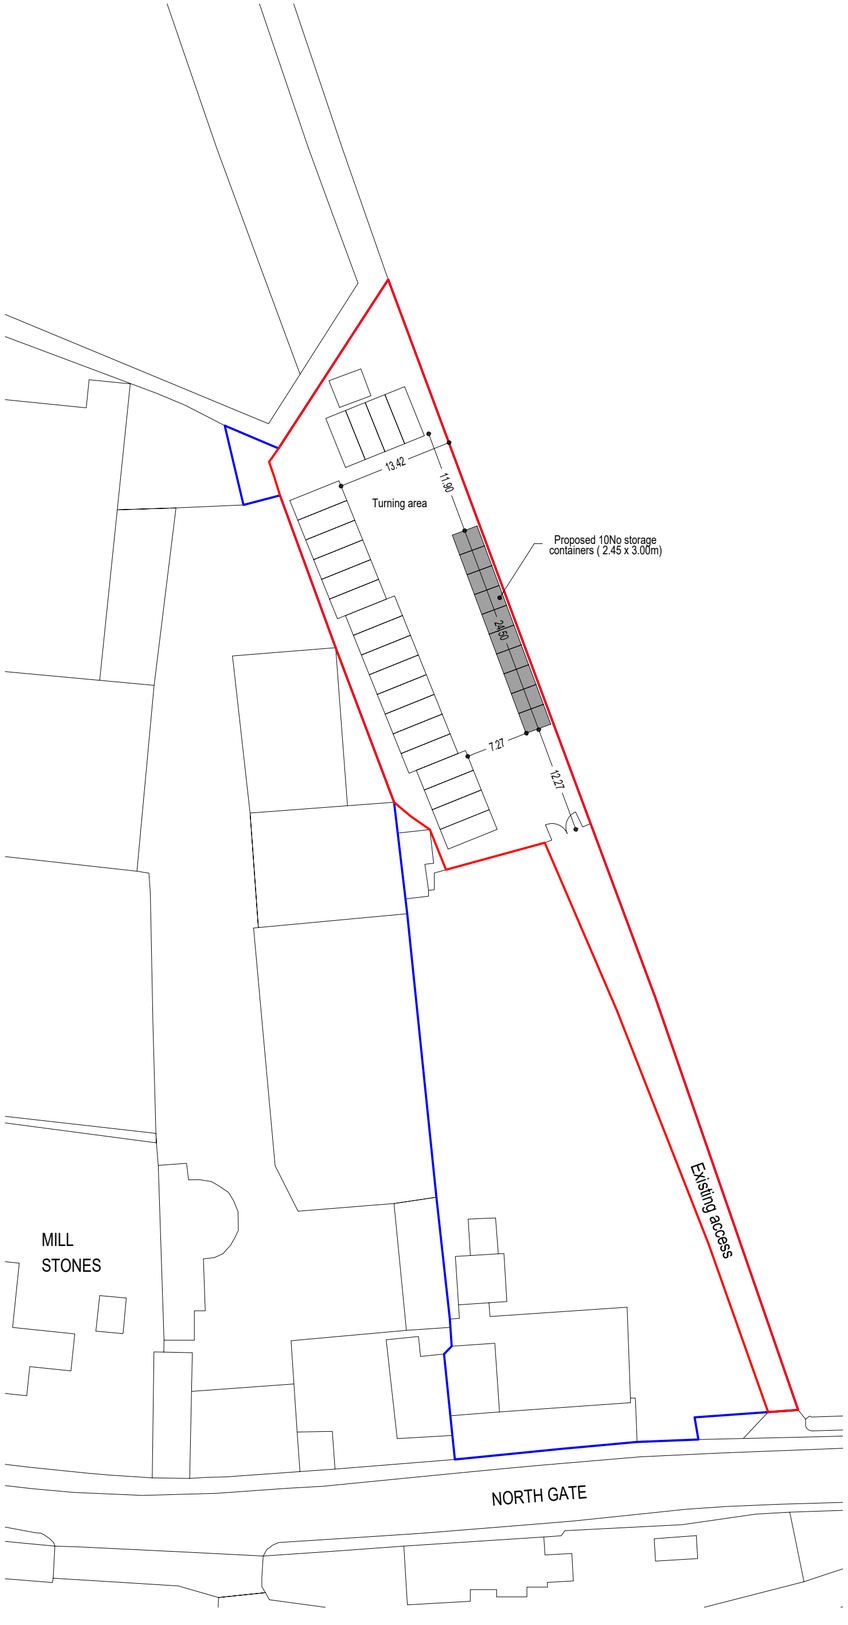

PROPOSED SITE PLAN
1:500

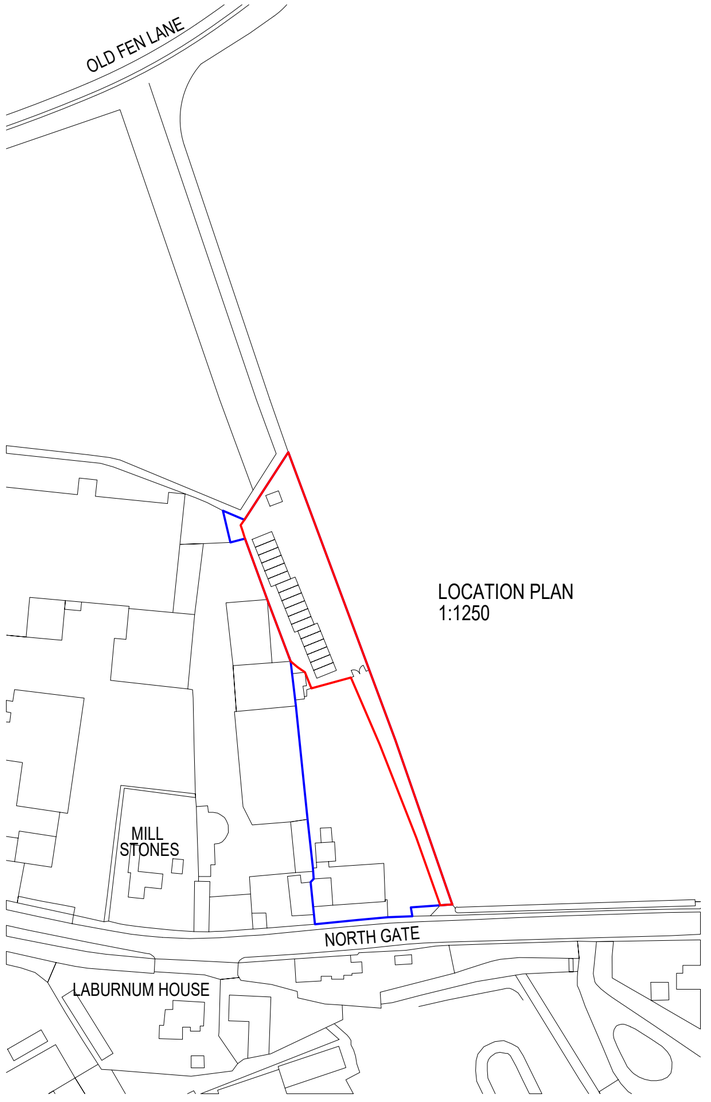

LOCATION PLAN
1:1250



IMAGE OF TYPICAL STORAGE CONTAINER
SIZE = 2.45 x 3.0m
COLOUR - GREEN (RAL6007)
to match all other containers on site

Cadworx Ltd
Architectural design and 3d Visualisations

Linden House, Bracken Hill Road
East Lound, Nr Doncaster DN9 2LR

tel 01427 753232
danny@3dcadworx.com

Project

10 NO ADDITIONAL 2.45 x 3.0m STORAGE CONTAINERS ON LAND APPROVED FOR STORAGE AND DISTRIBUTION.

Title:

EXISTING AND PROPOSED SITE PLANS
LOCATION PLAN

Scale	Date	Drawn
1:500 @ A2	04-2025	DS

Drawing No.
CWX1082 - 02

A B C D E F G H J