

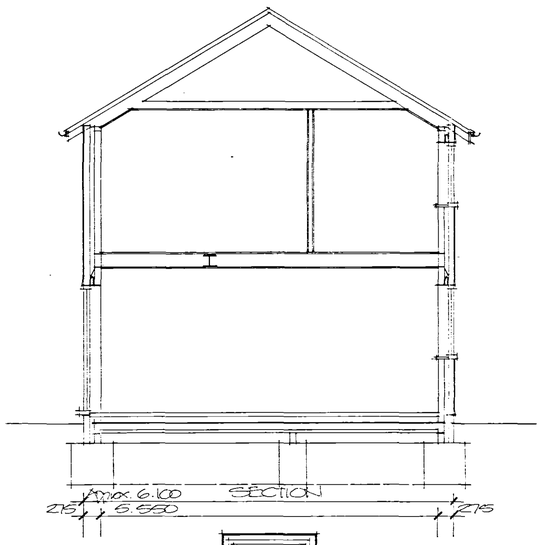
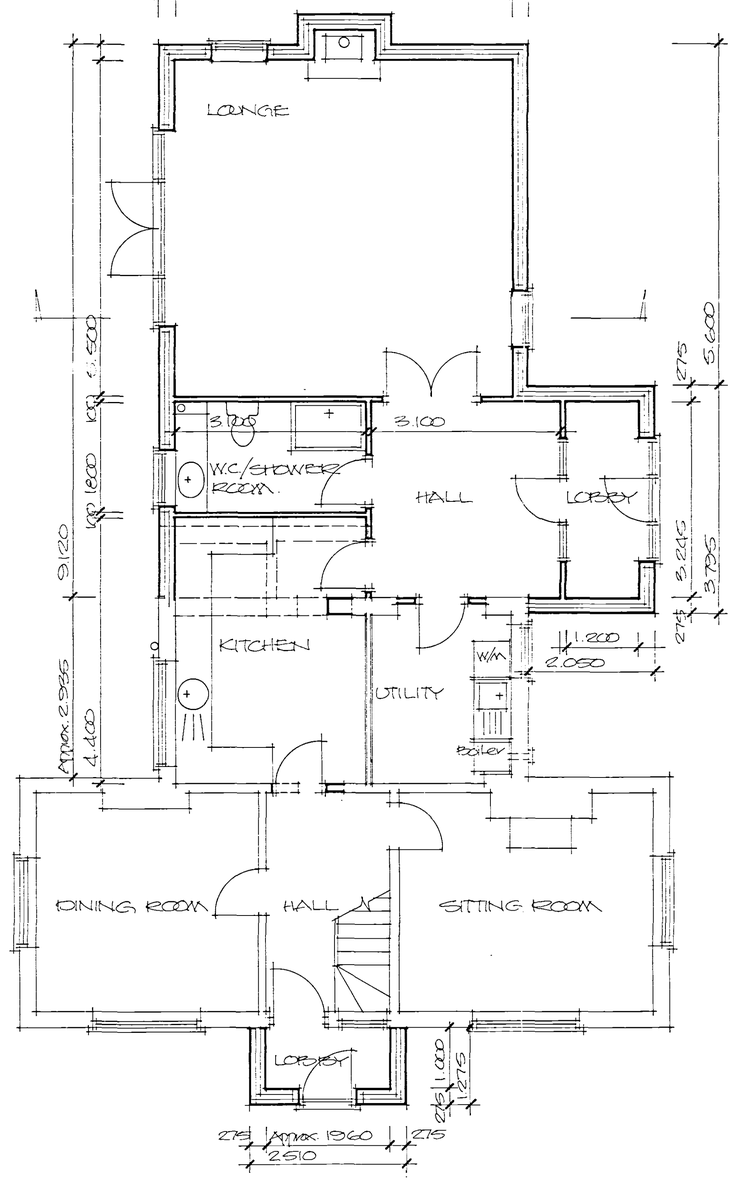


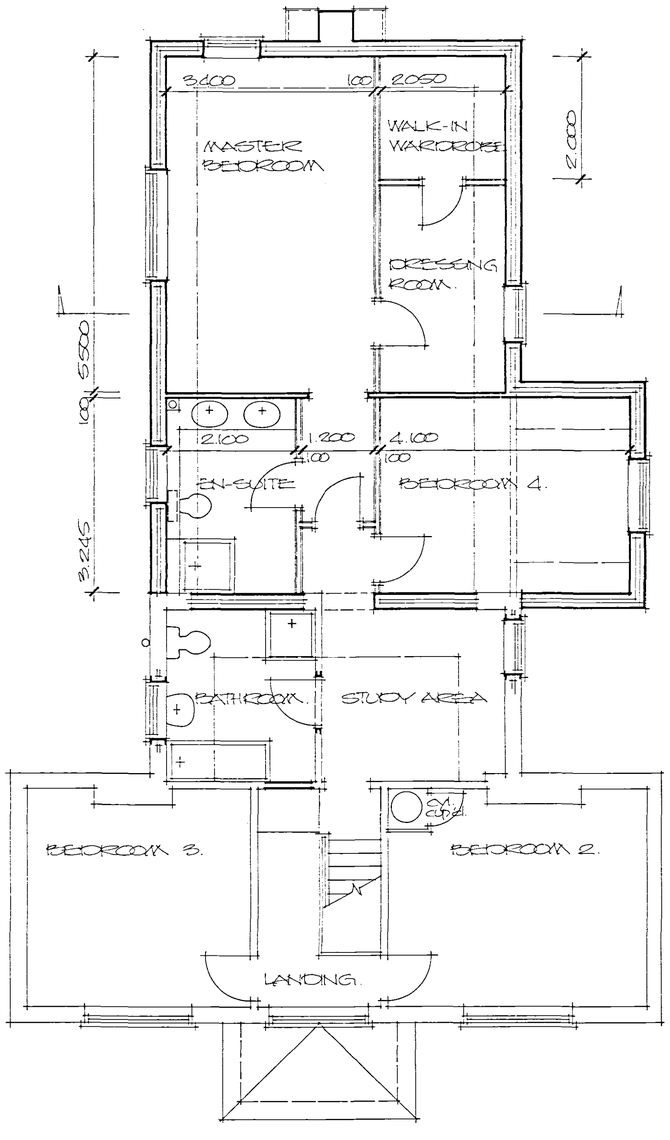



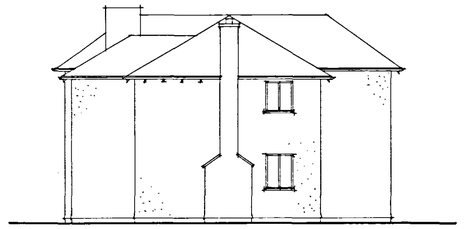


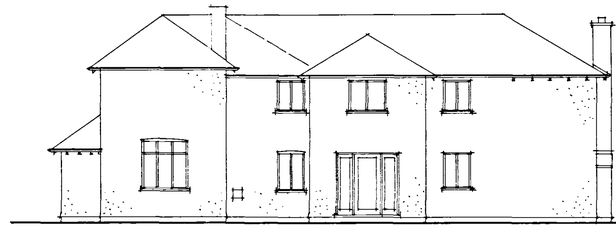


FRONT ELEVATION


SIDE ELEVATION (EAST)

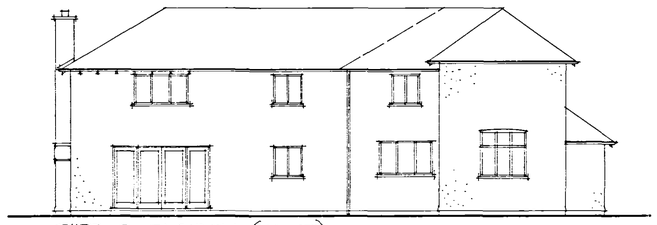
SIDE ELEVATION (WEST)


REAR ELEVATION

Do not scale off this drawing

All site dimensions to be checked before work commences.

Finishes:

Roof: Interlocking concrete tiles to match existing.

Wall: Existing and new finished in sand/cement render with tyrolean finish, colour to be agreed.

White UPVC windows and doors throughout.

DETERMINED PLAN

SHDC Planning & Development 17 MAR 2004 Ref: 0357/04

Project
PROPOSED EXTENSIONS TO EXISTING HOUSE LEAVESLAKE DROVE, WEST PINCHBECK, SPALDING.

ALAN HORNSBY
ARCHITECTURAL SERVICES
'Little Acre'
Peak Hill, Cowbit,
Spalding, Lincs. PE12 6AW
Tel. Holbeach (01406) 380591

Client
MR & MRS J. JACKSON

Scale 1:50/1:100
Date Feb. 04
Drg. no. 04/03/01

Summit OS(UK) 0096