


DO NOT SCALE THIS DRAWING. THE CONTRACTOR IS DEEMED TO HAVE CHECKED ALL DIMENSIONS ON SITE AND REPORT ANY DISCREPANCIES TO OGLESBY & LIMB LTD.
THE CONTENTS OF THIS DRAWING ARE COVERED BY COPYRIGHT AND REMAIN THE PROPERTY OF OGLESBY & LIMB LTD. WRITTEN APPROVAL MUST BE OBTAINED FROM OGLESBY & LIMB LTD PRIOR TO DUPLICATION OR REPRODUCTION OF THIS DRAWING OR ITS CONTENTS.
ANY DIMENSIONS NOT SHOWN ARE TO BE CHECKED AND AGREED WITH OGLESBY & LIMB LTD.

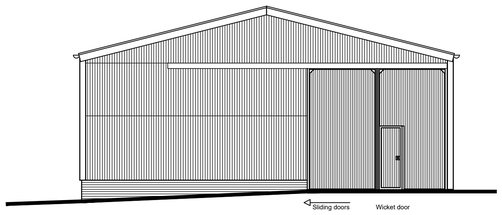


North Elevation as existing
Scale 1:100

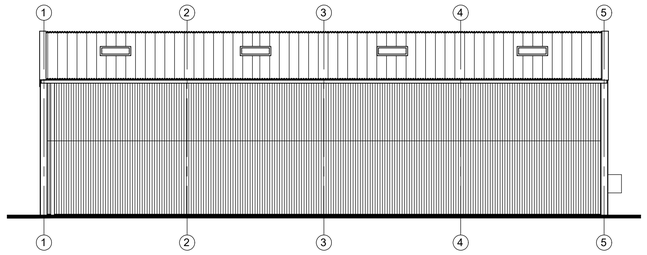


West Elevation as existing
Scale 1:100

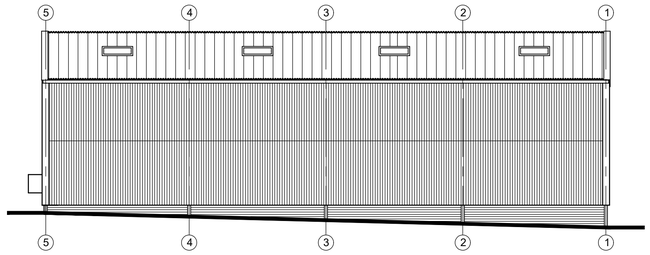

East Elevation as existing
Scale 1:100

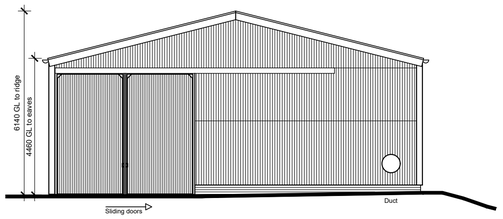


South Elevation as existing
Scale 1:100
Ground levels shown indicative only.

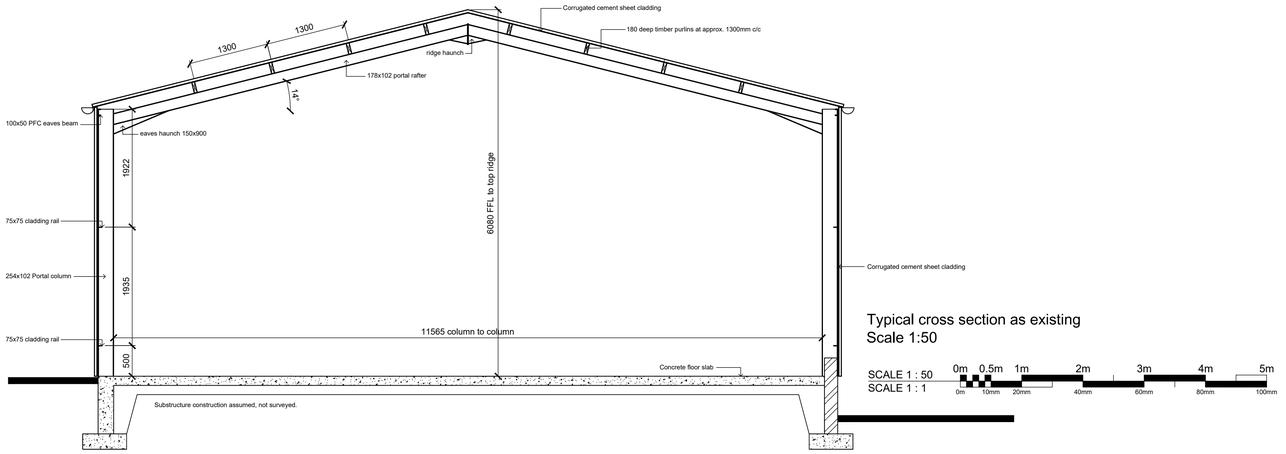


Typical cross section as existing
Scale 1:50

SCALE 1 : 50
SCALE 1 : 1
0m 0.5m 1m 2m 3m 4m 5m
0m 10mm 20mm 40mm 60mm 80mm 100mm

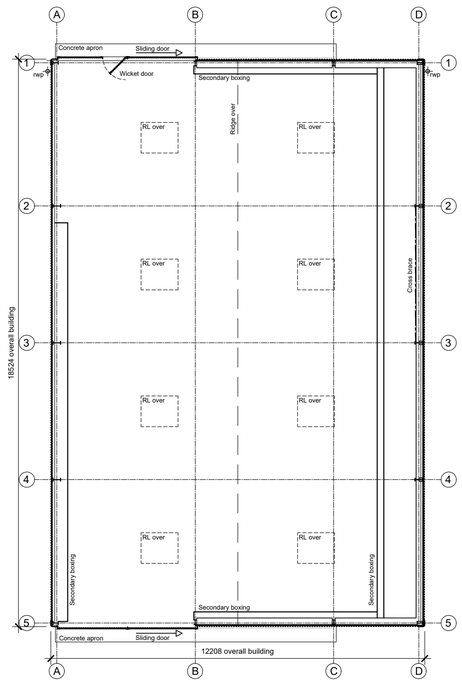


Ground Floor Plan as existing
Scale 1:100

SCALE 1 : 100
SCALE 1 : 1
0m 1m 2m 4m 6m 8m 10m
0m 10mm 20mm 40mm 60mm 80mm 100mm

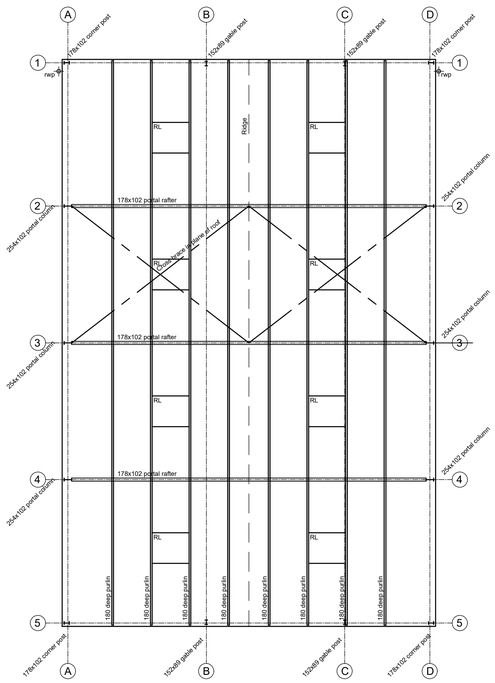

Roof Structure Plan Plan as existing
Scale 1:100

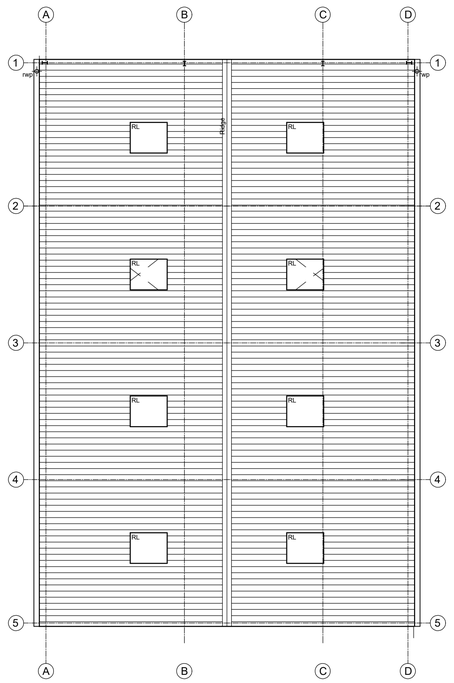

Roof Finishes Plan Plan as existing
Scale 1:100

Ref.	Date	Description	Initial
X	xx.xx.xx	Xxxxx	xxx

Oglesby & Limb Ltd
Chartered Architect
Suite 1, Market Chambers
12 Market Place, Spalding, Lincs
PE11 1SL
Tel: 01775 761196
e-mail: design@o-l-ltd.co.uk

Client:
Mr Andrew Oglesby

Project:
Proposed Conversion of Agricultural Barn to Dwelling
Black Hole Drove
West Pinchbeck
Spalding
PE11 3QL

Drawing Title:
Plans, sections and elevations as existing

PRIOR APPROVAL NOTIFICATION ISSUE

Date:	Scale:
12.03.23	as shown @ A1
Drawn by: cad	Checked by: ajo

Drawing Number: **A1531-04**
Rev: **P1**