
L. A. BUILDING DESIGN

Architectural Practice
55 Hannam Boulevard
Spalding Lincolnshire
Telephone Spalding (01775) 711437

SOUTH HOLLAND DC
HOUSING & PLANNING
26 MAR 2001
Ref: S/0661/01

REPRODUCED FROM THE ORDNANCE SURVEY 1: 2500 SCALE MAP
WITH THE PERMISSION OF THE CONTROLLER OF HER MAJESTY'S STATIONERY OFFICE
CROWN COPYRIGHT RESERVED


THIS PLAN FOR IDENTIFICATION PURPOSES ONLY

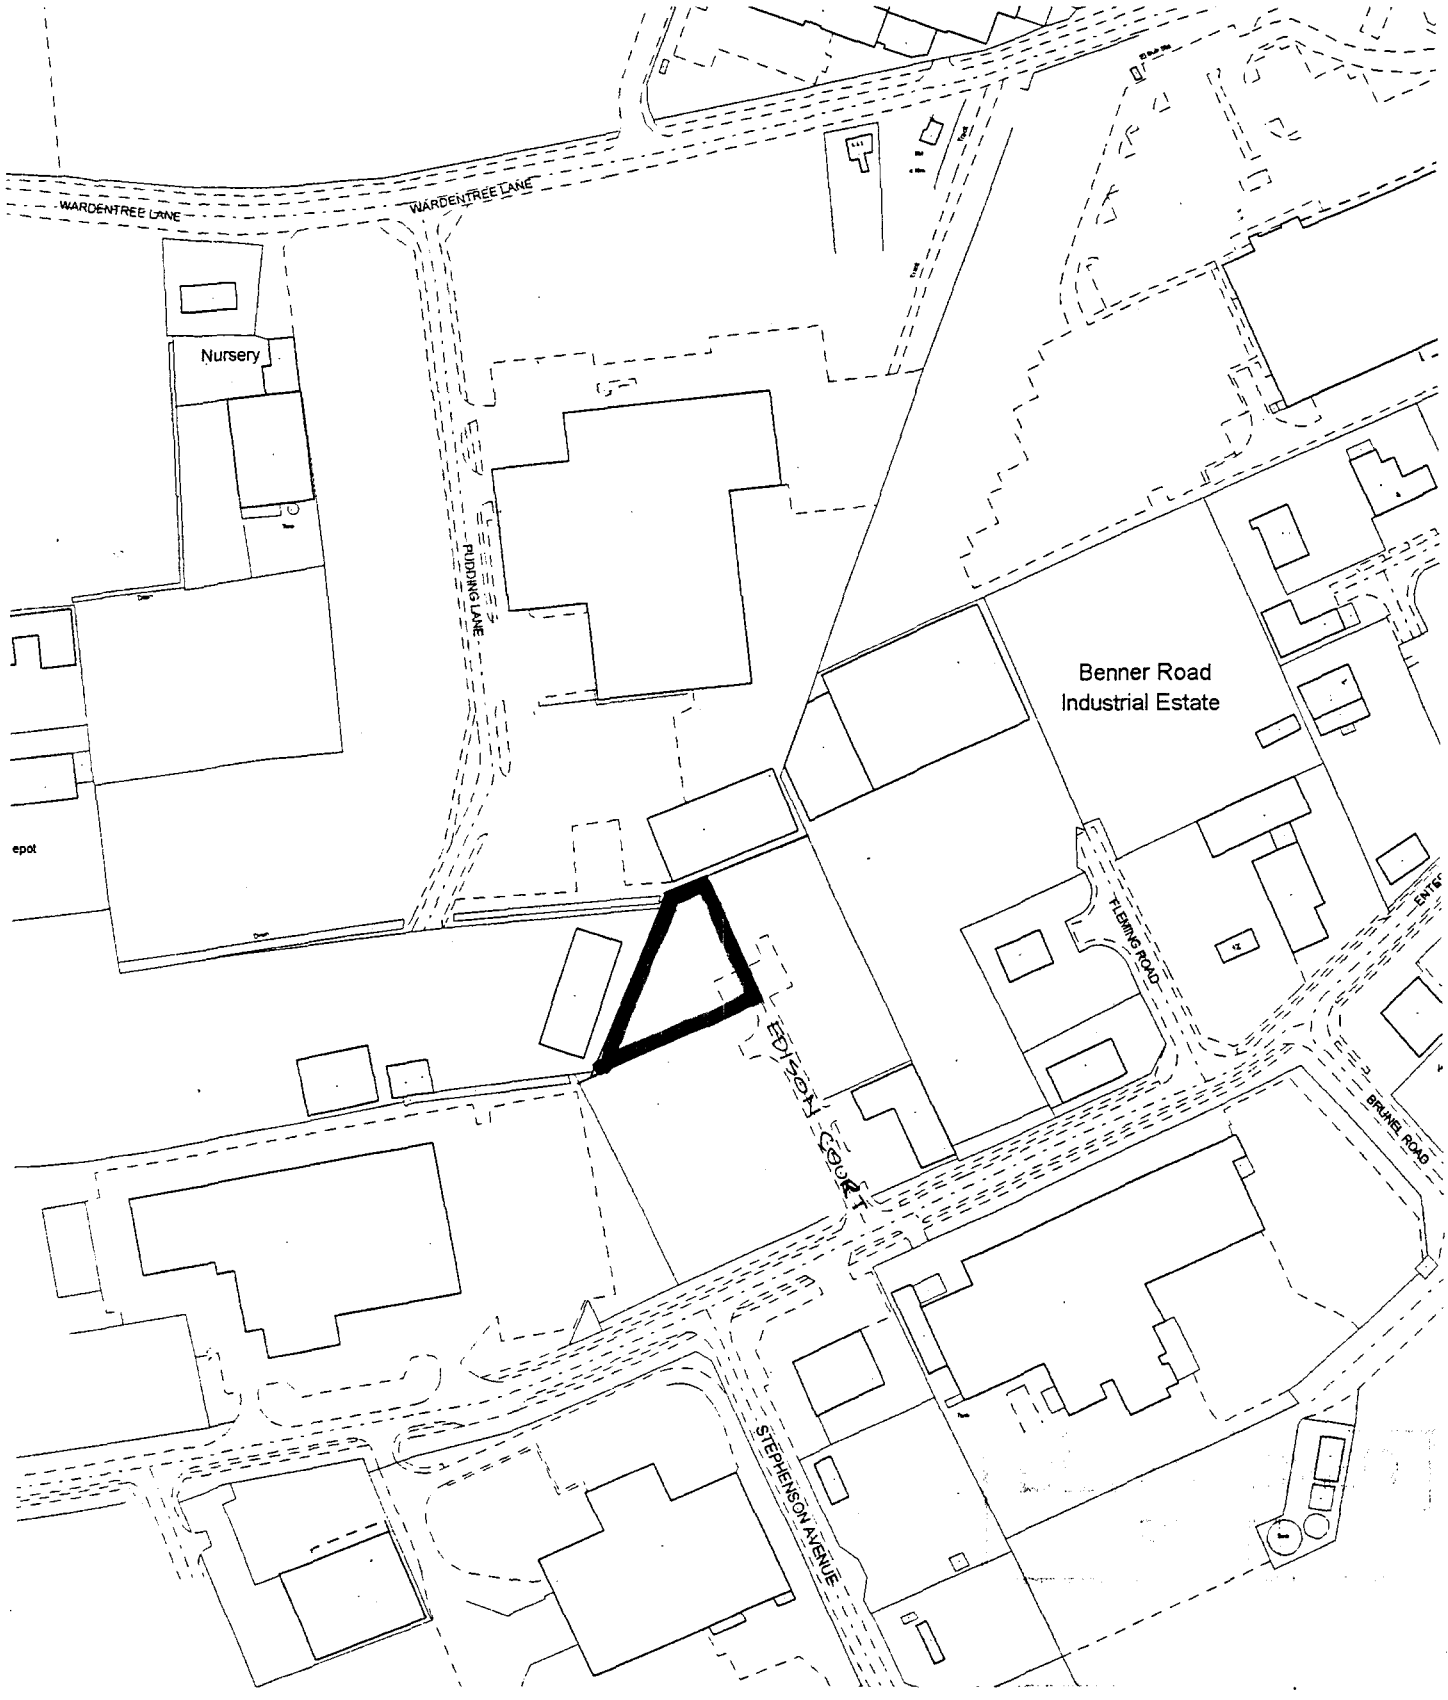

E L E V A T I O N S




front | side | rear | side

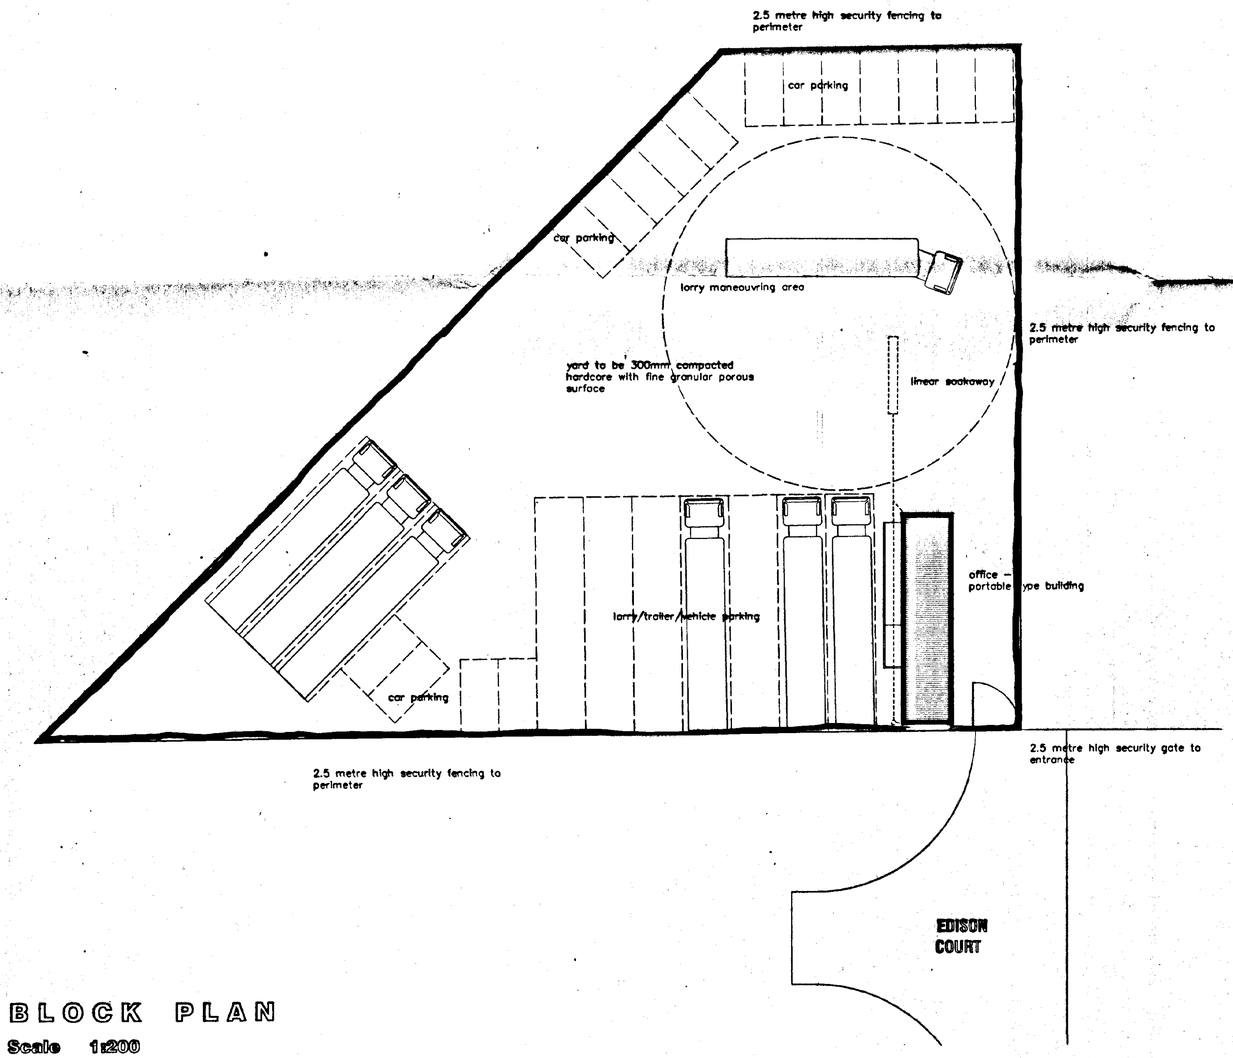

BLOCK PLAN

Scale 1:200

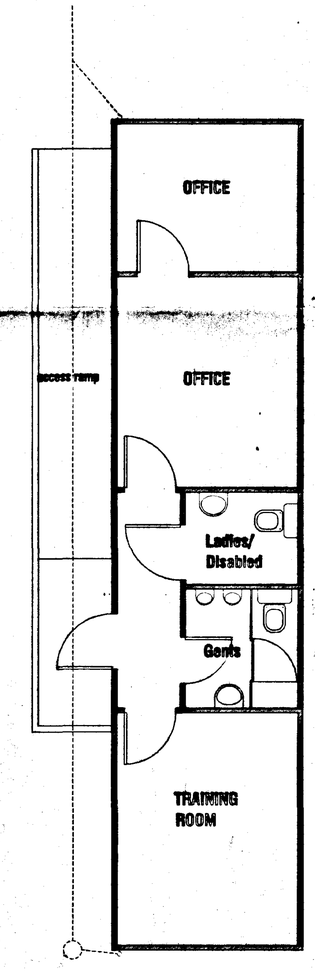

FLOOR PLAN

Scale 1:50

indicative layout only

SOUTH HOLLAND DC
HOUSING & PLANNING
26 MAR 2001
Ref: 0369/01

L. A. Building Design
Architectural and Surveying Practice
58 Hamram Boulevard
Spalding
Lincolnshire PE11 1LB
Telephone/Fax: Spalding (01775) 711457

Peter S Lithgow MCOB MBIAT
Member of the Chartered Institute of Building and
Member of the British Institute of Architectural Technologists

project
Haulage Yard and Training Depot
Edison Avenue, South Holland Enterprise Park
Spalding, Lincolnshire

client
A1 Agency Transport Services Ltd

drawing
Planning Proposals
Plan, Elevations and Block Plan

date	scale(s)
March 2001	1:50 1:100 1:200
drawn by: Peter Lithgow	checked
job no: 01/14	drawing no: 01

DETERMINED PLAN