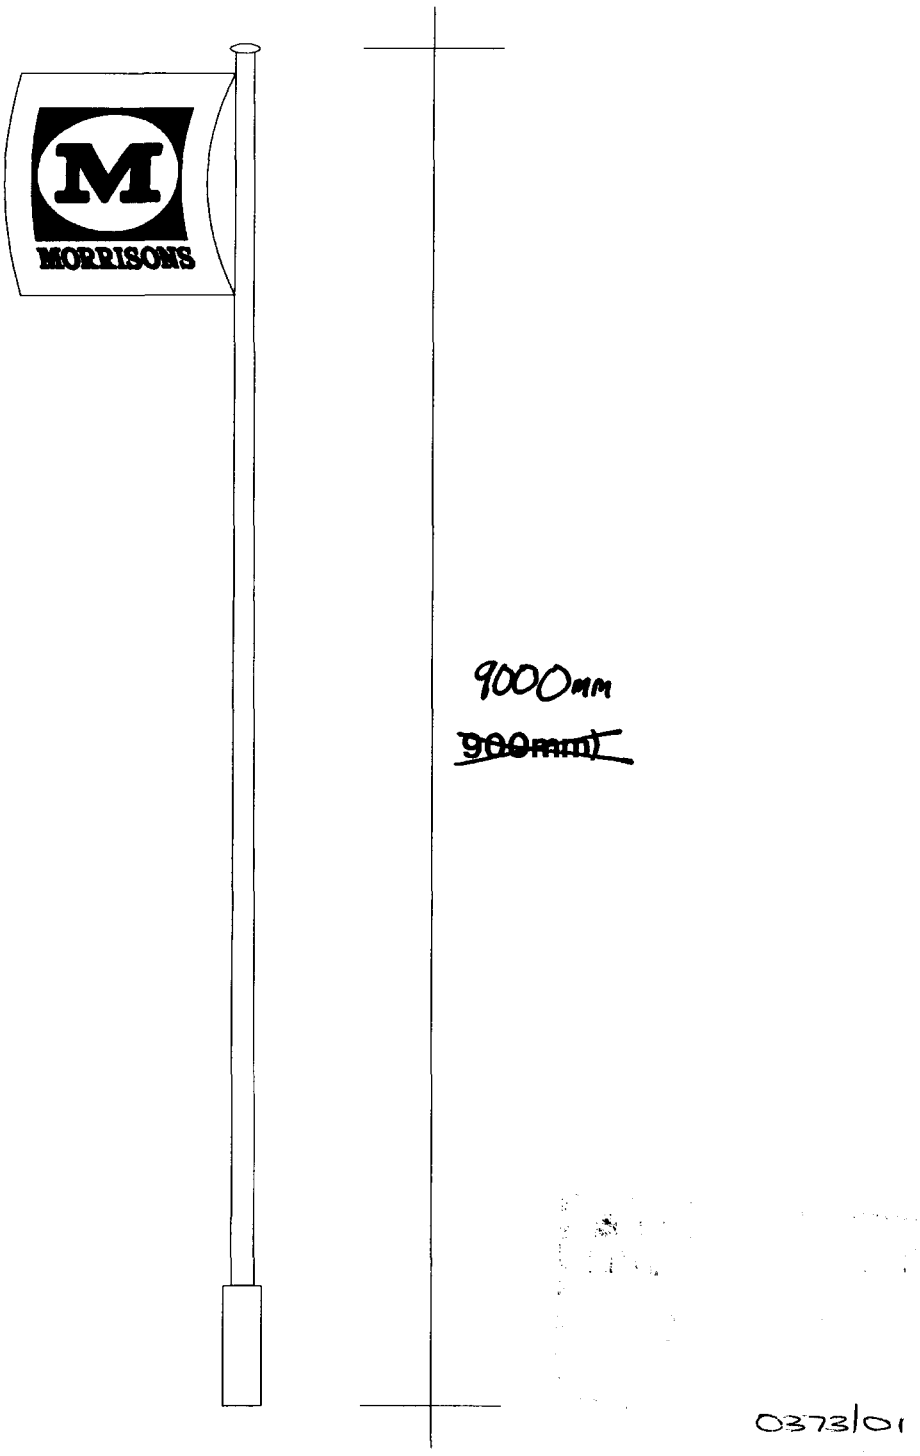
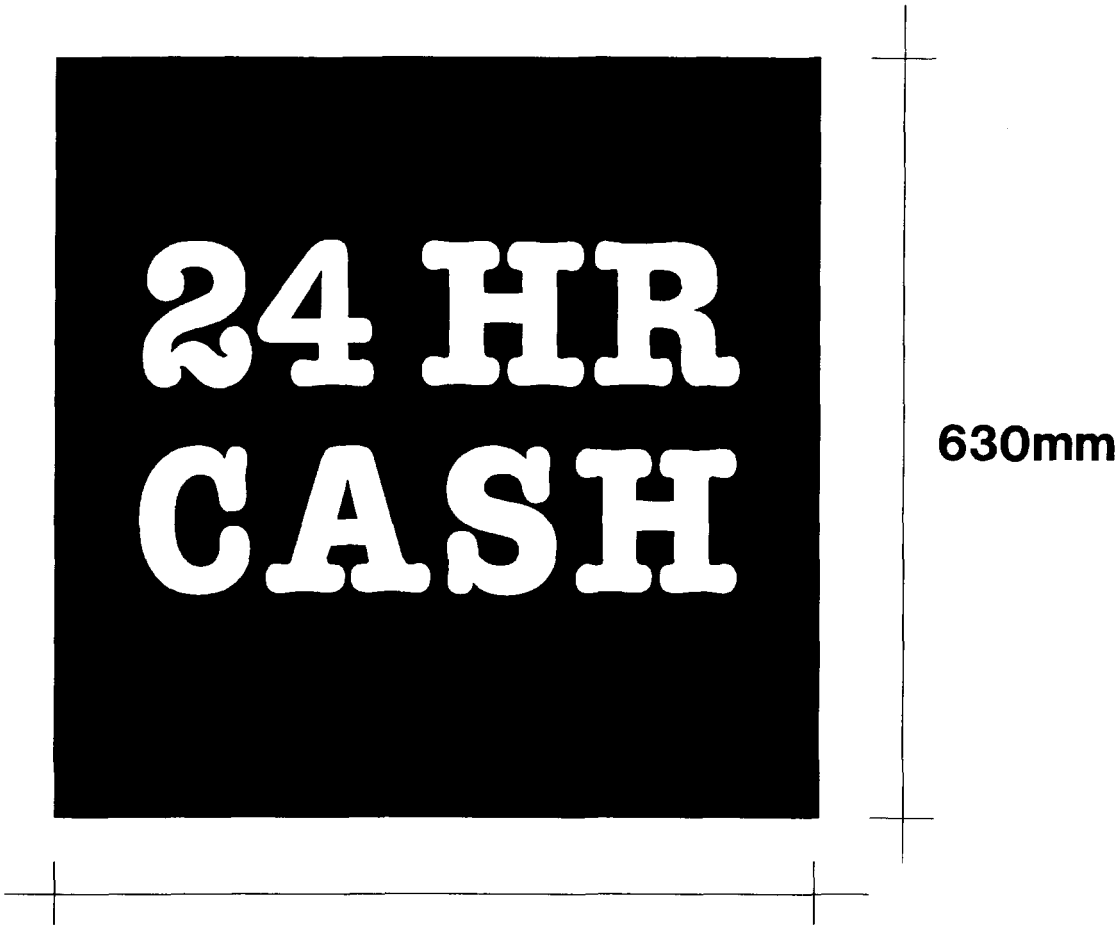



**Flag Poles ( Complete with internal halyard system )**

MORRISONS

# Sign Twenty




0373/01

**Double Sided / Single Sided Internally Illuminated 24 Hour Cash Sign.**

MORRISONS

**Sign Thirty Six**

# PFS 1a & 1b

**PFS 1a 1894mm**
**PFS 1b 1436mm**




**PFS 1a 7654mm**
**PFS 1b 5718mm**

**National Lottery or Instants as required**

**Credit card decals Free Issue by Morrisons**

0373101

**Internally Illuminated Price Clocks**

MORRISONS

3980

458

300mm CASH POINTS

formed panel blue back white letters
letters are 300mm as indicated

**Set of 'CASH POINTS' Letters.**
**Flat cut letters on locators.**

0373/01

S/S

MORRISONS

**Sign Five**




**Set of 'ENTRANCE' Letters.**
**Flat cut letters on locators.**

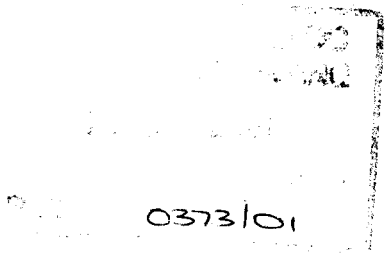
0373/01

MORRISONS

**Sign Six**





**Set of 'EXIT' Letters.**
**Flat cut letters on locators.**





MORRISONS


**Sign Seven**

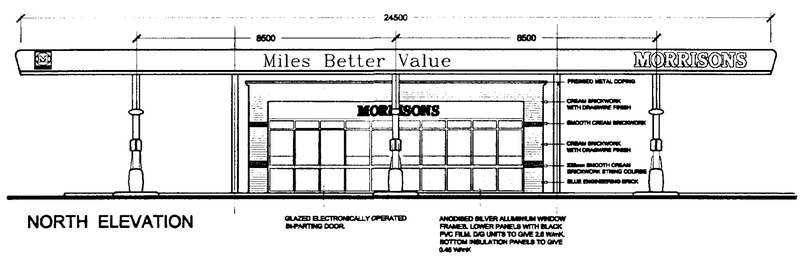



NORTH ELEVATION

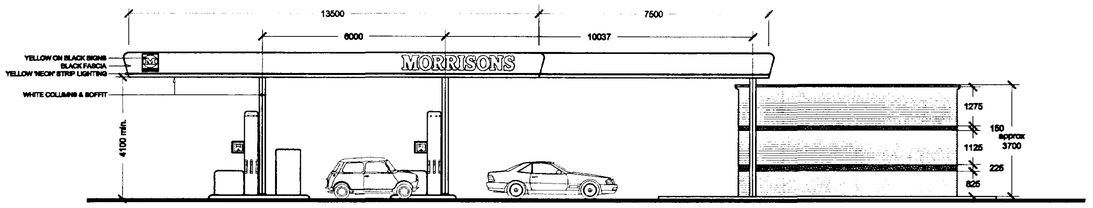



WEST ELEVATION

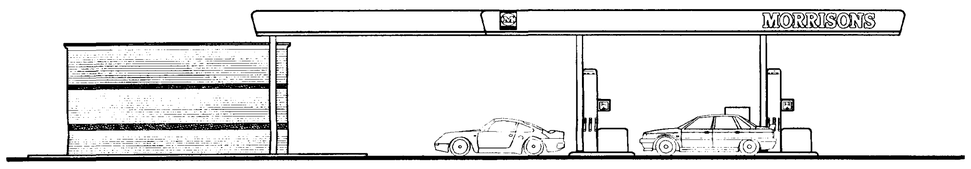



EAST ELEVATION

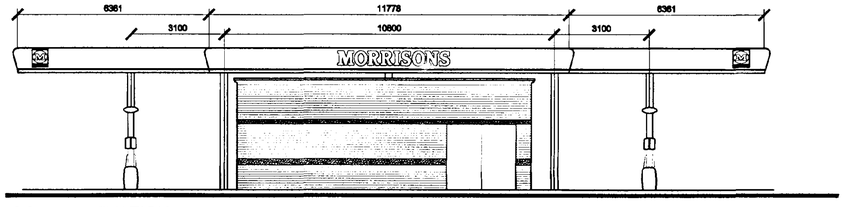



SOUTH ELEVATION

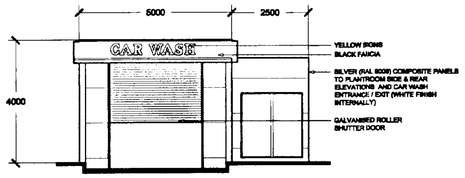



SOUTH ELEVATION

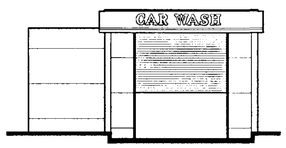


NORTH ELEVATION

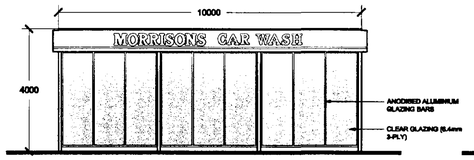


WEST ELEVATION

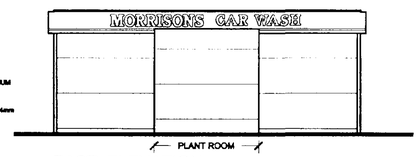


EAST ELEVATION

| Rev. | Date. | Discription |
|---|---|---|
| A | 21/03/01 | Canopy columns corrected; Brick types (central panel) changed & lower band lifted Car wash -east elevation panels (were indicated as glazed) GRWR |

MORRISONS

Project title

Wm. MORRISON SUPERMARKETS plc.
NEW SUPERSTORE
PINCHBECK, LINCOLNSHIRE

Drawing Title

PETROL FILLING STATION
KIOSK, CANOPY & CAR
WASH ELEVATIONS

0373/01

| | |
|---|---|
| Scale 1:100 | Date 24/01/01 |
| Drawn by ACW | Checked by |


1 NORTH PARK ROAD
HARROGATE
HG1 5PD
TEL 01423 528106
FAX 01423 503648
E-mail SMteam1@aol.com

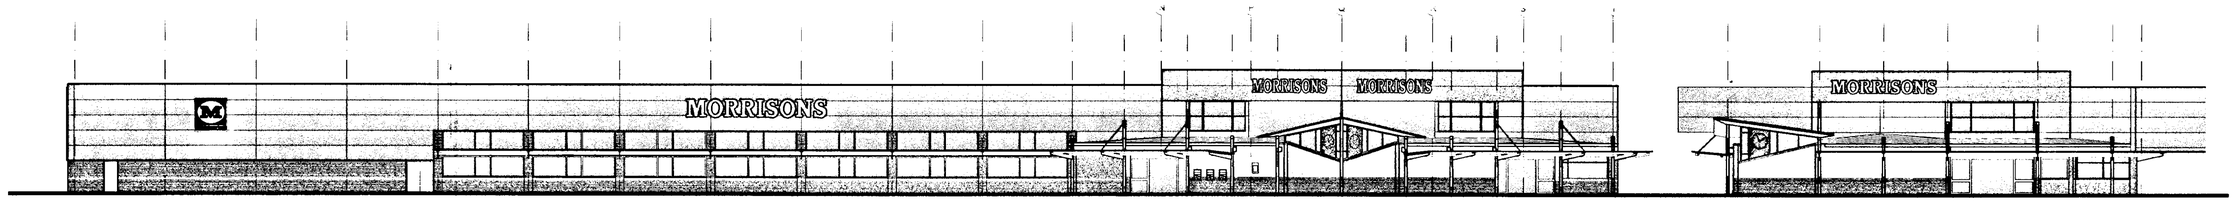
19 KING STREET
KNUTSFORD
WA16 6DW
TEL & FAX 01565 631450
E-mail SNoble@aol.com

30 Usborne Mews
LONDON
SW8 1LR
TEL 0171 5827383
FAX 0171 7930431

STONE & MOON ASSOCIATES
· ARCHITECTURE
· PLANNING
· PROJECT MANAGEMENT



Drawing no. 001/021/900 Revision A

PLAN





NORTH ELEVATION

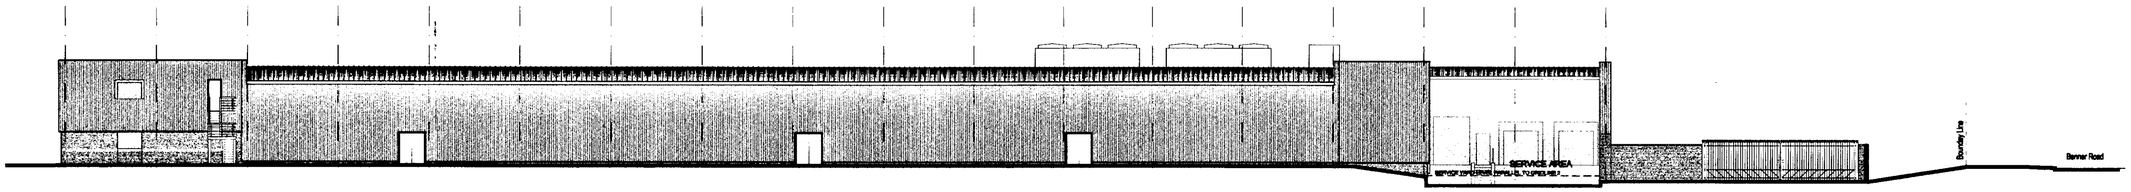
NORTH-WEST ENTRANCE ELEVATIONS (at 45 deg.)





SOUTH ELEVATION

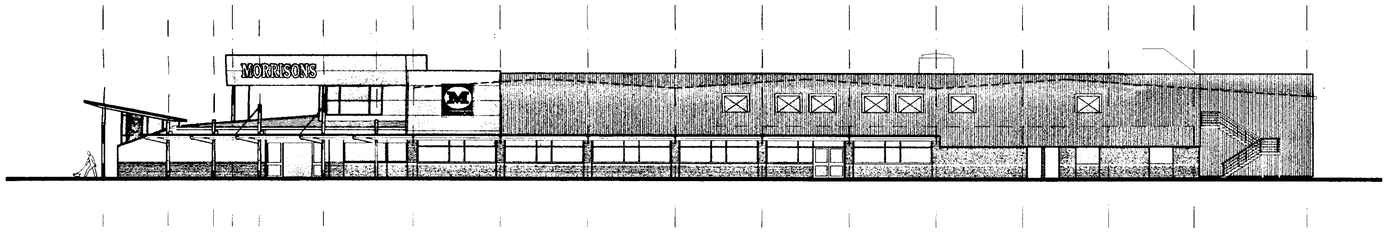



WEST ELEVATION

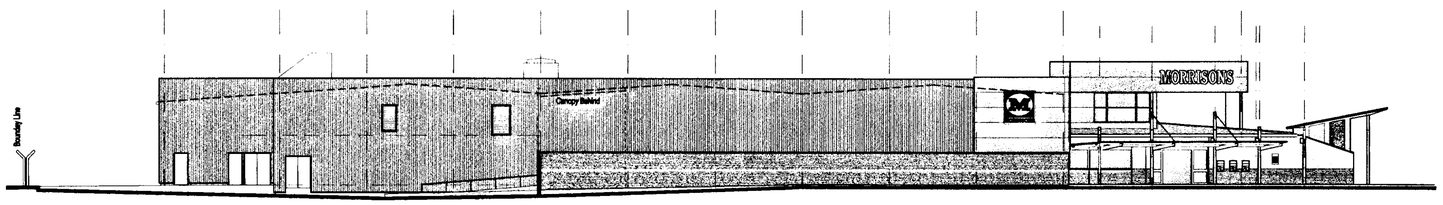


EAST ELEVATION

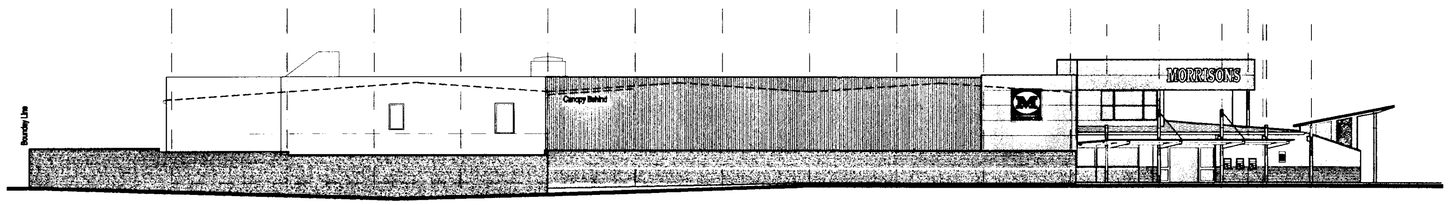

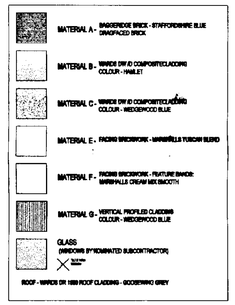
EAST ELEVATION (Showing Service Area Wall)




Rev.A: KEY AMENDED. ACW 21.03.01

MORRISONS

Project title

Wm. MORRISON SUPERMARKETS plc.
NEW SUPERSTORE
PINCHBECK, LINCOLNSHIRE

Drawing Title

PROPOSED ELEVATIONS

RECEIVED
27 MAR 2001
0373/01

| Scale 1:200 | Date 26/01/01 |
|---|---|
| Drawn by GRWR | Checked by |

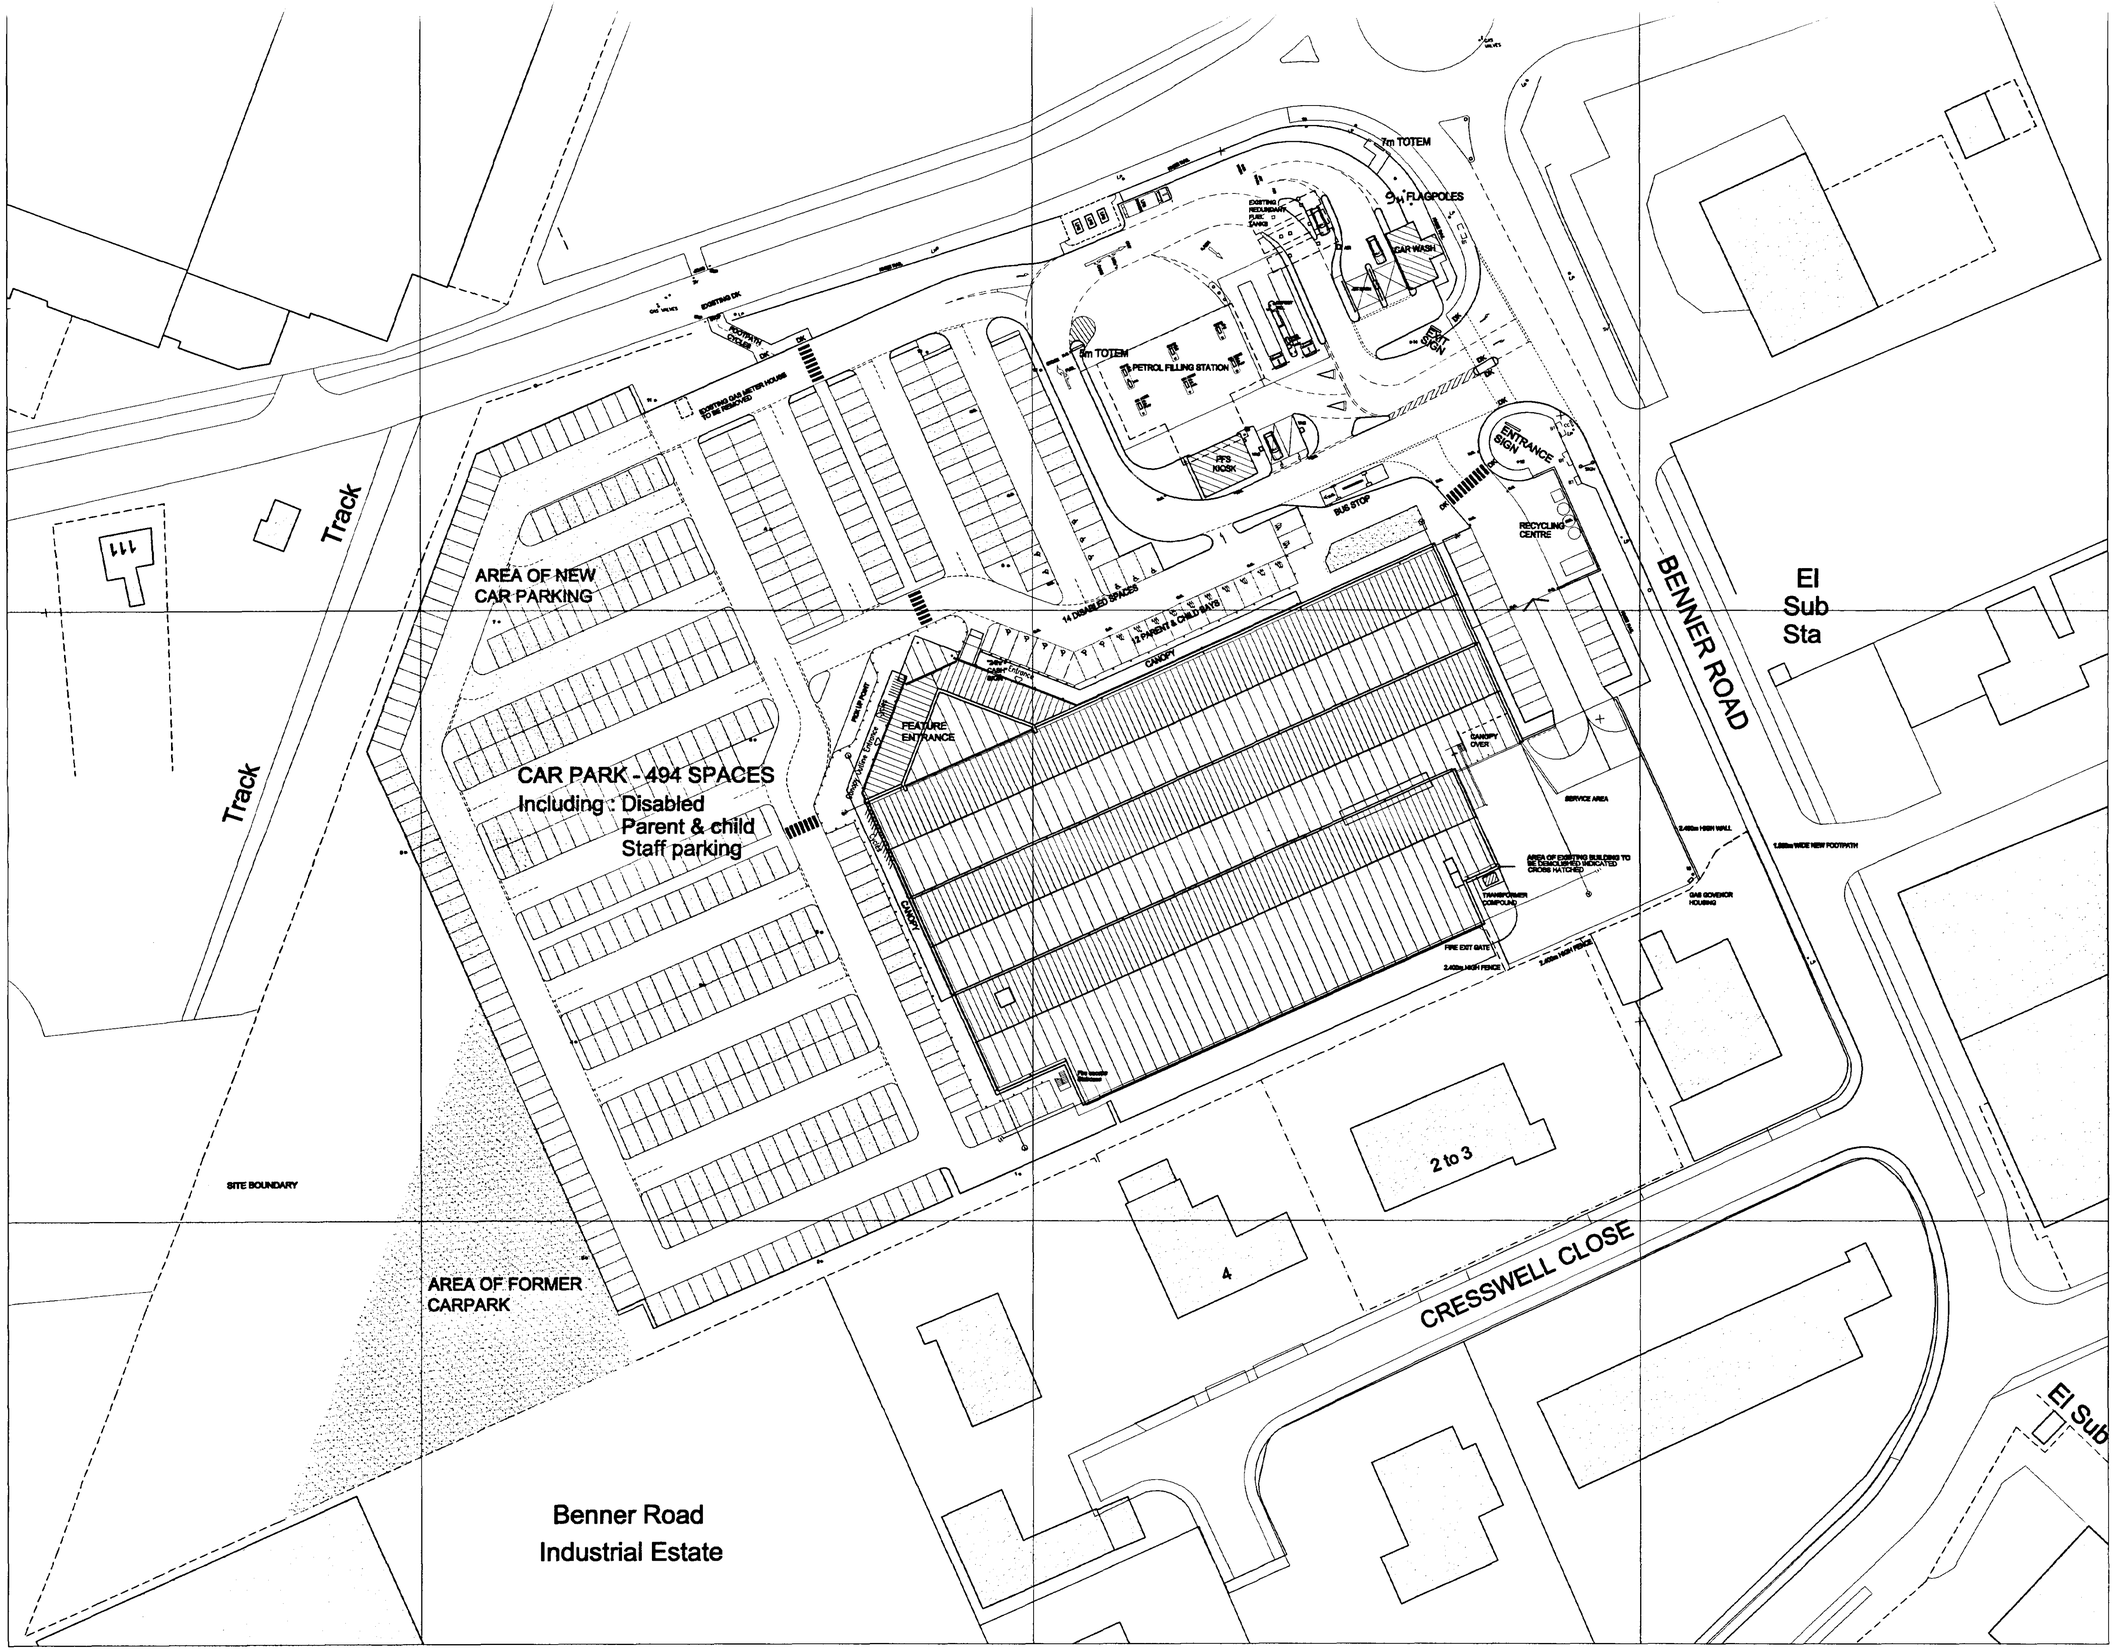

1 NORTH PARK ROAD
HARROGATE
HG1 5PD
TEL 01423 528106
FAX 01423 503648
team1@stoneandmoon.co.uk

11 KING STREET
KNUTSFORD
WA16 6DW
TEL 01565 631450
FAX 01565 631699
E-mail SNobletes@aol.com

30 Usborne Mews
LONDON
SW8 1LR
TEL 0171 5827383
FAX 0171 7930431

STONE & MOON ASSOCIATES
· ARCHITECTURE
· PLANNING
· PROJECT MANAGEMENT


Drawing no. 001/021/220 Revision A




- o THORN 10M LIGHTING COLUMN
- • CCTV 8m COLUMN

EXISTING TREES TO REMAIN

NORTH

| Rev. | Date. | Description |
|---|---|---|
| D | 21/03/01 | Lighting columns repositioned. STOP markings added to Wardentree Lane crossing. ACW |
| C | 08/03/01 | Lighting column 12 & totem repositioned 2 no.disabled carparking spaces added JH |
| B | 22/02/01 | Dispenser arrangement amended; fuel type in tanks added; DCO unit added; access hatches completed. Minor changes to store access road Disabled parking relocated, bollards & kerbs added GRWR |
| A | 28/01/01 | PFS layout changed in accordance with Client requirements. NO |

MORRISONS

Project title

Wm MORRISON SUPERMARKETS plc.
NEW SUPERSTORE
PINCHBECK, LINCOLNSHIRE

Drawing Title

SITE LAYOUT PLAN
CAD BASE DRAWING

AND DC
ANNING
27 MAR 2001
0373/01

| Scale | 1:500 | Date | 19/01/01 |
|---|---|---|---|
| Drawn by | GRWR | Checked by | |

☐1 NORTH PARK ROAD
HARROGATE
HG1 5PD
TEL 01423 528106
FAX 01423 503648
team lestoneandmoon.co.uk

☐11 KING STREET
KNUTSFORD
WA16 6DW
TEL 01565 631450
FAX 01565 631699
E-mail SNobletes@aol.com

☐30 Usborne Mews
LONDON
SW8 1LR
TEL 0171 5827383
FAX 0171 7930431

STONE & MOON ASSOCIATES
· ARCHITECTURE
· PLANNING
· PROJECT MANAGEMENT

Drawing no. 001/021/109 Revision D

DETERMINED PLAN