




SITE PLAN - PROPOSED - 1/1000

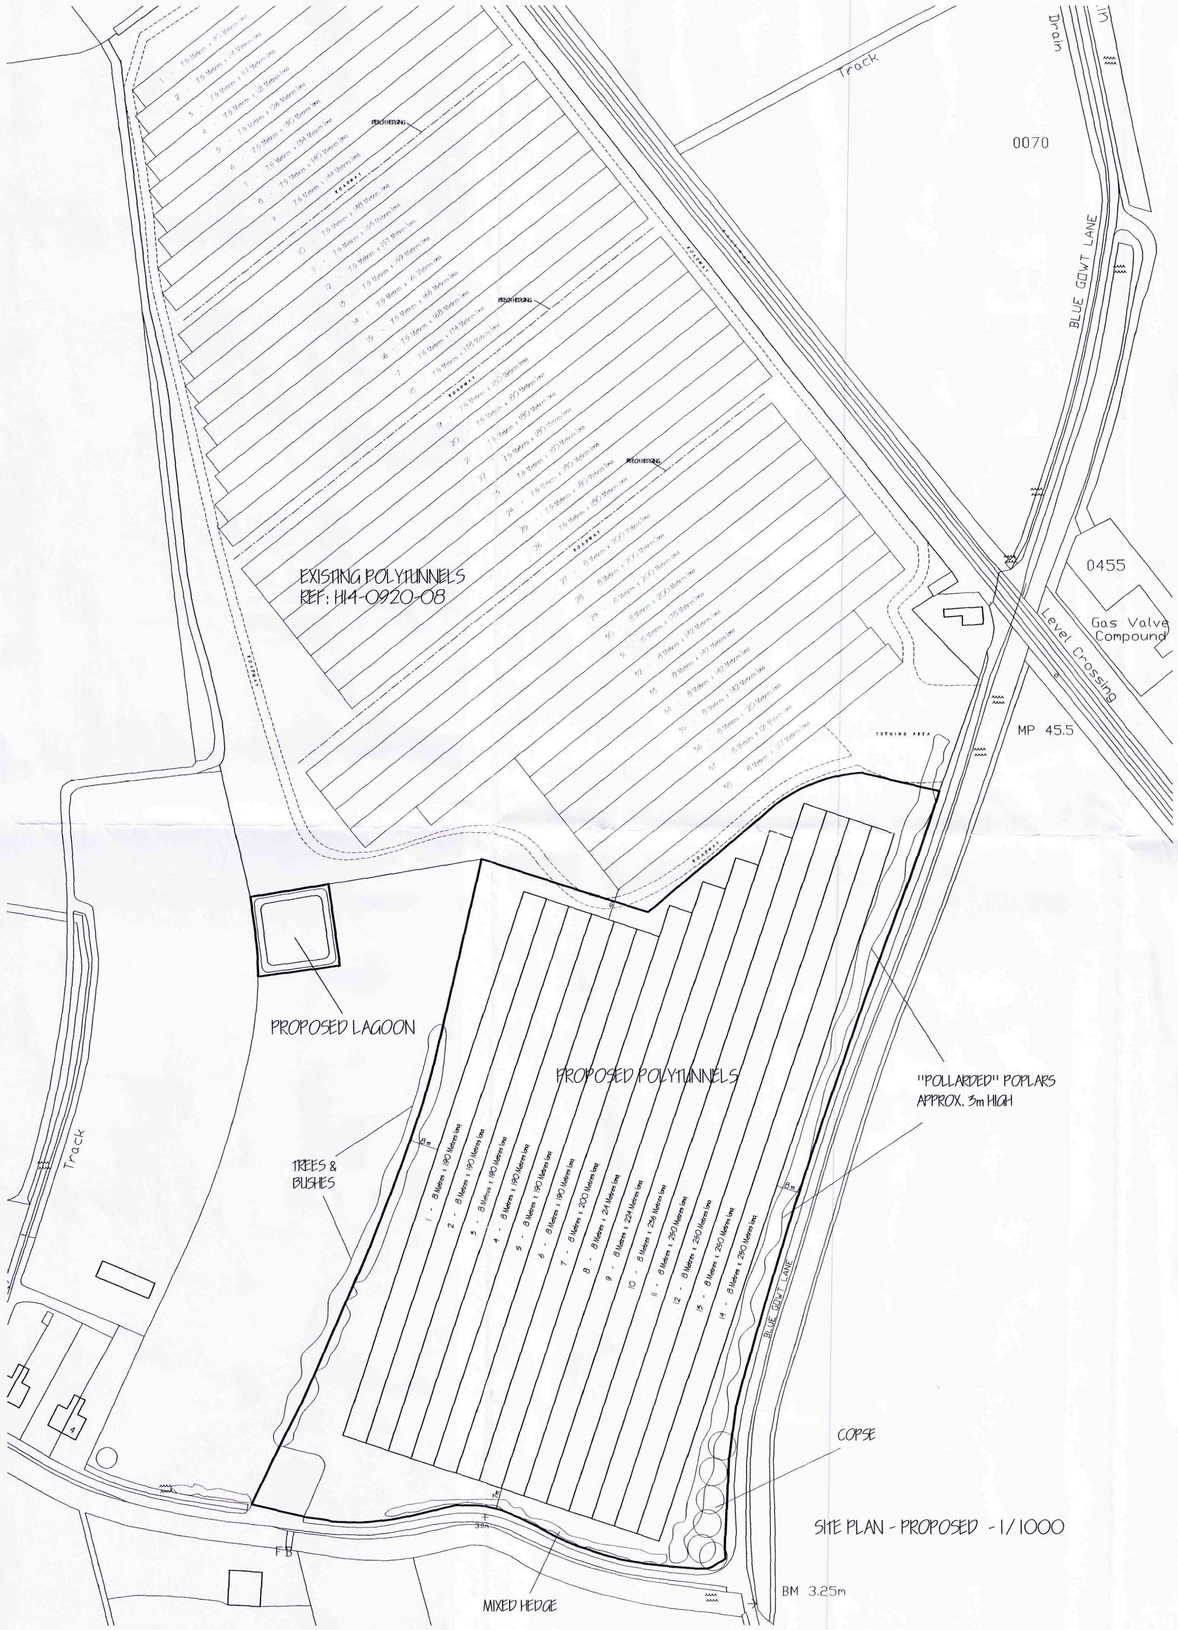


SECTION - RAINWATER COLLECTION LAGOON

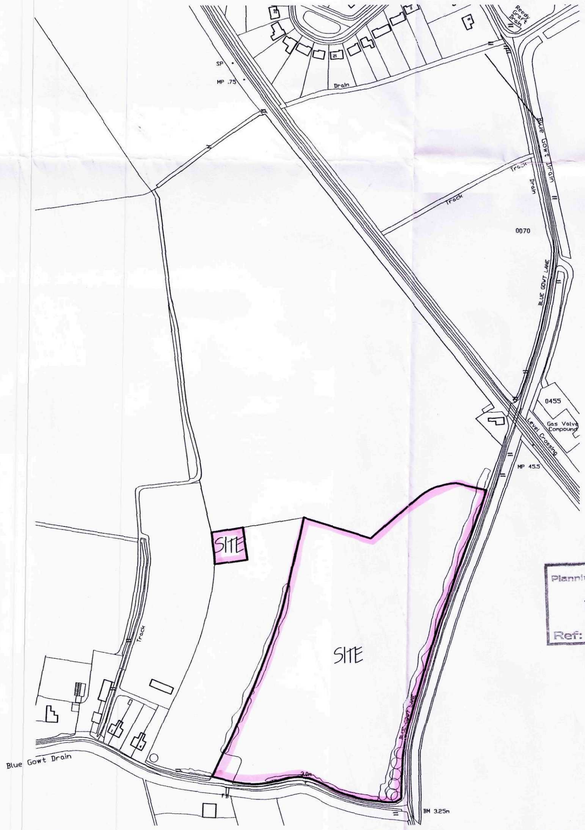


Planning Office
18 MAY 2011
Ref: 0374-11

? Crown Copyright 2008. All rights reserved. Licence number 100020449

LOCATION PLAN - 1/2500

| ref | revision | date |
|---|---|---|
| B | RAINWATER COLLECTION LAGOON ADDED | MAY '11 |
| A | EXISTING LANDSCAPING ADDED | APR '11 |


**G. R. MERCHANT LTD.**
**I.ENG AMICE FIWO**

**ARCHITECTURAL, STRUCTURAL AND LAND DRAINAGE CONSULTANTS**

**4 Wrights Mews**
**12A Park Road, Holbeach,**
**Spalding, Lincs. PE12 7EE**
**Tel: 01406 490800**
**Fax: 01406 425744**
**E-Mail: gr.merchant@btconnect.com**


Project
PROPOSED POLYTUNNELS
BLUE GOWT LANE
PINCHBECK
SPALDING LINCS

Client
WINCHESTER GROWERS

Drawing
SITE & LOCATION PLANS
- EXISTING & PROPOSED

| Job Ref. | Drawing No. |
|---|---|
| 2256-11 | 01B |
| **Date** | **Drawn** |
| APR '11 | GRM |

Scales
1/2500, 1/1000 & 1/100


**DO NOT SCALE FROM THIS DRAWING**
This drawing is copyright and may not be stored, printed, photographed or used for any other purpose other than that for which it is issued. The General Contractor is to check all dimensions on site and report any discrepancies to the Architect. All details shown on this drawing including foundations are based upon typical site conditions related to the area. No responsibility can be accepted for abnormal conditions which may be discovered during construction unless reported to the Architect so that design amendments may be considered. Trial pit surveys are recommended in respect of foundations to establish specific site conditions before foundation work is undertaken. This drawing is limited in the amount of information contained and does not purport to contain a full specification of the works. It is solely for the purpose of obtaining Planning / Building Regulation approval. This drawing must not be used as a contract document as such. The Contractor is not to deviate from the approved on site by a Building Inspector or the Architect. Do not scale from this drawing. Figured dimensions only to be taken. All dimensions are to be checked on site before commencement of any work or the preparation of shop drawings. The Contractor is responsible for the safety of all operations and for the adequacy of all temporary works and shall provide all necessary supports, propping, shoring, bracing, scaffolding and the like as required for the safe execution of the works. The Contractor is responsible for the control working methods, substitution of materials, arithmetic to specification, variations to contract etc.All materials to be new unless otherwise stated and of components and materials etc. to be used fitted and installed etc. in strict accordance with manufacturers instruction and relevant code of practice. Materials shall conform to appropriate British standard specification or BBA certificate or European code equivalent. The Employer / Client shall ensure that the selected contractor is conversant with and adopts all measures necessary to achieve compliance with Health and Safety legislation for Building sites and Work places. The Employer / Client is advised that should the works need to comply with the Construction Design and Management Regulations an Independent Planning Supervisor will be required. The works shall comprise of all that is shown on the drawing and details. Work that may not specifically be shown but may be reasonably inferred as necessary to carry out the works shall be deemed to be included. It is the p'ct / land owners responsibility to be aware of the Party Wall etc. Act 1996 when building in close proximity to adjoining neighbors boundaries.