

Do not scale directly from this drawing. All discrepancies are to be brought to the attention of the Practice.


The copyright to this drawing is owned by Trevor A Clay RIBA Ltd.

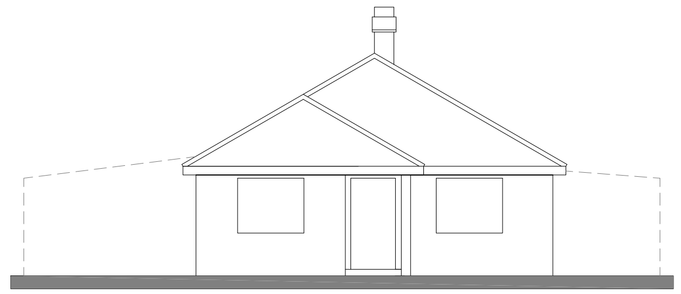


EXISTING ELEVATION(south)

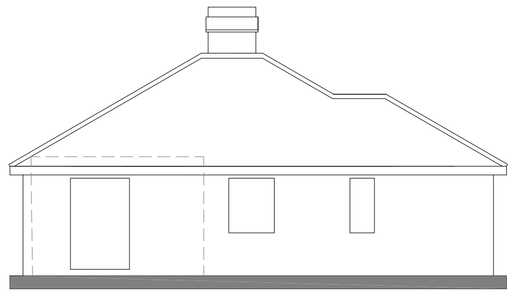


EXISTING ELEVATION(west)

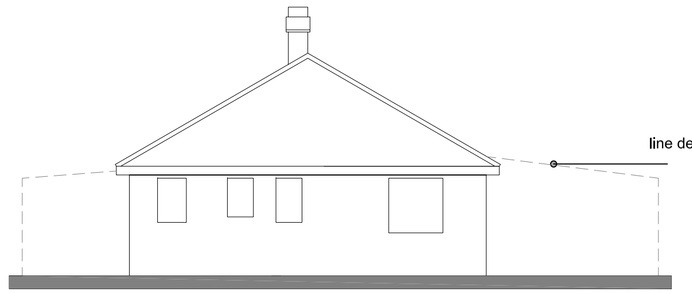


EXISTING ELEVATION(north)

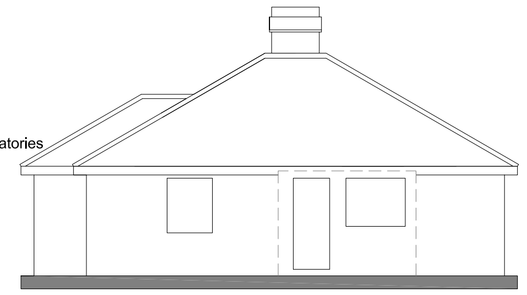


EXISTING ELEVATION (east)

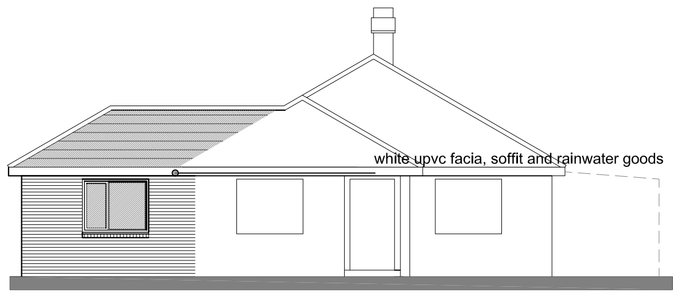


PROPOSED ELEVATION(south)

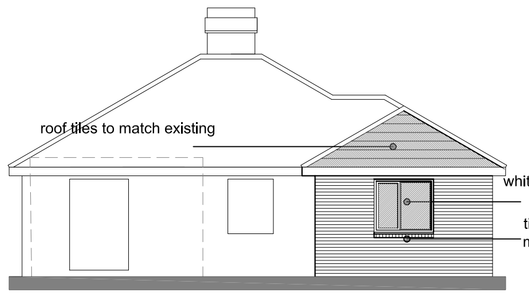


PROPOSED ELEVATION(west)

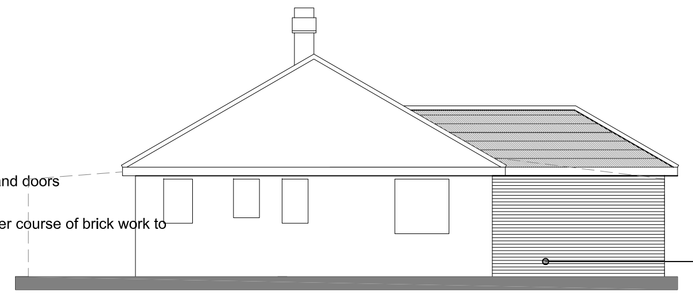


PROPOSED ELEVATION(north)

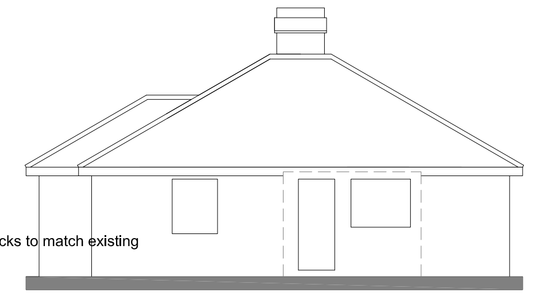


PROPOSED ELEVATION (east)

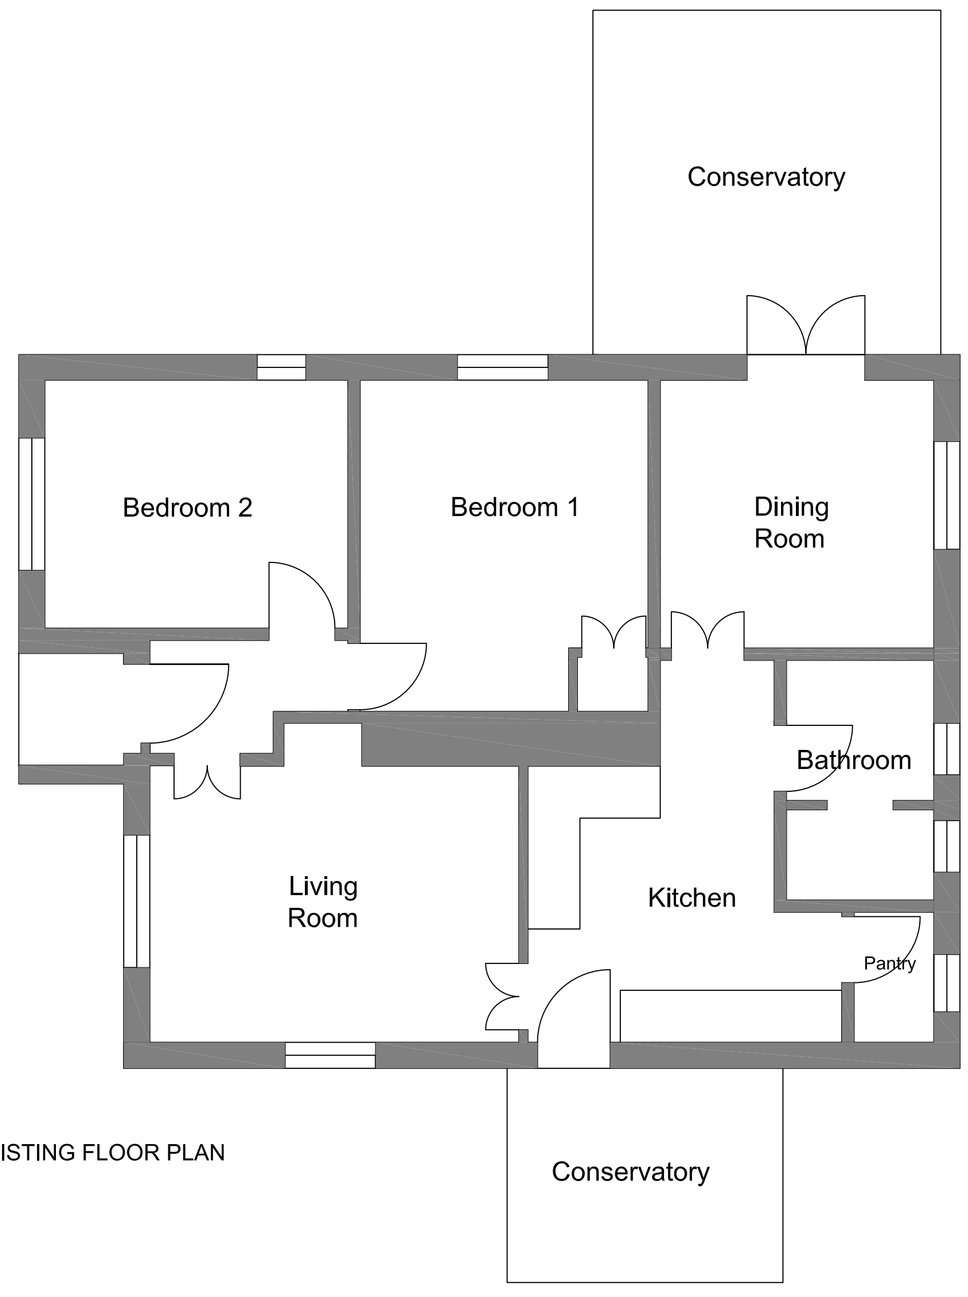

EXISTING FLOOR PLAN

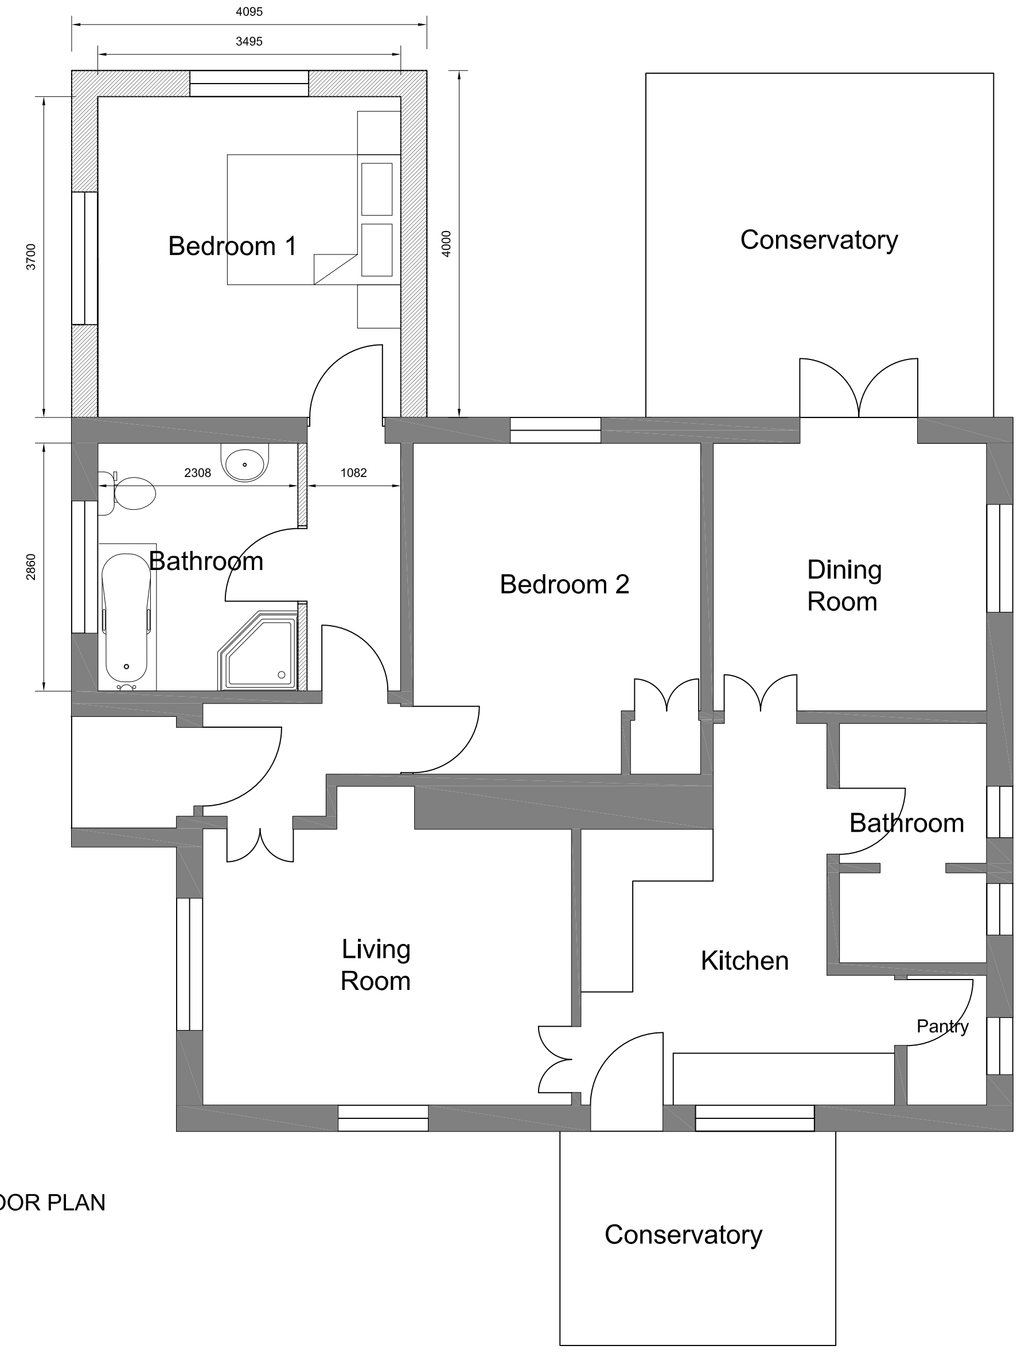

PROPOSED FLOOR PLAN

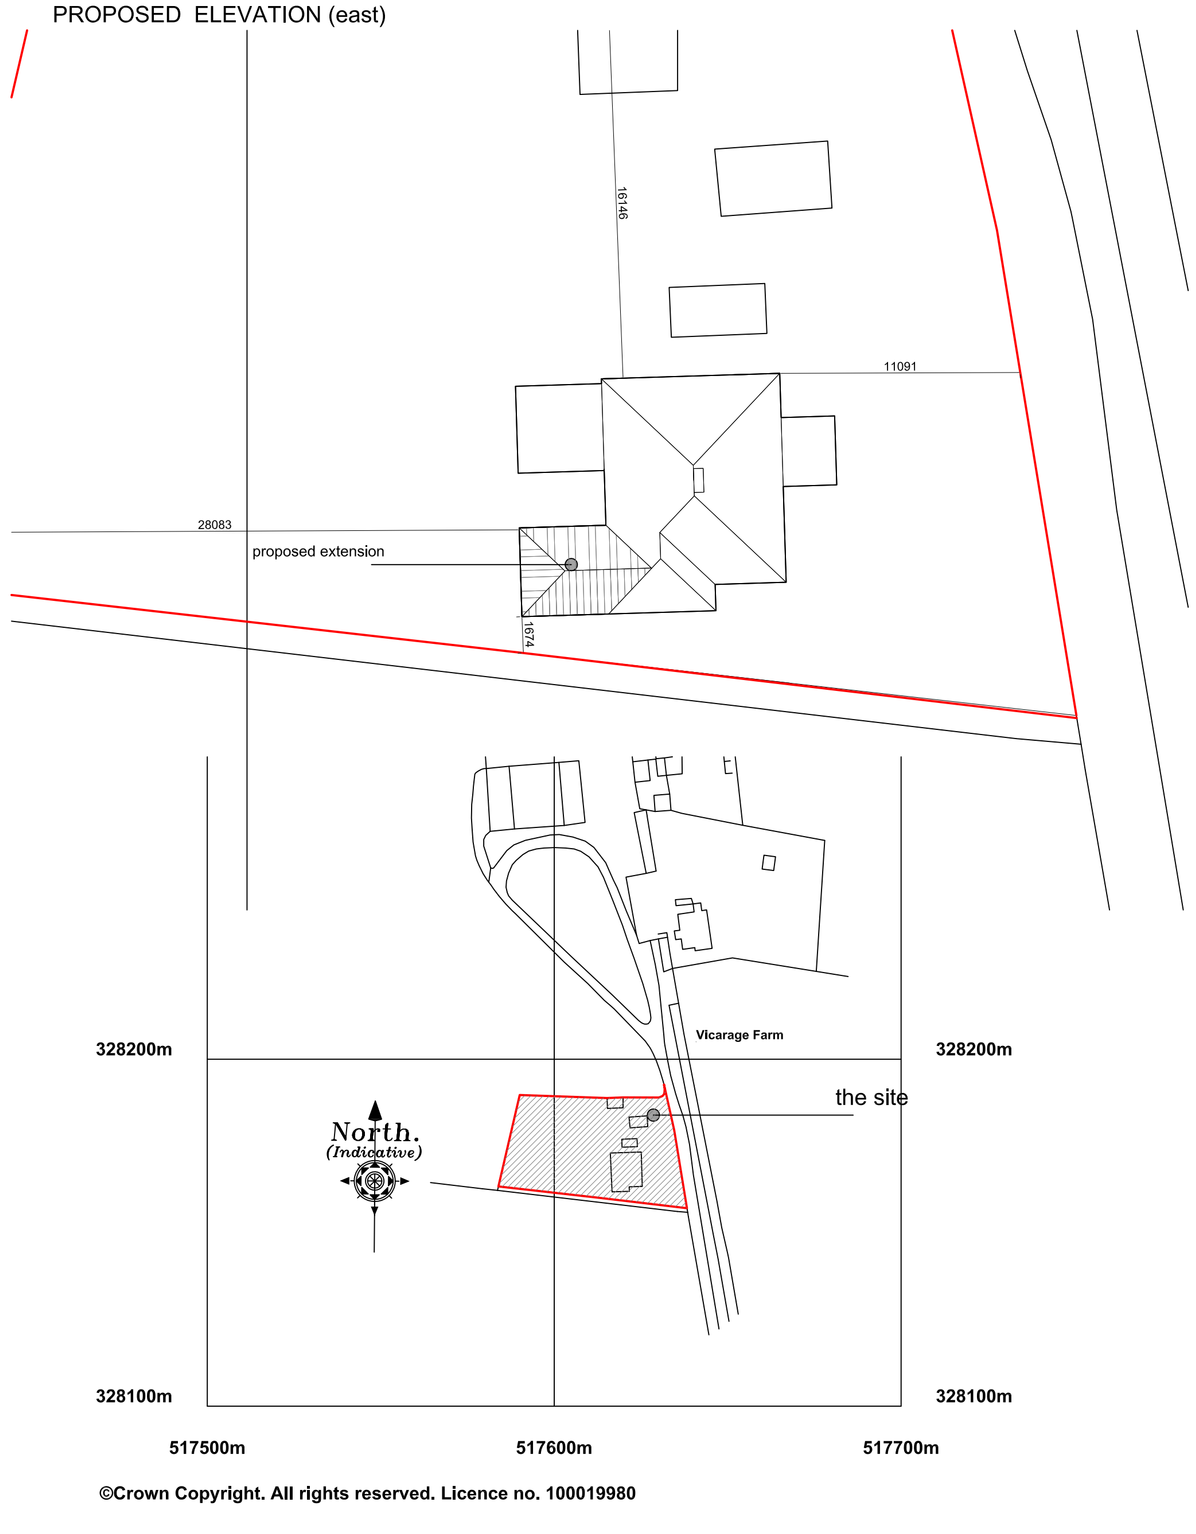

©Crown Copyright. All rights reserved. Licence no. 100019980

Revision	Date	Drawn	Description
Client	Mr & Mrs G Martin		
Project	Extension and alteration of 34 Parson Drove, West Pinchbeck		
Drawing	Planning		

Scale 1:50, 1:100, 1:200 1:1250 @ A1 Drawn AWM Checked TAC Date 14/04/2016

Drawing No. 16/448/PA/002

Trevor A Clay RIBA Ltd, 14 Old Fendike Road, Weston Hills, Spalding, Lincs. PE126DD
01406 380027 07778 597975 trevor@tacarchitects.co.uk www.tacarchitects.co.uk