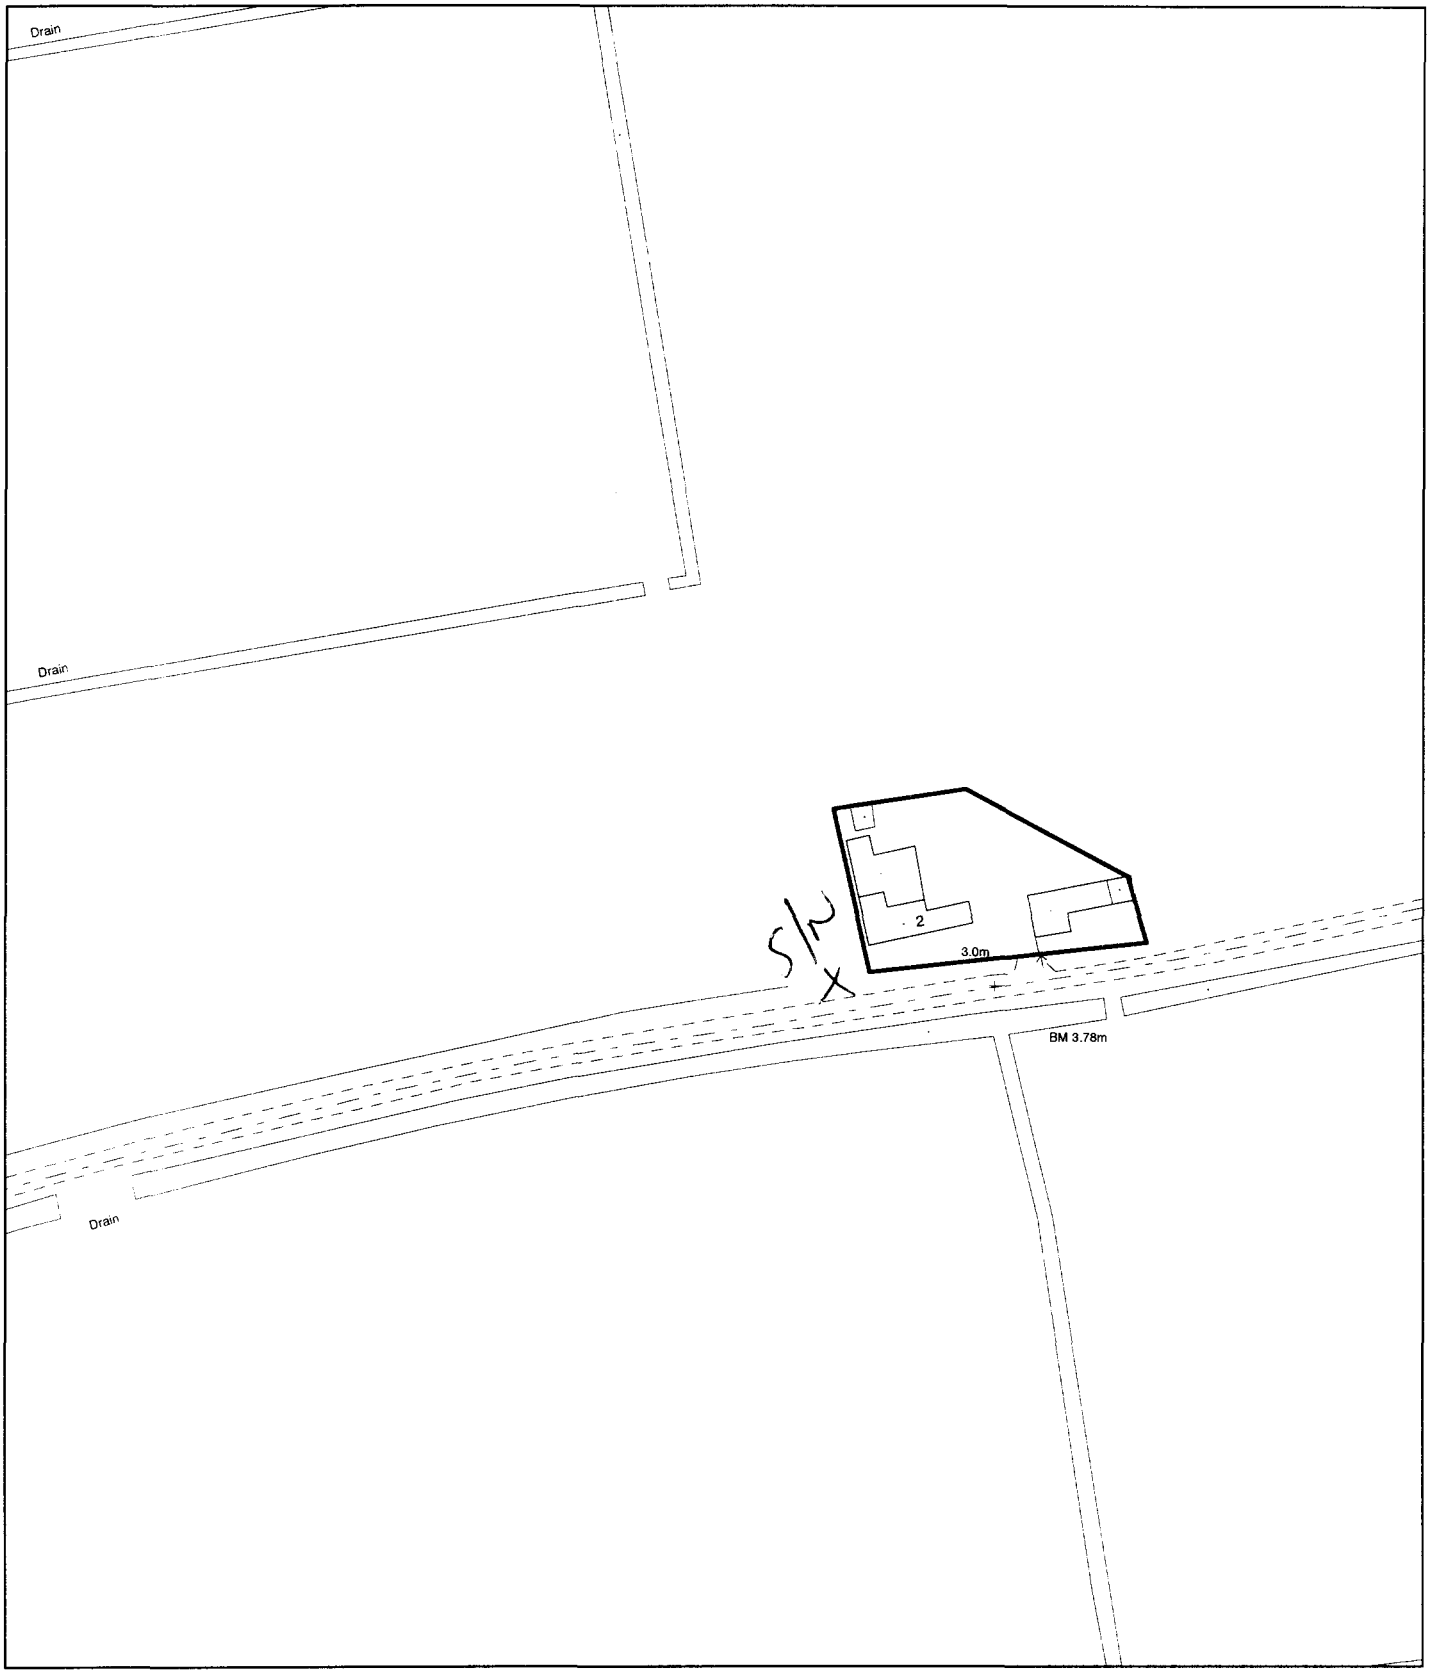


Planning Application Location Plan
Ward Member Notification

H14/0386/01

Scale: 1:1250

Housing and Planning Services Department

Council Offices, Priory Road, Spalding, Lincolnshire


PLEASE DO NOT COPY THIS PLAN
This map is reproduced from Ordnance Survey material with permission of Ordnance Survey on behalf of Her Majesty's Stationery Office (c) Crown copyright. Unauthorised reproduction infringes Crown copyright and may lead to prosecution or civil



Front Elevation 1:100




Side Elevation

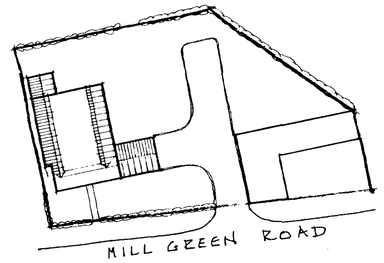


Block Plan 1:500

Ground Floor Plan 1:50

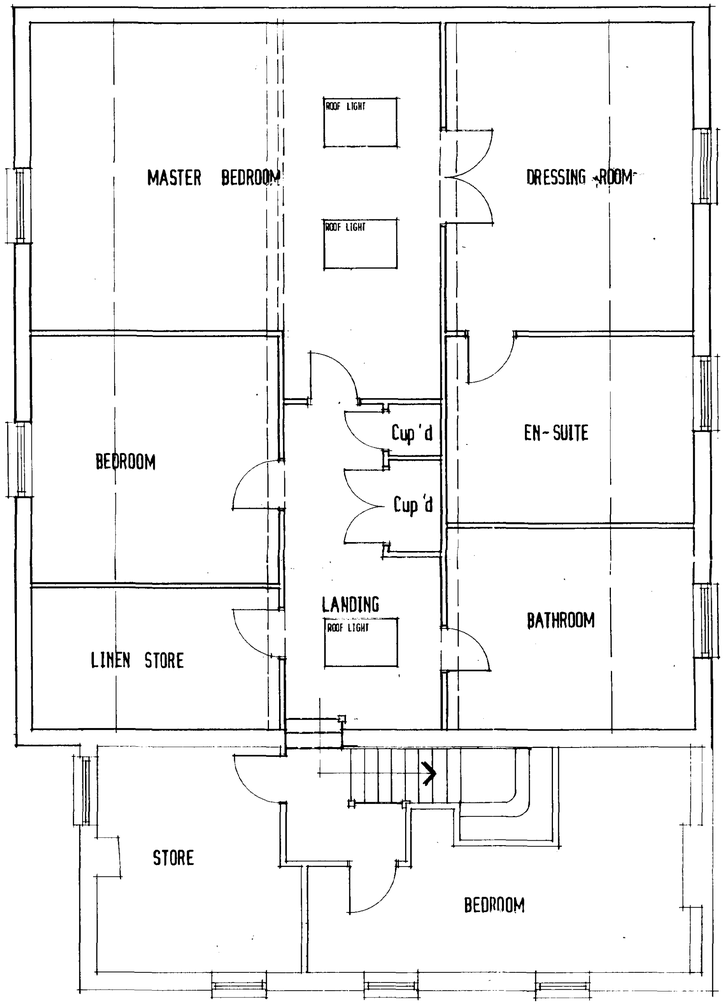

First Floor Plan

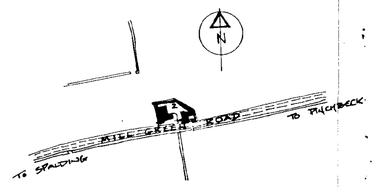


Location Plan 1:2500


K M TAYLOR
20 CROSSGATE LANE
PINCHBECK
SPALDING

PROPOSED EXTENSIONS AND ALTERATIONS
TO 2 MILL GREEN ROAD PINCHBECK

Scale as shown
Date March 2001

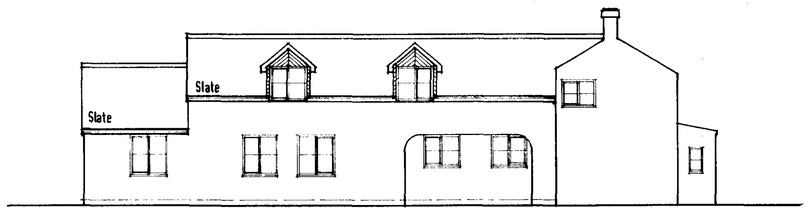

Side Elevation

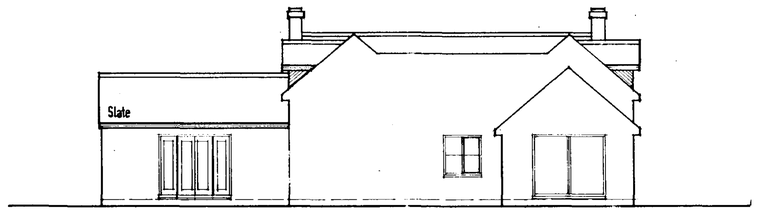

Rear Elevation

DETERMINATION PLAN
30 MAR 2001
Ref: 03/0161