




FRONT ELEVATION

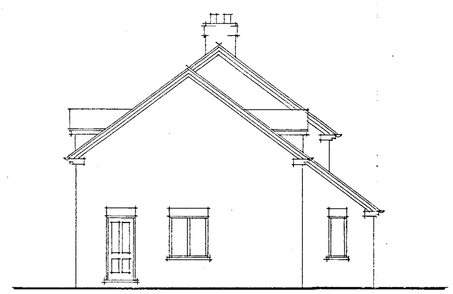


SIDE ELEVATION

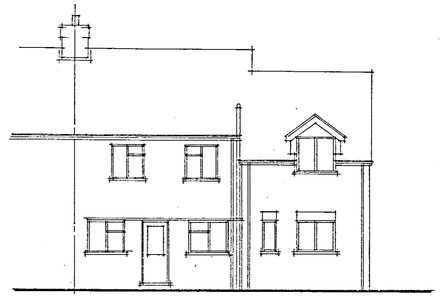


REAR ELEVATION

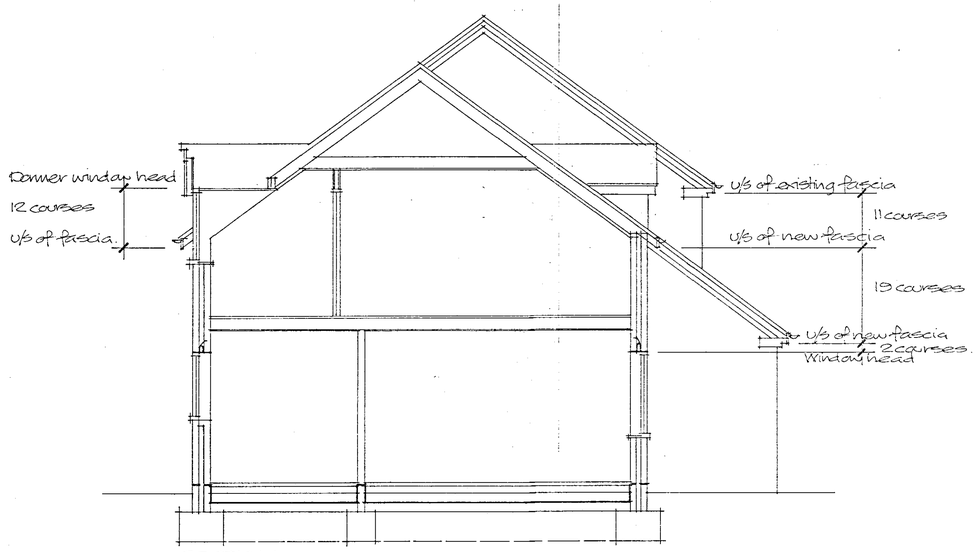



SECTION.

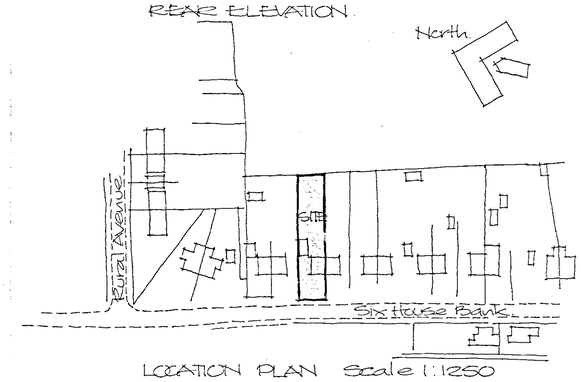

LOCATION PLAN Scale 1:1250

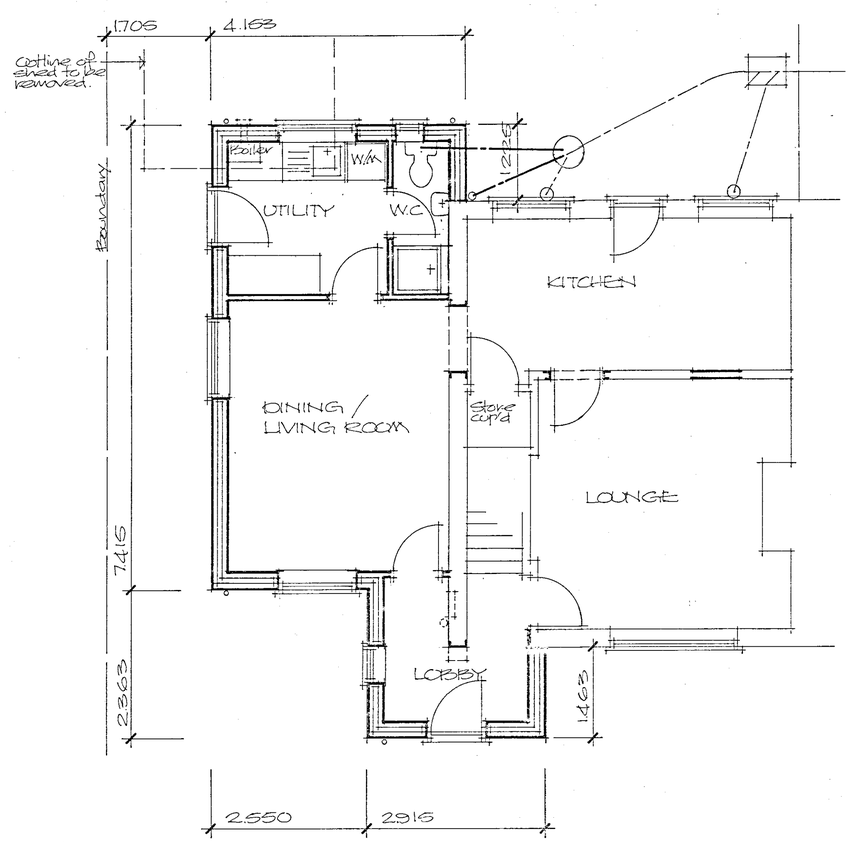

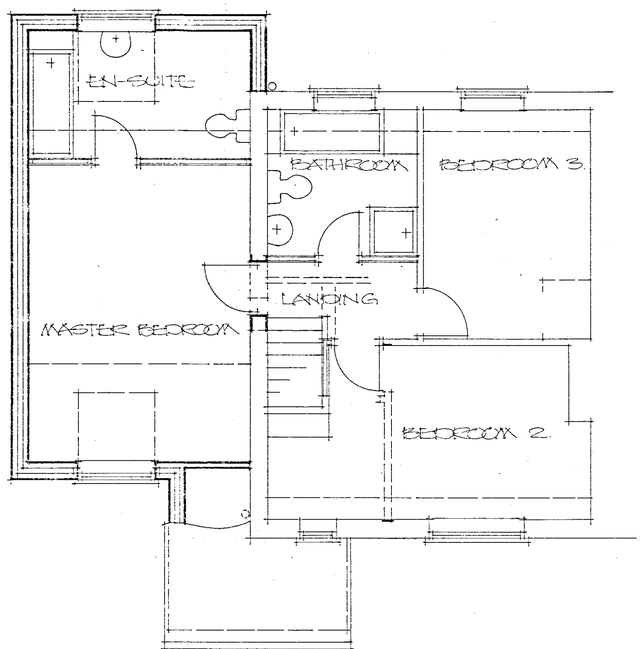

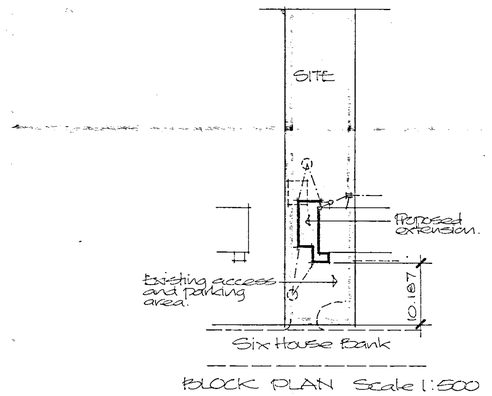

BLOCK PLAN Scale 1:500

28 MAR 2008
Ref. 08/1/03

Finishes:

Roof:
Roof to be finished in interlocking concrete tiles to match existing.
Roof pitch to match existing.

DETERMINED PLAN

Walls:
All new facing brickwork to match existing. Brick verge detailing and corbelled plain tiles at roof corners to match existing.

Windows & external doors/door frames:
UPVC window frames and external doors and door frames. (colour to be confirmed).

Project

PROPOSED EXTENSION AND ALTERATIONS TO HOUSE, 25 SIX HOUSE BANK, WEST PINCHBECK, SPALDING.

ALAN HORNSBY
ARCHITECTURAL SERVICES LTD
"Little Acre"
Peak Hill, Cowbit,
Spalding, Lincs. PE12 6AW
Tel. Holbeach (01406) 380591

Client
MS J E HALL

Scale 1: 50 & 1:100 Drg. no. 08/06/03
Date March 2008