


WEST ELEVATION


NORTH ELEVATION

SOUTH ELEVATION


EAST ELEVATION

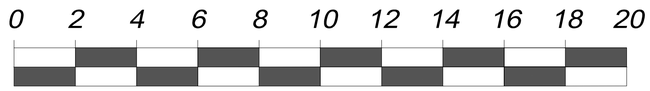


Scale Bar m

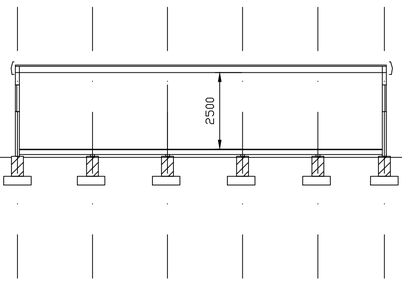

SECTION

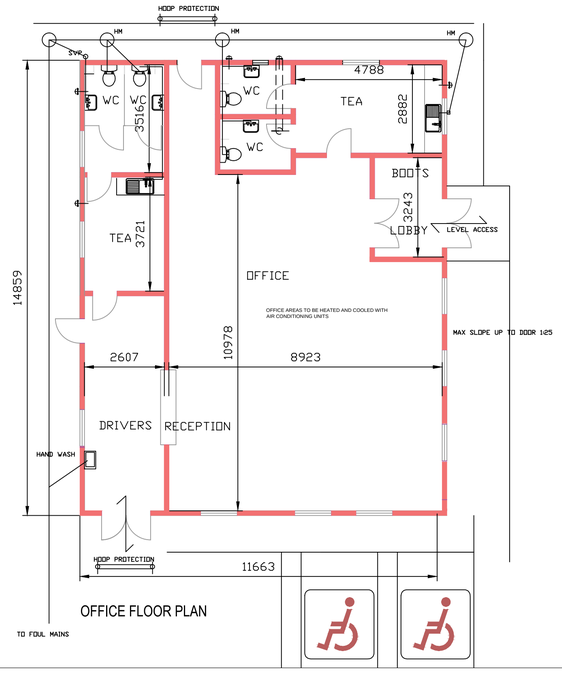

OFFICE FLOOR PLAN

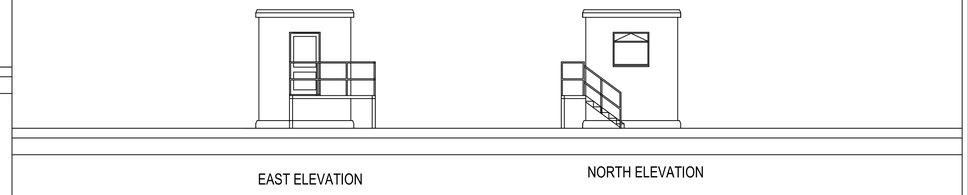


EAST ELEVATION

NORTH ELEVATION

WEST ELEVATION


SOUTH ELEVATION

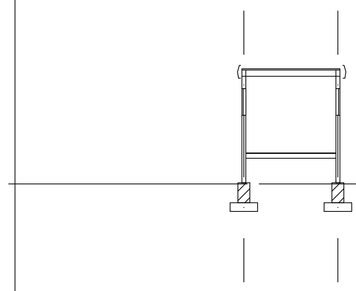

SECTION




TICKET OFFICE FLOOR PLAN

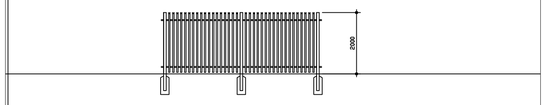


2.0 GALVANIZED PALISADE FENCING
IN LINE SHOWN ON PLANS

Freshlinc

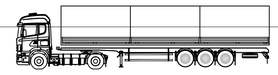




SECTION

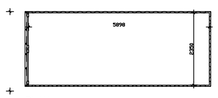

PLAN




REAR ELEVATION

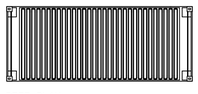


ROOF PLAN




DOOR ELEVATION

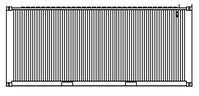

ELEVATION

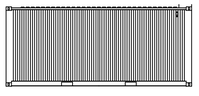

ELEVATION

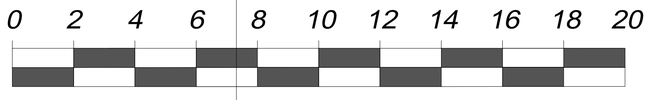

Scale Bar m

DC ARCHITECTURAL SERVICES LTD
ARCHITECTURAL AND PLANNING SERVICES
THE BARN, PARTNEY MILL, SPILSBY,LINCOLNSHIRE, PE23 4PE
TEL NO. 01790 752865/ MOB. NO 07776227893
E-mail - dcarchitectural@btconnect.com

Client FRESHLINC

Project PROJECT THREE POINT FIVE

copyright reserved ©

Drawing Title PLANS AND ELEVATIONS

Drawing number dc/578F/02

Scale 1:100 Drawn DB

Date MARCH 2021 Checked

Revision