

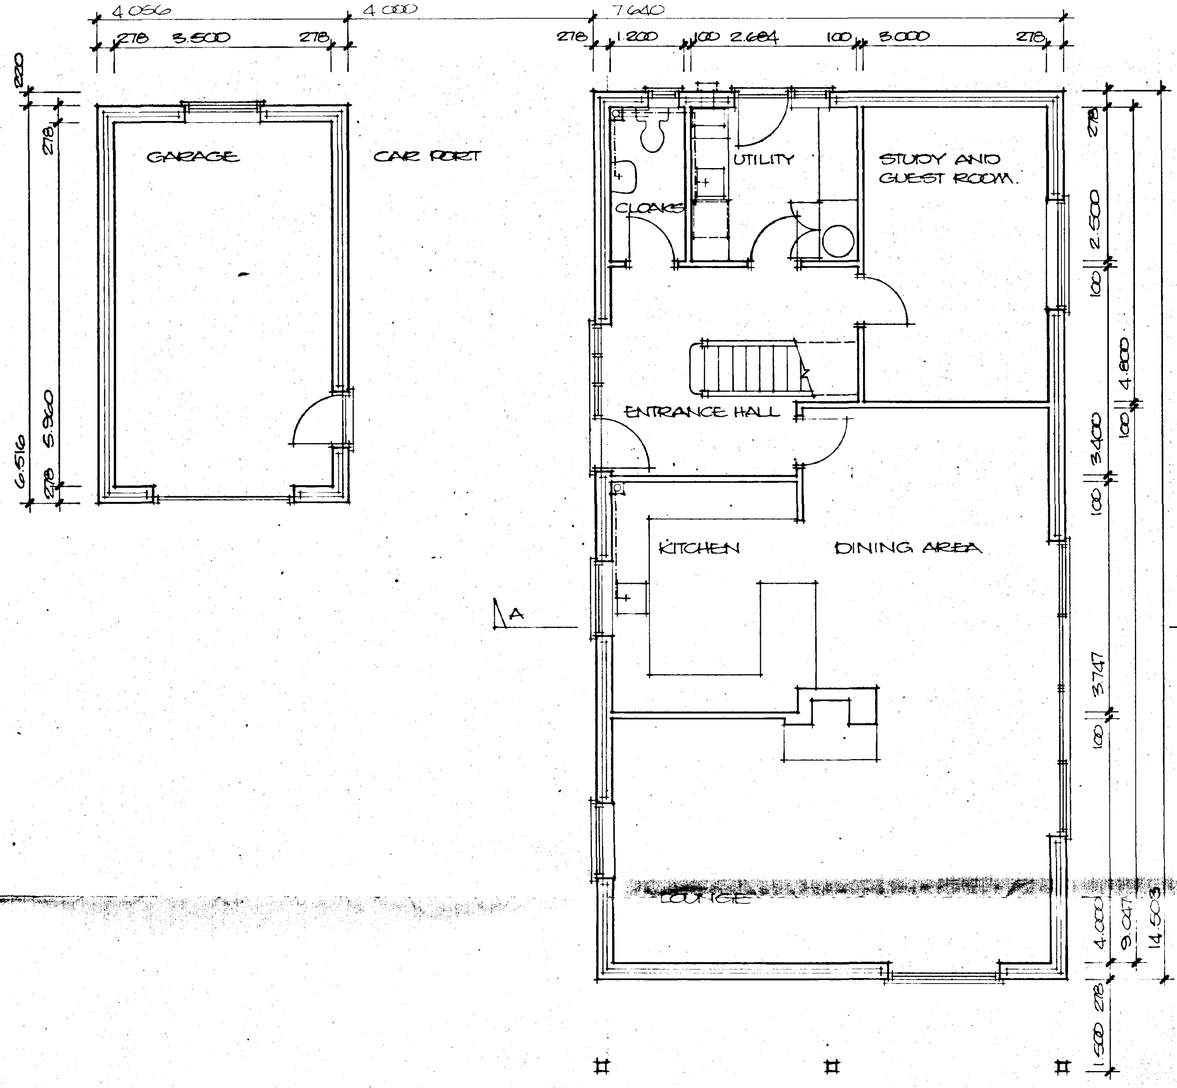


GROUND FLOOR PLAN LAYOUT

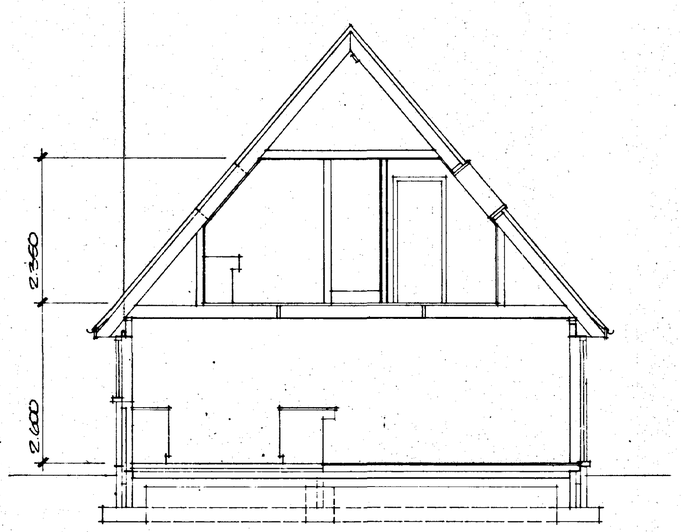

SECTION A-A

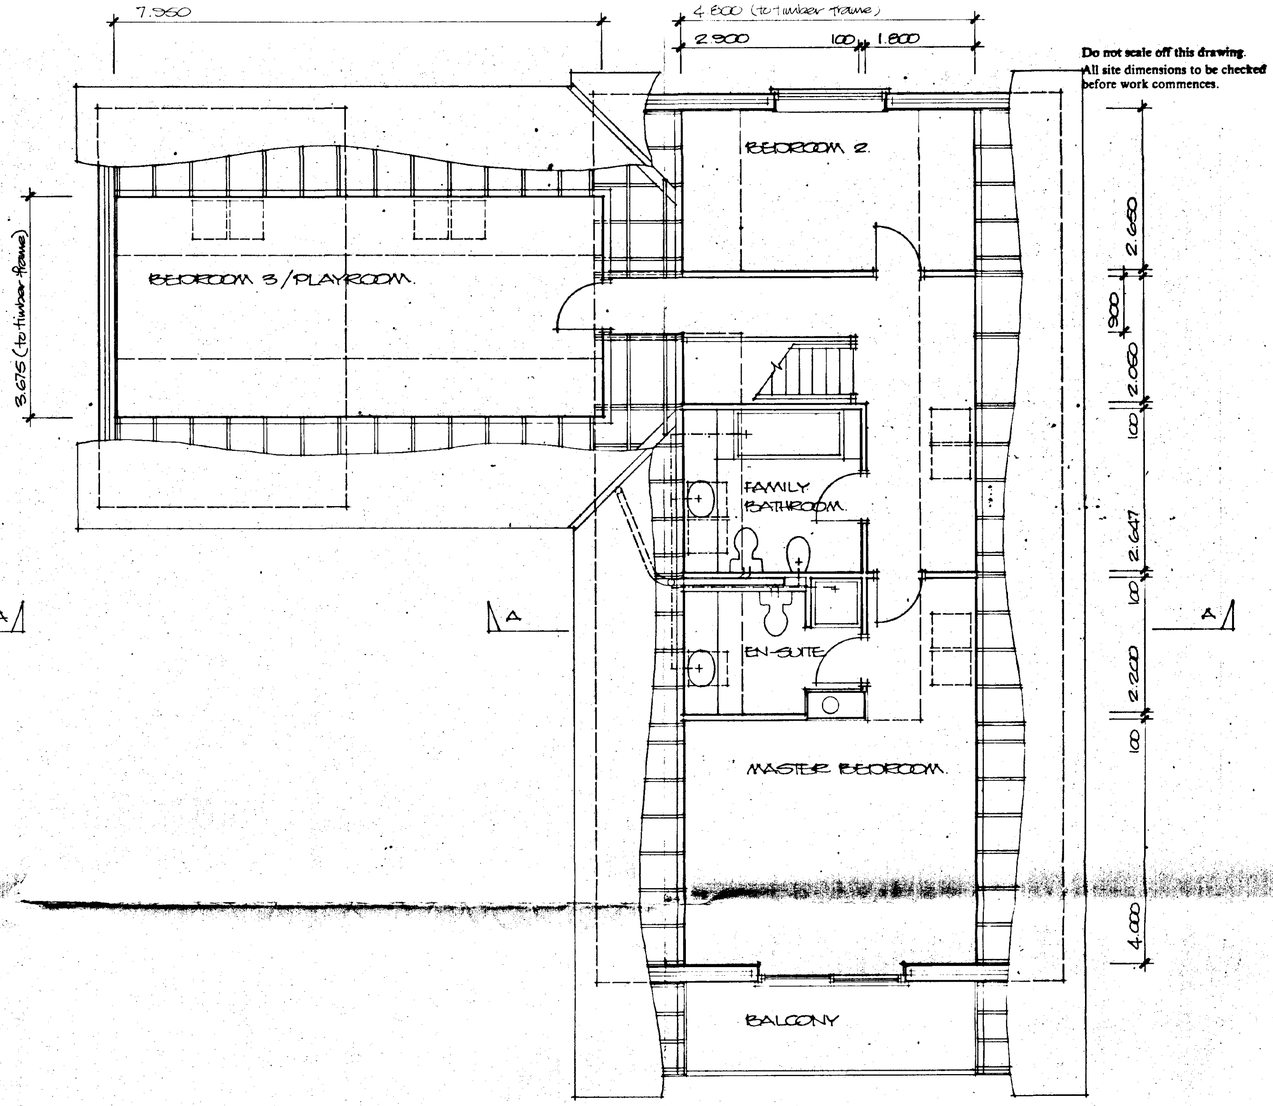

FIRST FLOOR PLAN LAYOUT

Do not scale off this drawing.
All site dimensions to be checked before work commences.

DETERMINED PLAN

SOUTH HOLLAND DC
HOUSING & PLANNING
15 APR 1998
Ref: 0397/98.

Project
PROPOSED NEW CHALET BUNGALOW AND GARAGE
KESTON NURSERIES
MILL GREEN ROAD,
PINCHBECK, SPALDING.


ALAN HORNSBY
ARCHITECTURAL SERVICES
'Little Acre'
Peak Hill, Cowbit,
Spalding, Lincs. PE12 6AW
Tel. Holbeach (01406) 380591


Client
DR. & M.J. HULL

Scale 1:50
Date April 98


Drg. no.
97/39/04

AM ADMEL 230

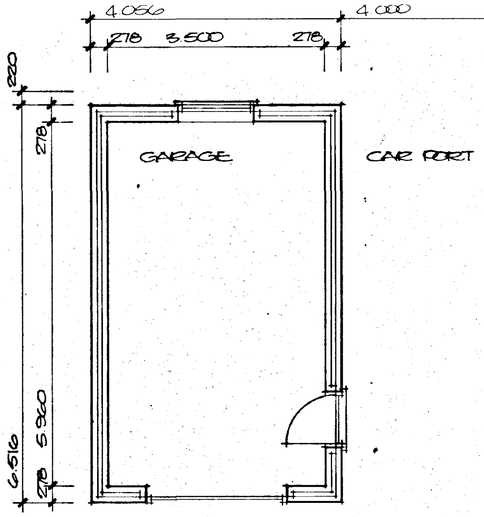


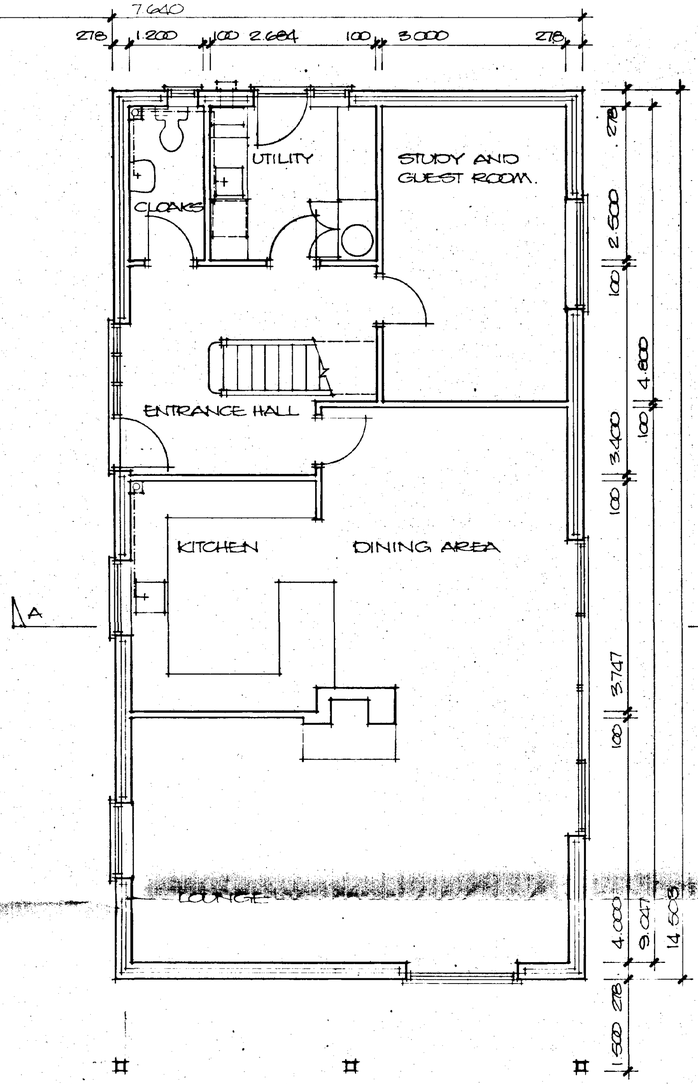

GROUND FLOOR PLAN LAYOUT

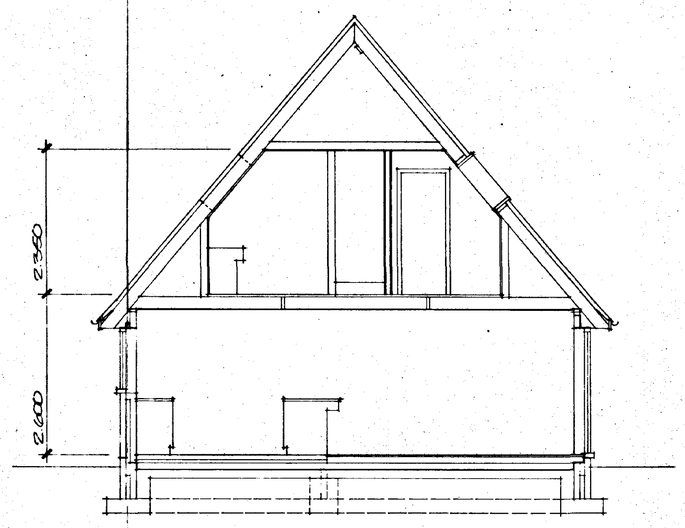

SECTION A-A

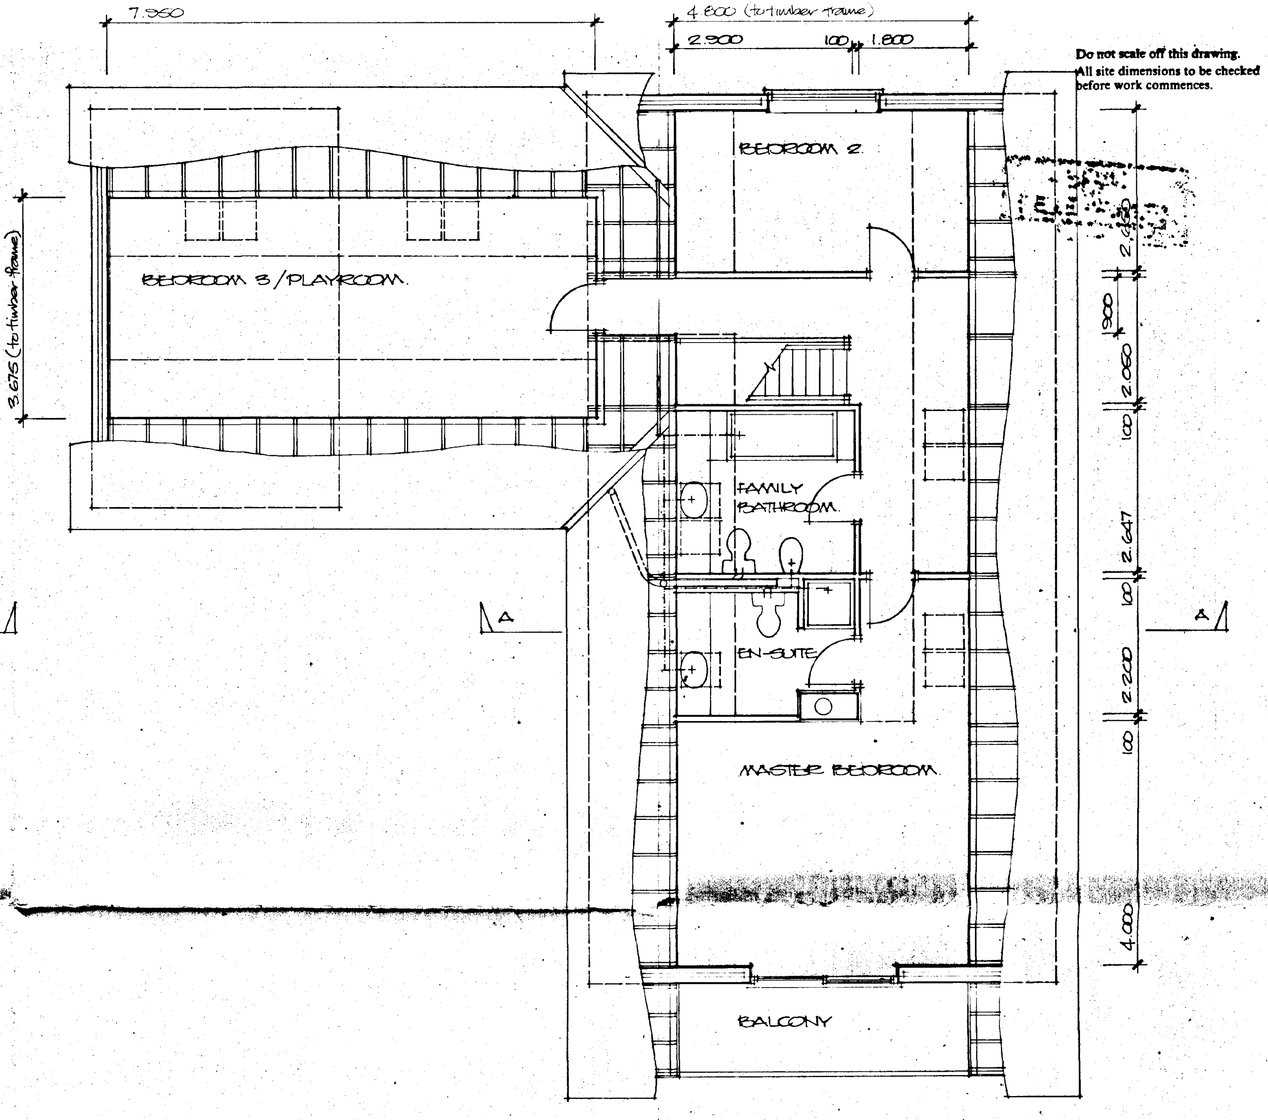

FIRST FLOOR PLAN LAYOUT.

DETERMINED PLAN

SOUTH HOLLAND DC HOUSING & PLANNING 15 APR 1998 Ref: S/397/98.

Project
PROPOSED NEW CHALET BUNGALOW AND GARAGE KESTON NURSERIES MILL GREEN ROAD, PINCHBECK, SPALDING.


ALAN HORNSBY
ARCHITECTURAL SERVICES
'Little Acre'
Peak Hill, Cowbit,
Spalding, Lincs. PE12 6AW
Tel. Holbeach (01406) 380591

Client
DR. & M.J. HULL


Scale 1:50
Date April 98
Drg. no. 97/39/04

AM ADMEL 230


Do not scale off this drawing.
All site dimensions to be checked before work commences.

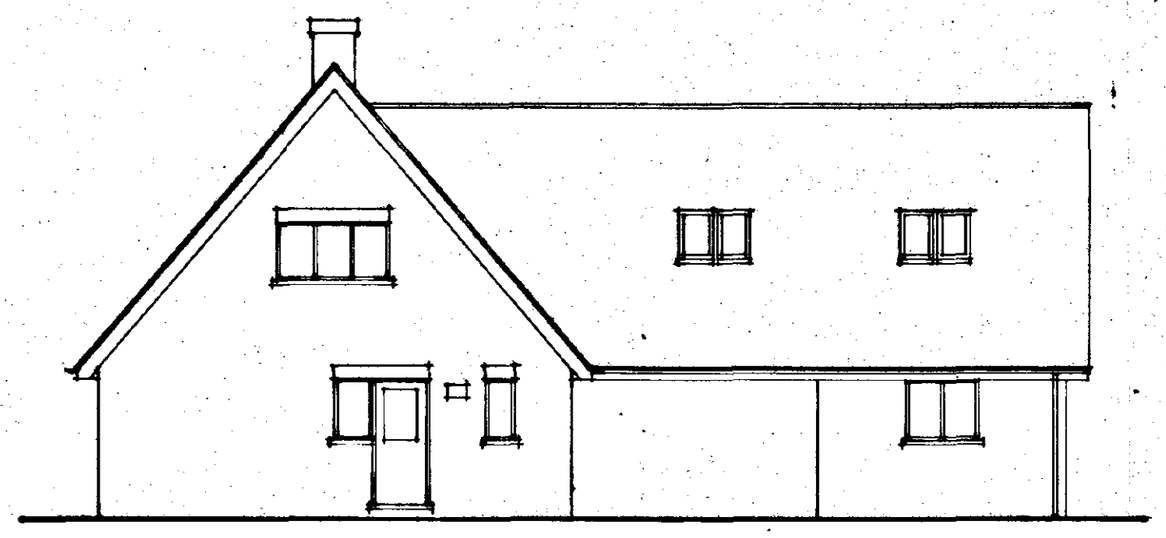


EAST ELEVATION

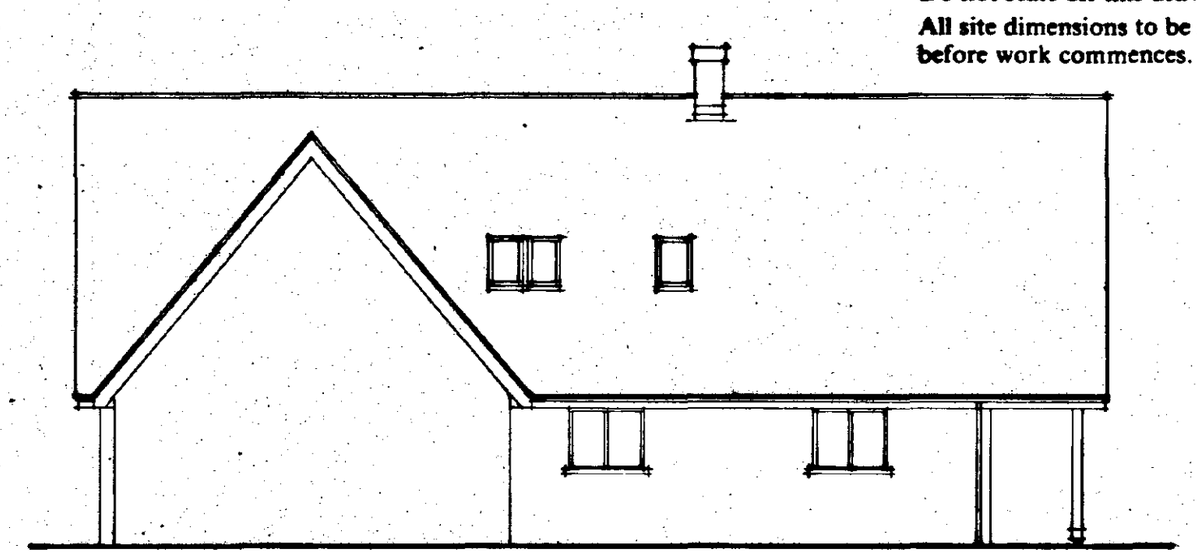

NORTH ELEVATION

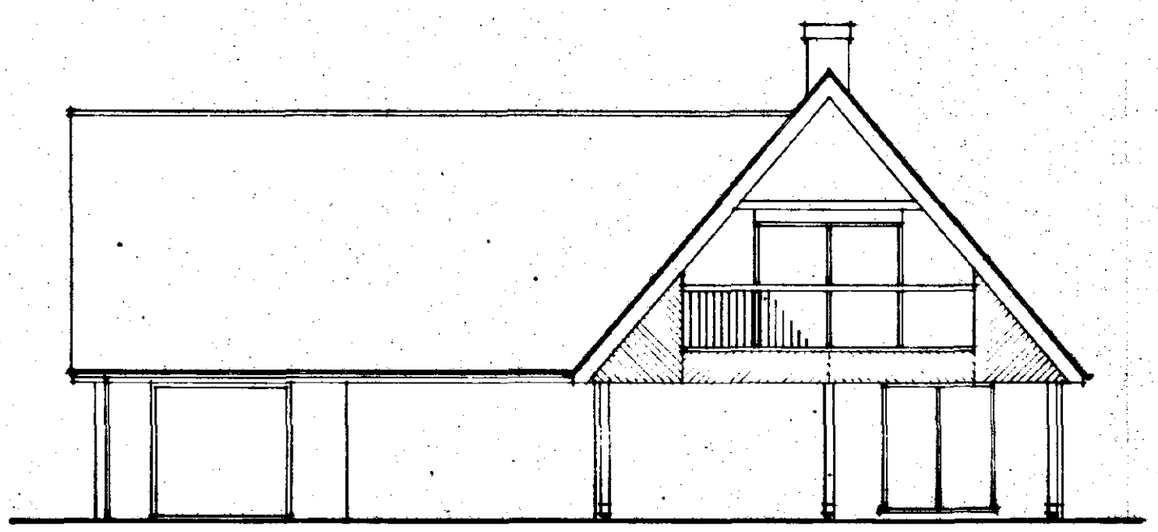

WEST ELEVATION

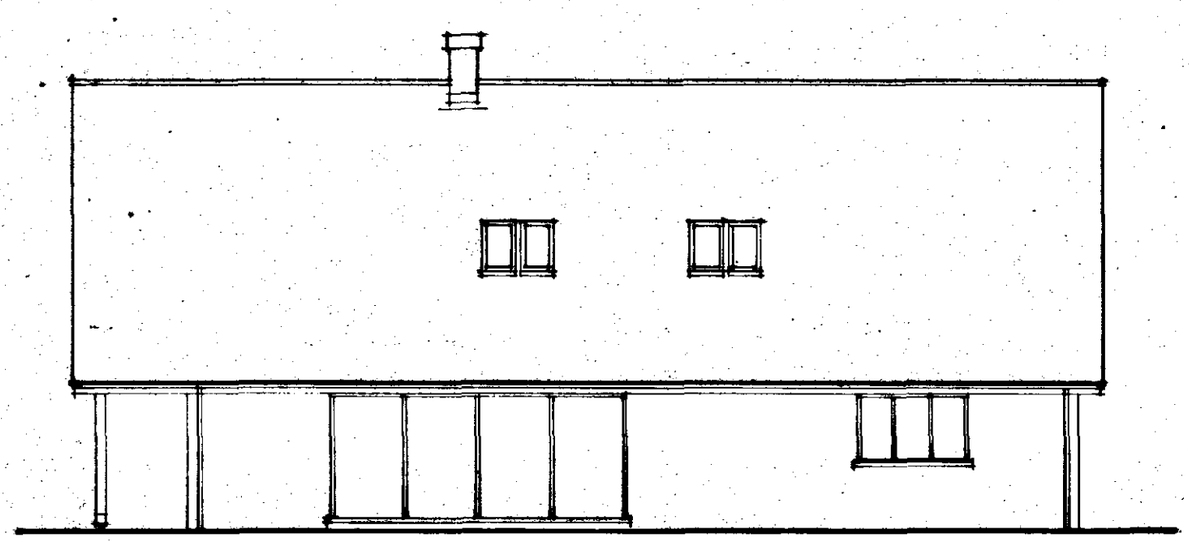

SOUTH ELEVATION

External finishes:

Roof – Redland plain tiles colour Tudor brown.

Walls – Ibstock Granbury Autumn Flame facing bricks.

Gable – Main west facing gable to be clad as shown with T and G 'V' jointed softwood boarding installed at 45° as shown. Boarding to be Celcure or similar treated and finished in dark brown stain/preservative (colour to be agreed).

All other external joinery to be finished as above.

DETERMINED PLAN

SOUTH HOLLAND DC
HOUSING & PLANNING
15 APR 1998
Ref: 0397/98

Project
PROPOSED NEW CHALET BUNGALOW AND GARAGE
KESTON NURSERIES,
MILL GREEN ROAD,
PINCHBECK, SPALDING.


ALAN HORNSBY
ARCHITECTURAL SERVICES
'Little Acre'
Peak Hill, Cowbit,
Spalding, Lincs. PE12 6AW
Tel. Holbeach (01406) 380591

Client
D.R. & M.J. HULL


Scale 1:100
Date April 98

Drg. no.
97/39/05

AM ADMEL 230

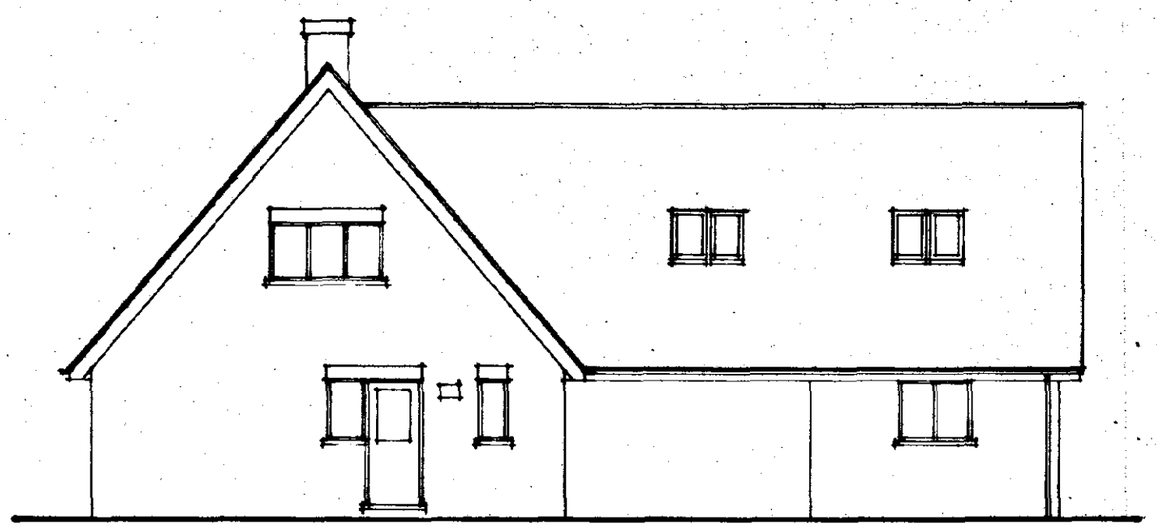


EAST ELEVATION

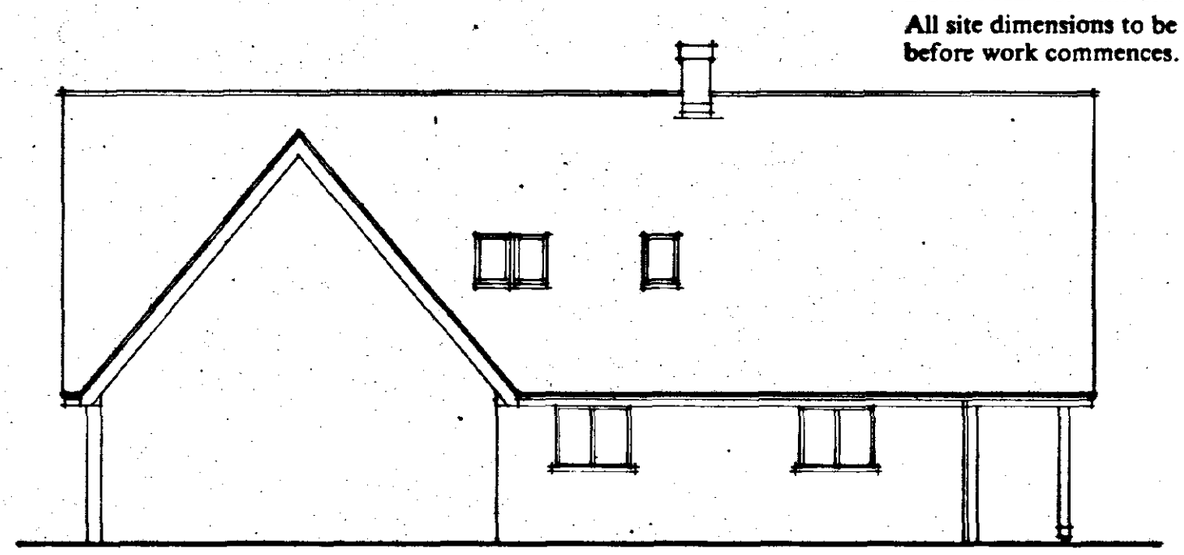


NORTH ELEVATION

Do not scale off this drawing.
All site dimensions to be checked before work commences.

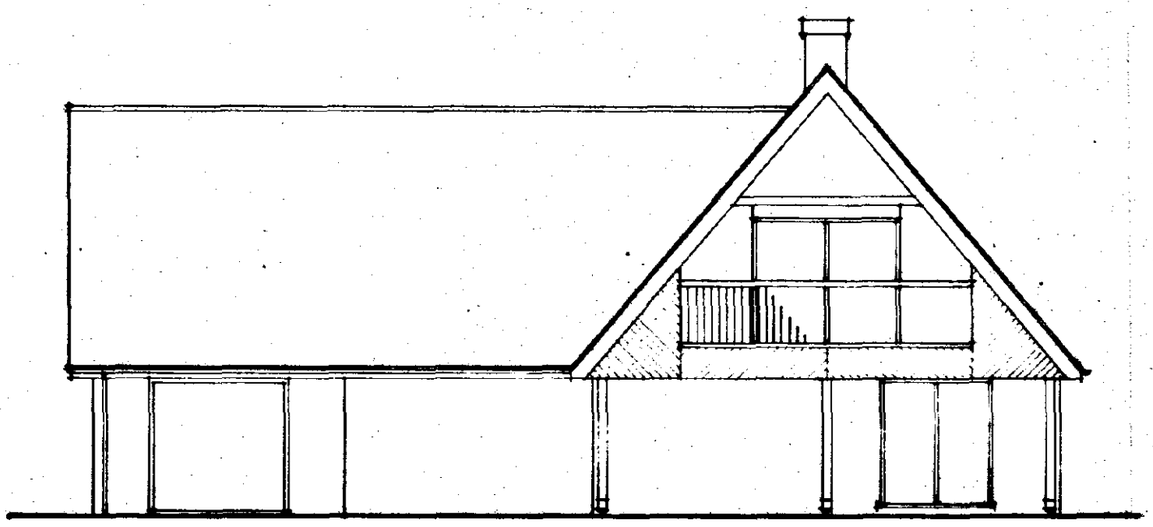

WEST ELEVATION

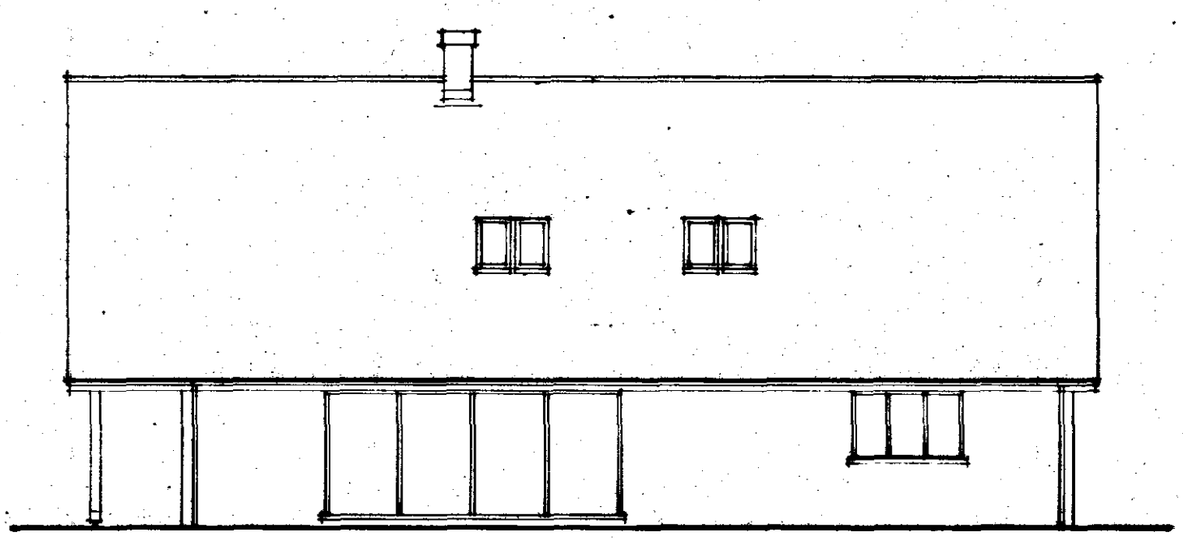

SOUTH ELEVATION

External finishes:

Roof – Redland plain tiles colour Tudor brown.

Walls – Ibstock Granebury Autumn Flame facing bricks.

Gable – Main west facing gable to be clad as shown with T and G 'V' jointed softwood boarding installed at 45° as shown. Boarding to be Celcure or similar treated and finished in dark brown stain/preservative (colour to be agreed).

All other external joinery to be finished as above.

DETERMINED PLAN

SOUTH HOLLAND DC
HOUSING & PLANNING
15 APR 1998
Ref: 0394/98

Project
PROPOSED NEW CHALET BUNGALOW AND GARAGE
KESTON NURSERIES,
MILL GREEN ROAD,
DINCHBECK, SPALDING.

ALAN HORNSBY
ARCHITECTURAL SERVICES
'Little Acre'
Peak Hill, Cowbit,
Spalding, Lincs. PE12 6AW
Tel. Holbeach (01406) 380591

Client
D.R. & M.J. HULL

Scale 1:100
Date April 98

Drg. no.
97/39/05

AM ADMEL 230