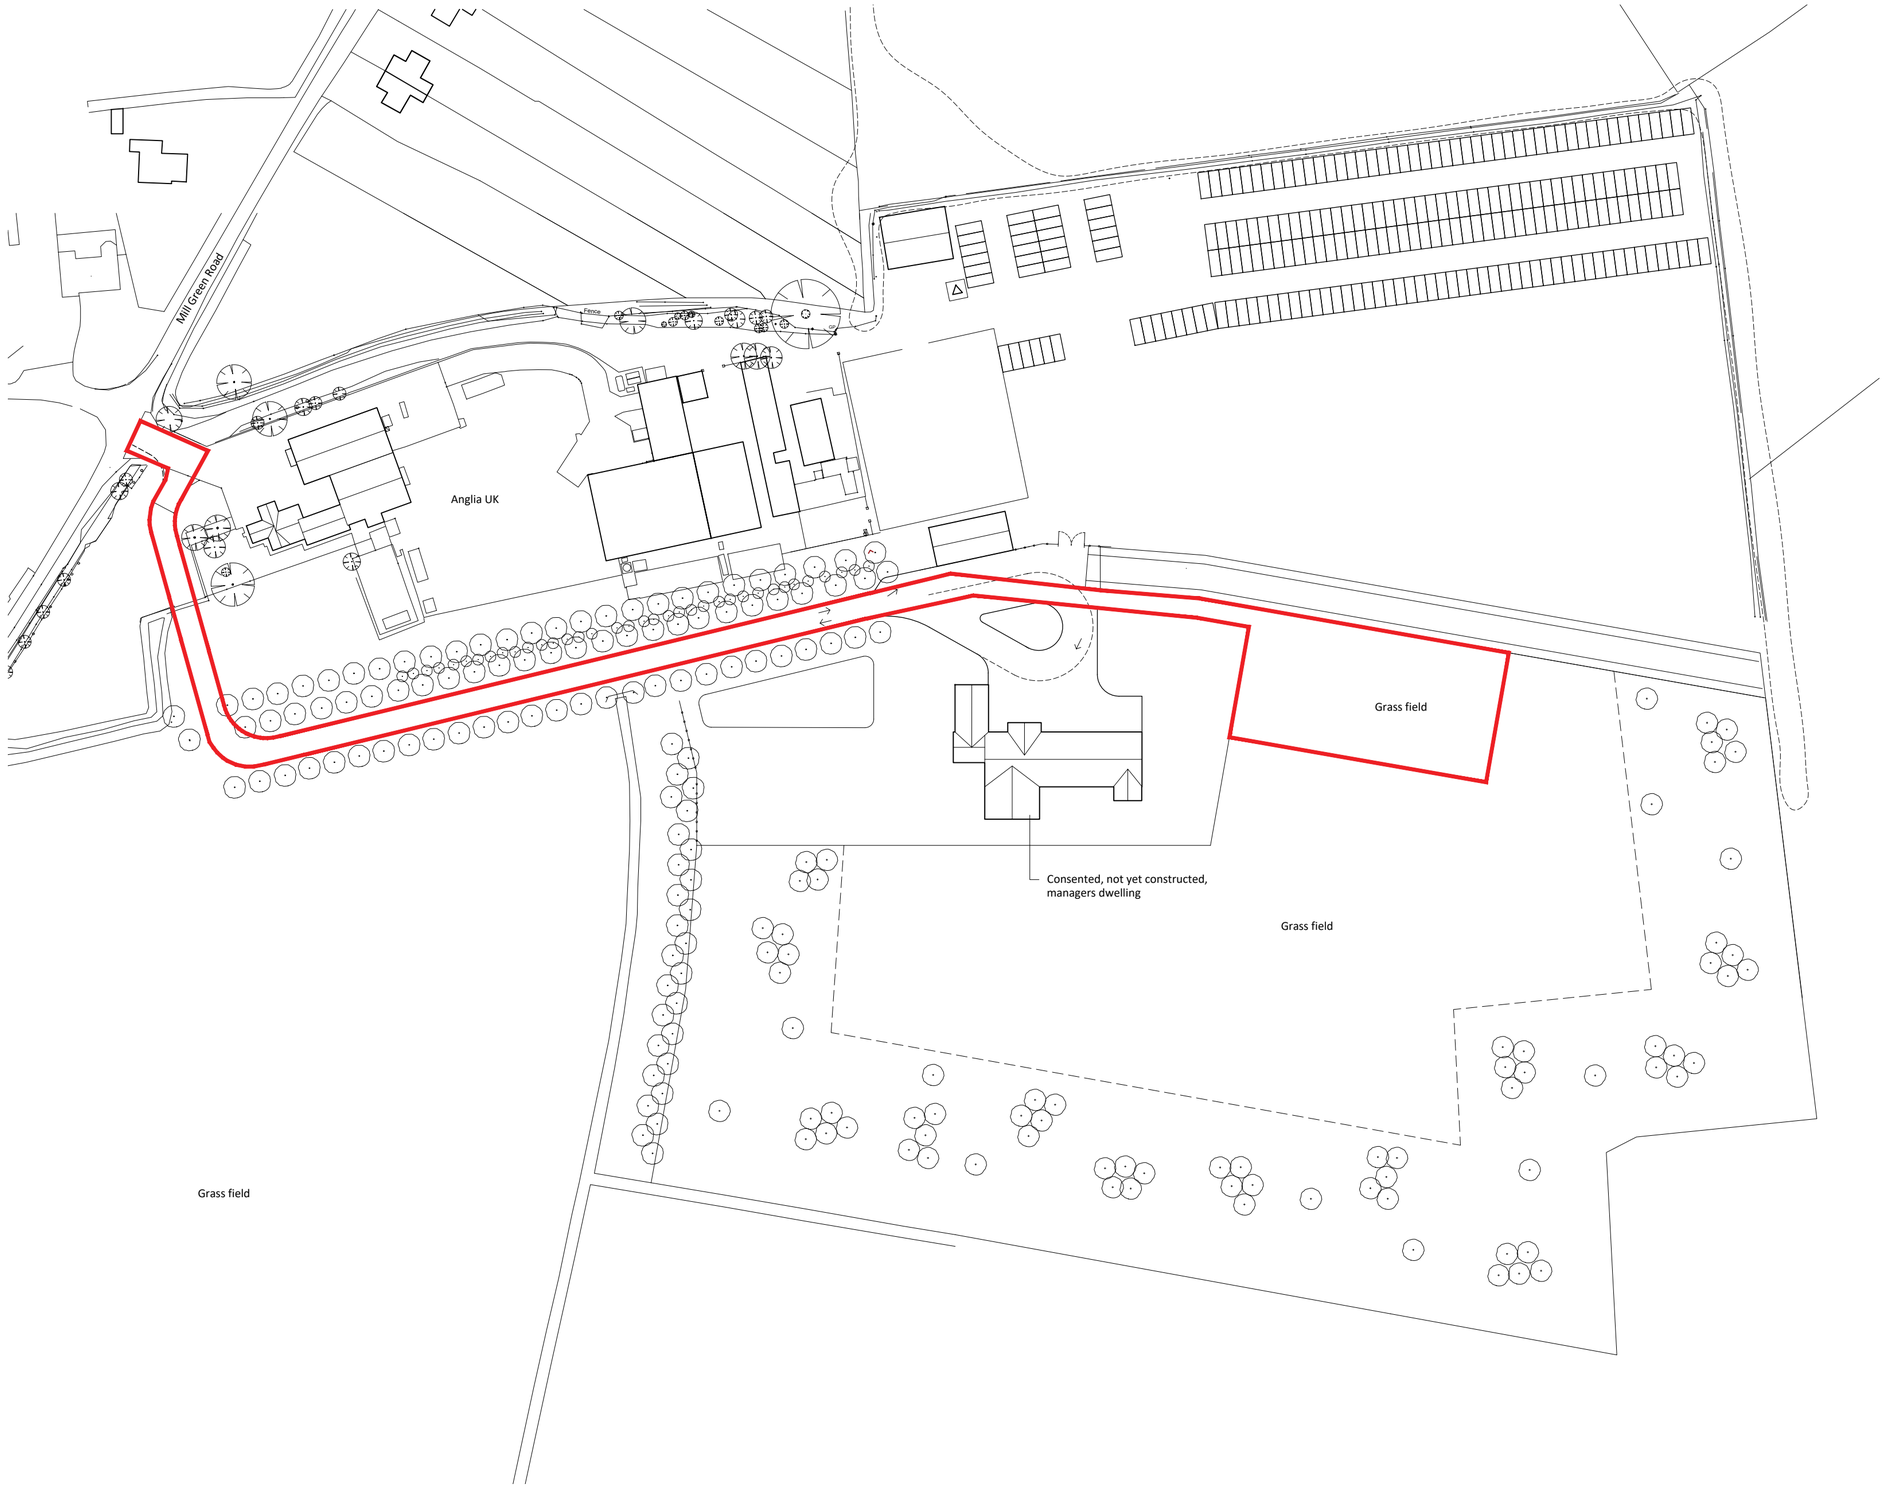


Notes

Copyright
© Robert Doughty Consultancy Limited.
All rights described in the Copyright, Designs and Patents Act 1988 have been asserted.

Ordnance Survey Map
© Crown Copyright. OS Licence No: AR 100010613.

Dimensions
All dimensions shown are for the purposes of obtaining the relevant planning permission only.

CDM 2015
This drawing is for illustrative purposes and/or obtaining the relevant planning permission only. It should not be used for construction and accordingly, risk identification under the Construction (Design & Management) Regulations 2015 has not been undertaken.

N

0 10 20 30 40 50m

Rev	By	Description	Date
A	WW	Drawing title updated	25.04.25

Current revision checked by: -

rdc
Robert Doughty Consultancy

32 High Street, Helpringham
Sleaford, Lincolnshire, NG34 0RA

Tel: 01529 421646
Email: admin@rdc-landplan.co.uk
Web: www.rdc-landplan.co.uk

Client
Mark Scotney

Project
Agricultural store
Mill Green Road, Pinchbeck

Drawing
Existing Site Plan

Scale @ A2	Date
1: 1000	16/04/25

Drawn By	Checked By
WW	-

Job Number	Status	Purpose of Issue
823-34	FP	Planning

Drawing No.	Rev
823-34_FP_SP01	A