

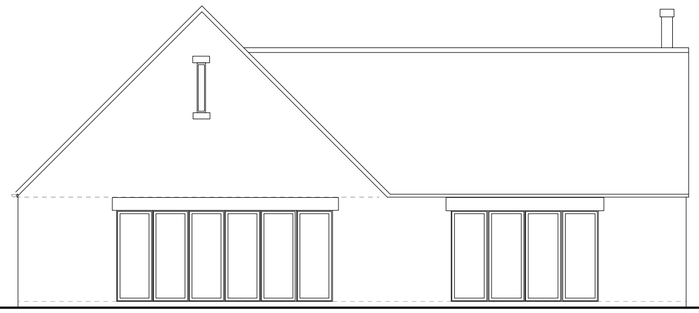



SIDE ELEVATION

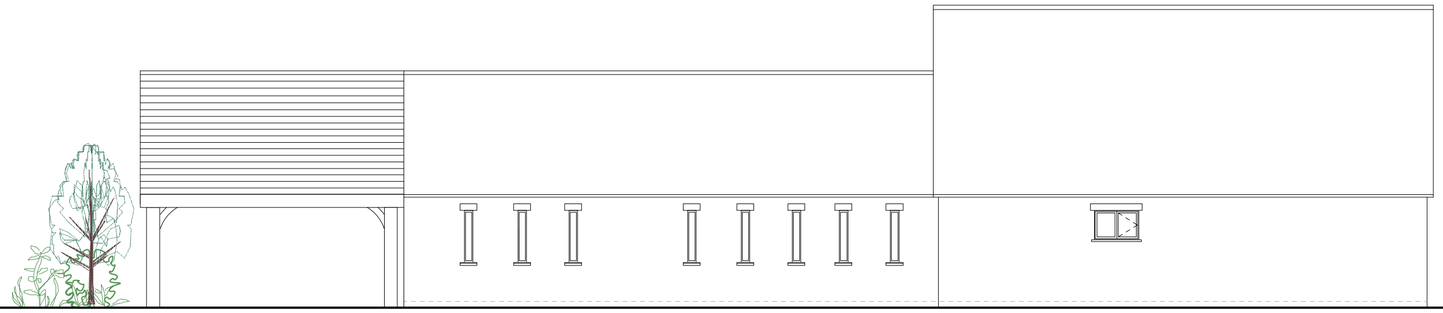


FRONT ELEVATION

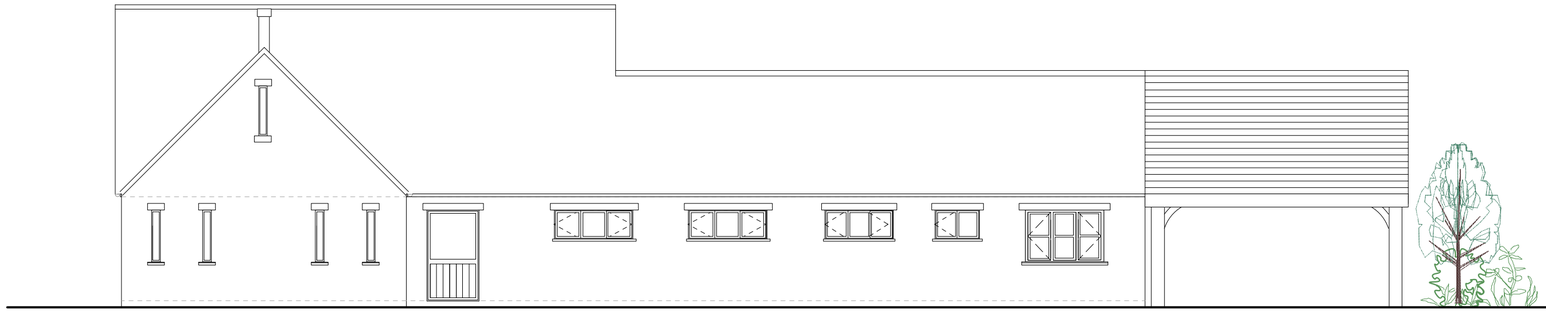

REAR ELEVATION

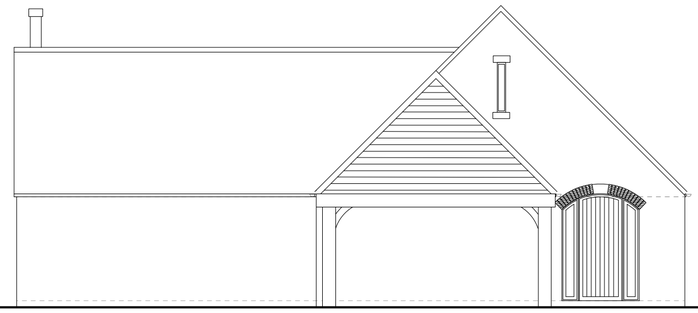

SIDE ELEVATION

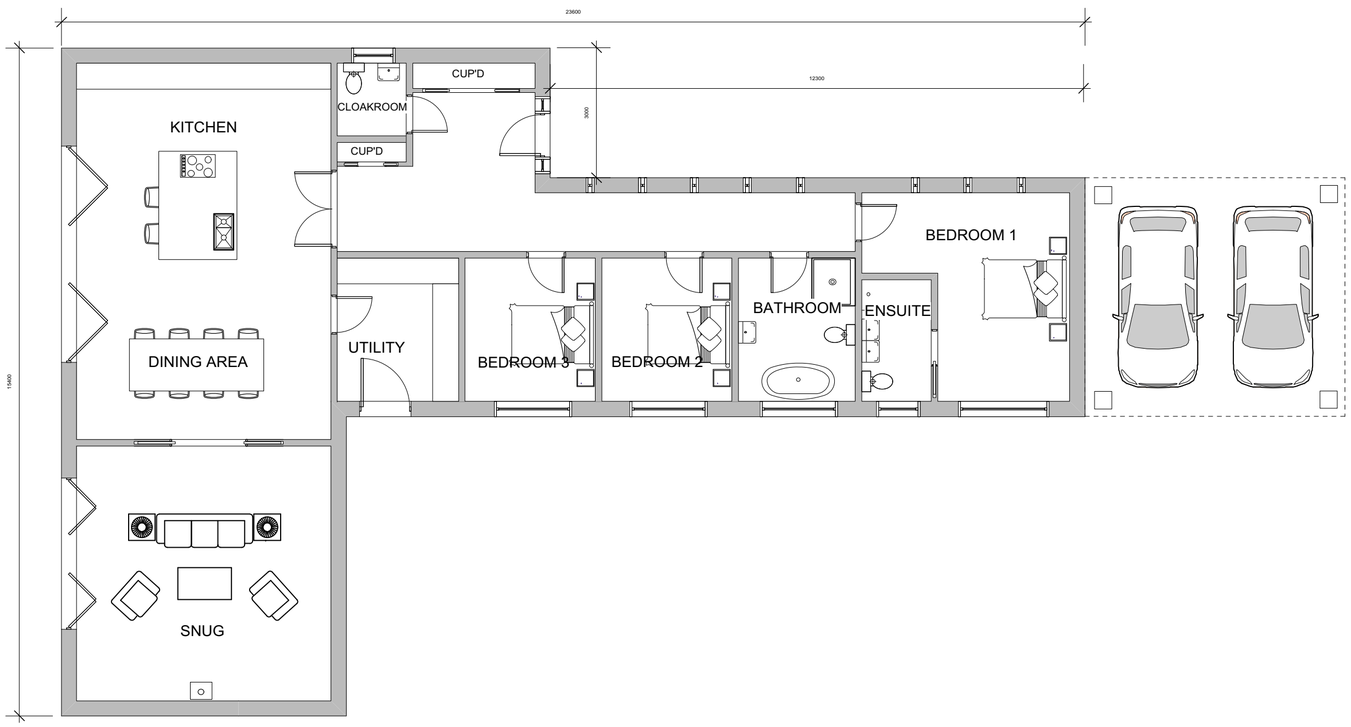

GROUND FLOOR PLAN

SCALE 1:100 @ A2

0m 10m

Project: Land North Of Fengate Road Pinchbeck			Aspect Architectural Design
Title: BARN 4 FLOOR PLANS AND ELEVATIONS			Architectural Designer 29A Church Street Northborough Peterborough PE6 9BN Telephone:07907030047
			© Copyright
Scale: 1:100	Date: MAR 26	Job No: 300	
Category: D	CiSfb Element: (--)	Sequential No: 07	Revisions