

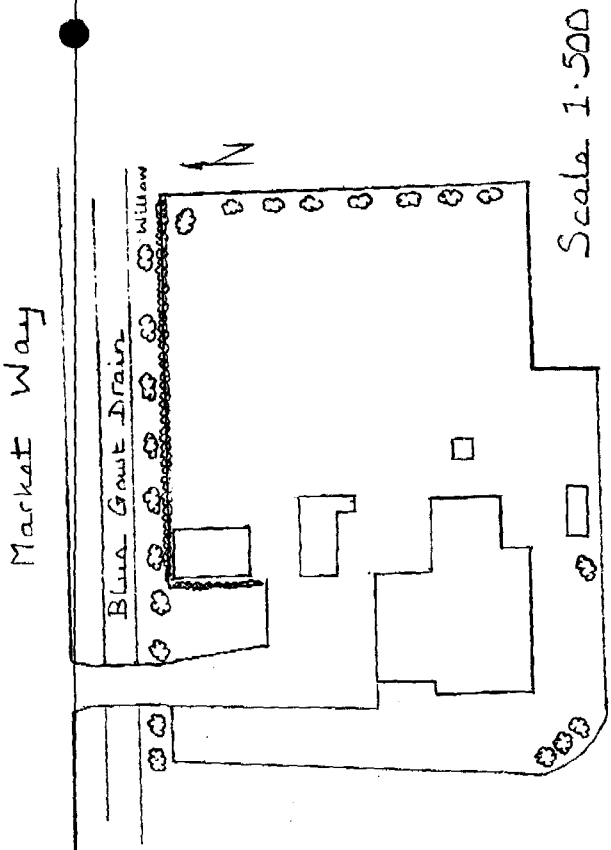



Proposed Garage at
Willows Cottage

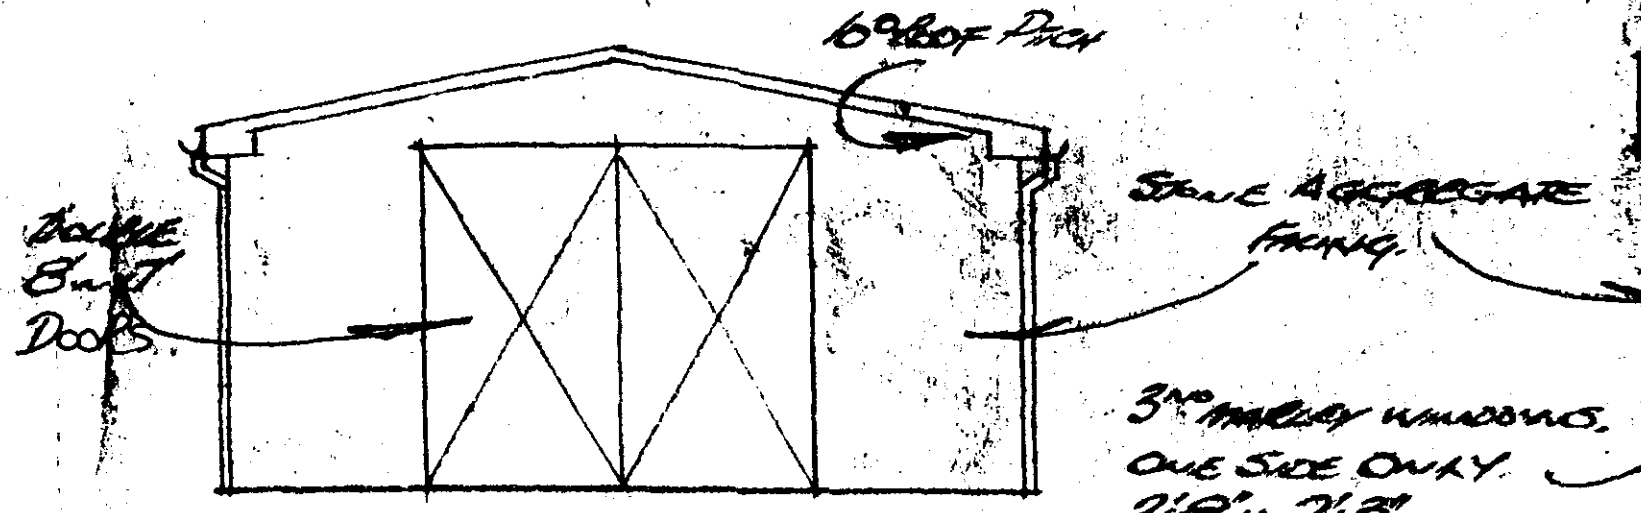

FRONT ELEVATION.

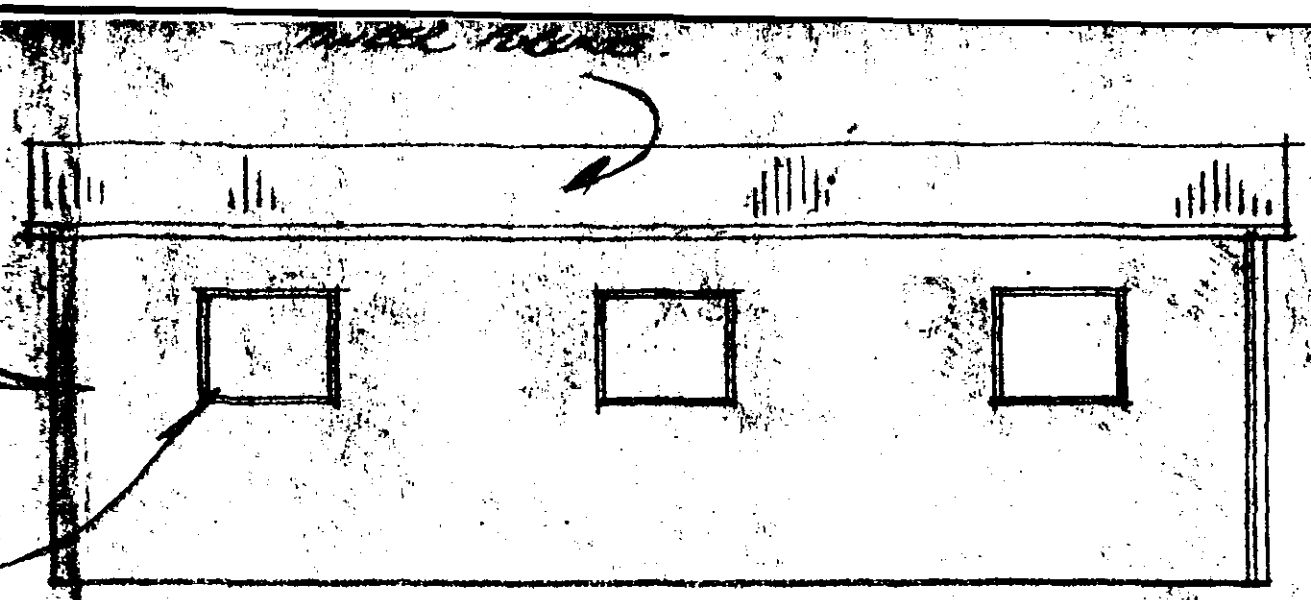


SIDE ELEVATION

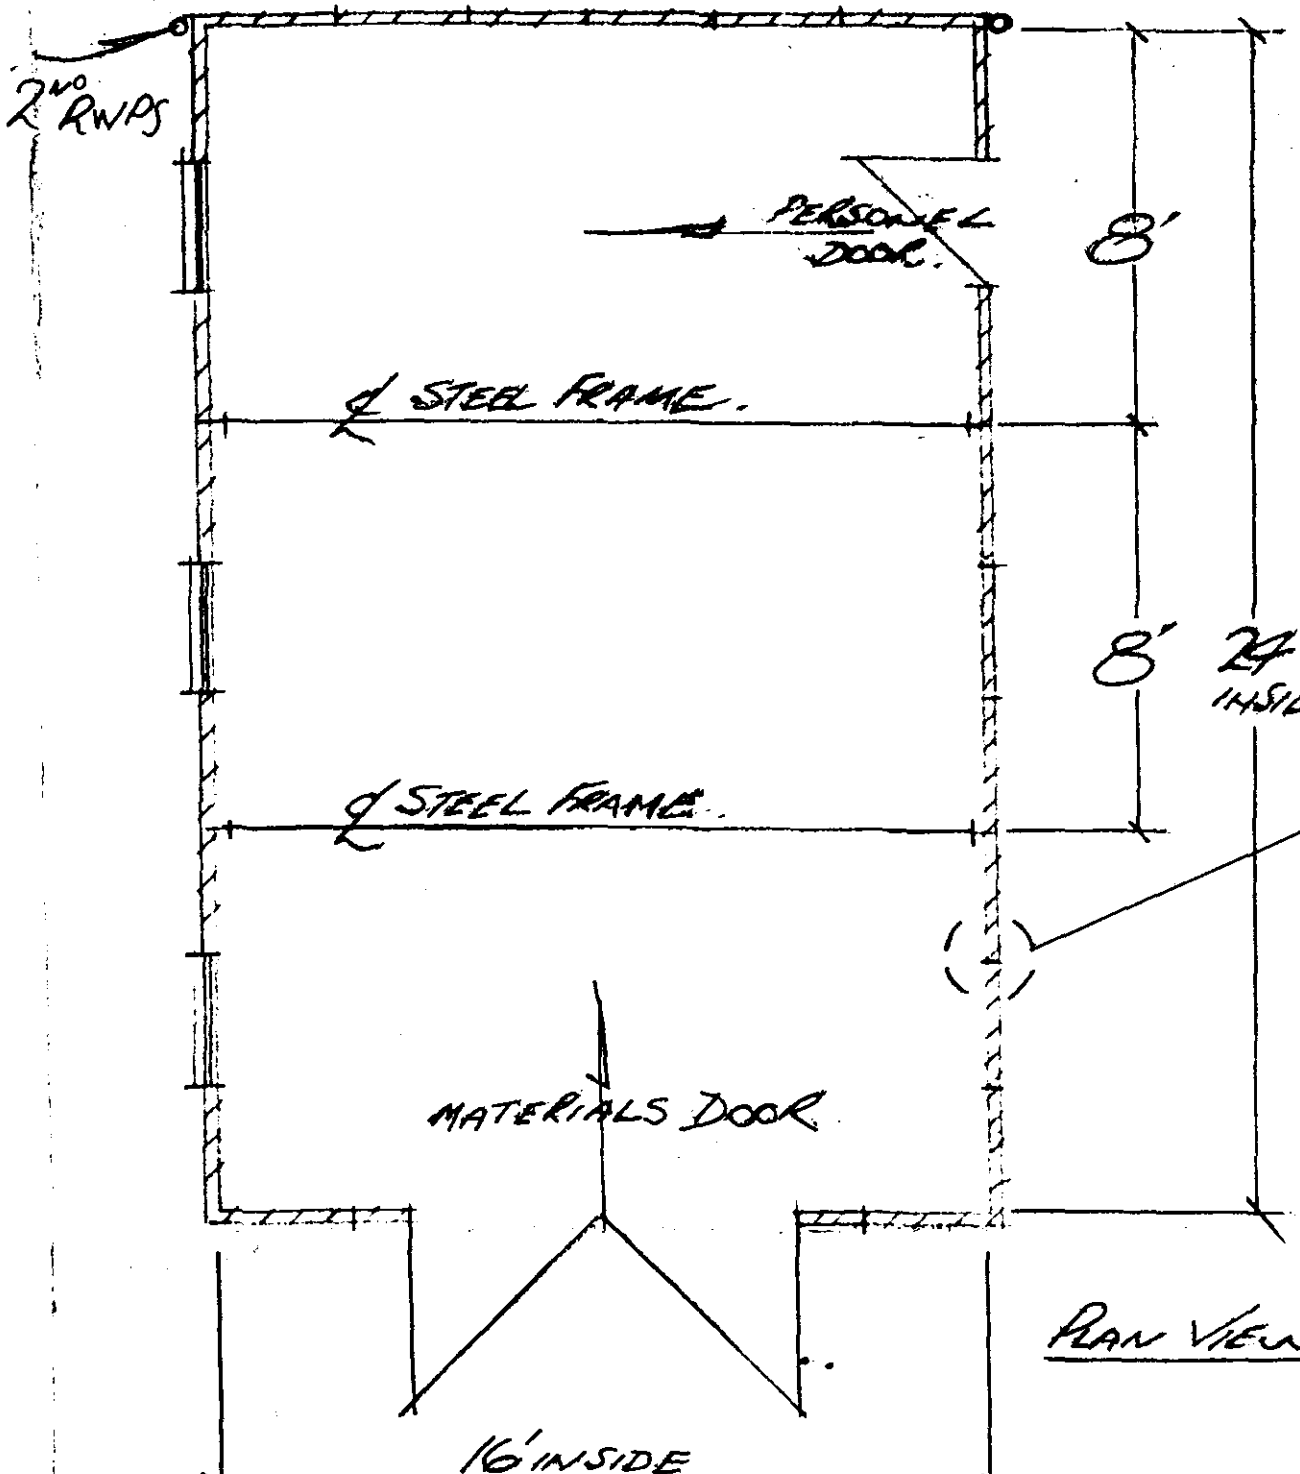

PLAN VIEW

DETAIL.

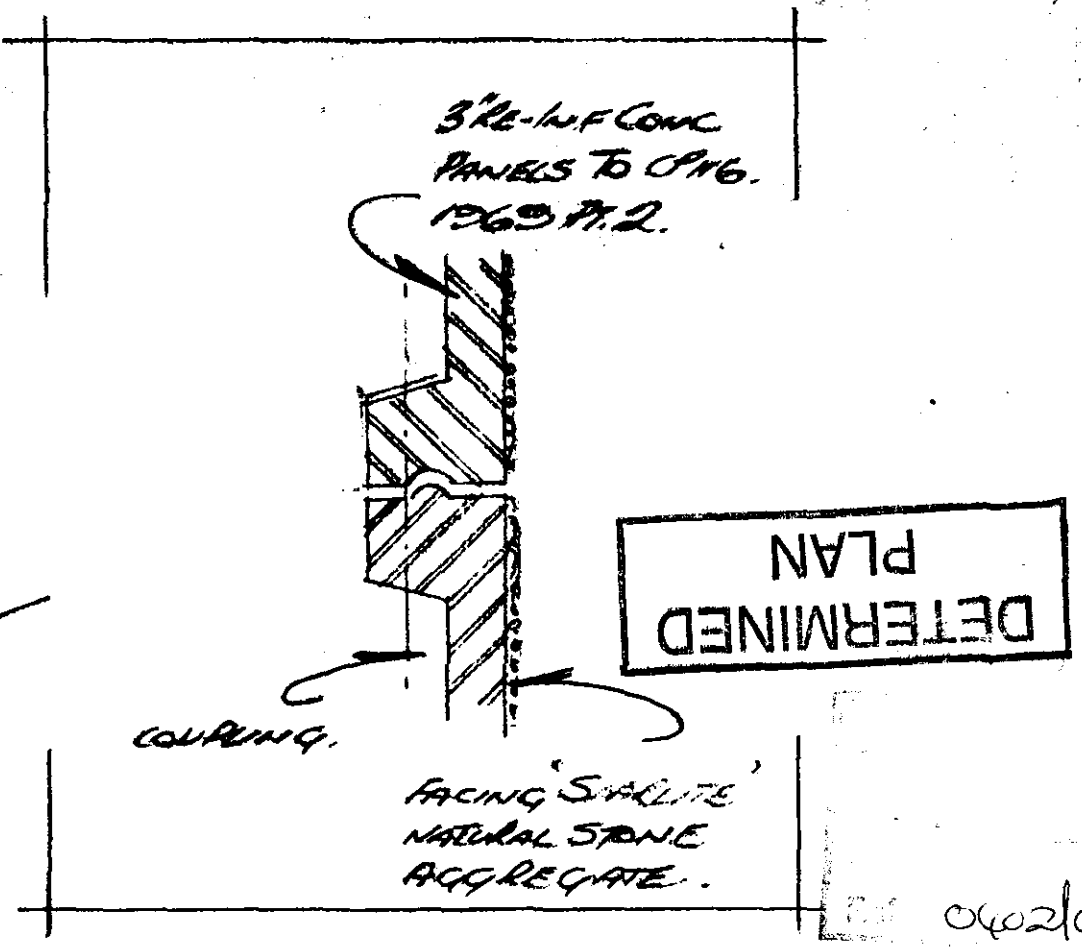

DETERMINED PLAN

040200

PROPOSED MARLEY BUILDING. TO BE ERECTED

SCALE 1:50

MR+MRS HOWITT.
'WILLOW COTTAGE'. MARKET WAY
PINCHBECK.