
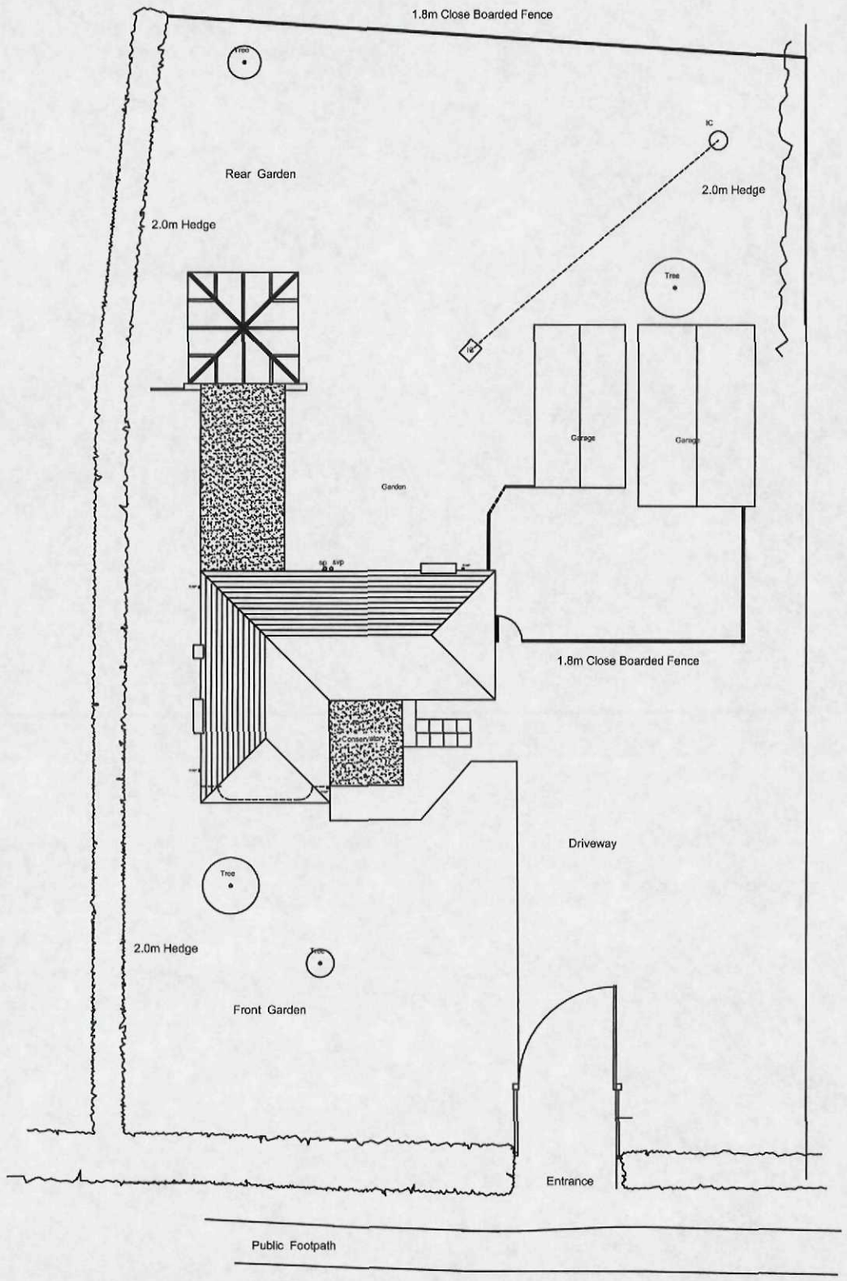


EXISTING SITE PLAN

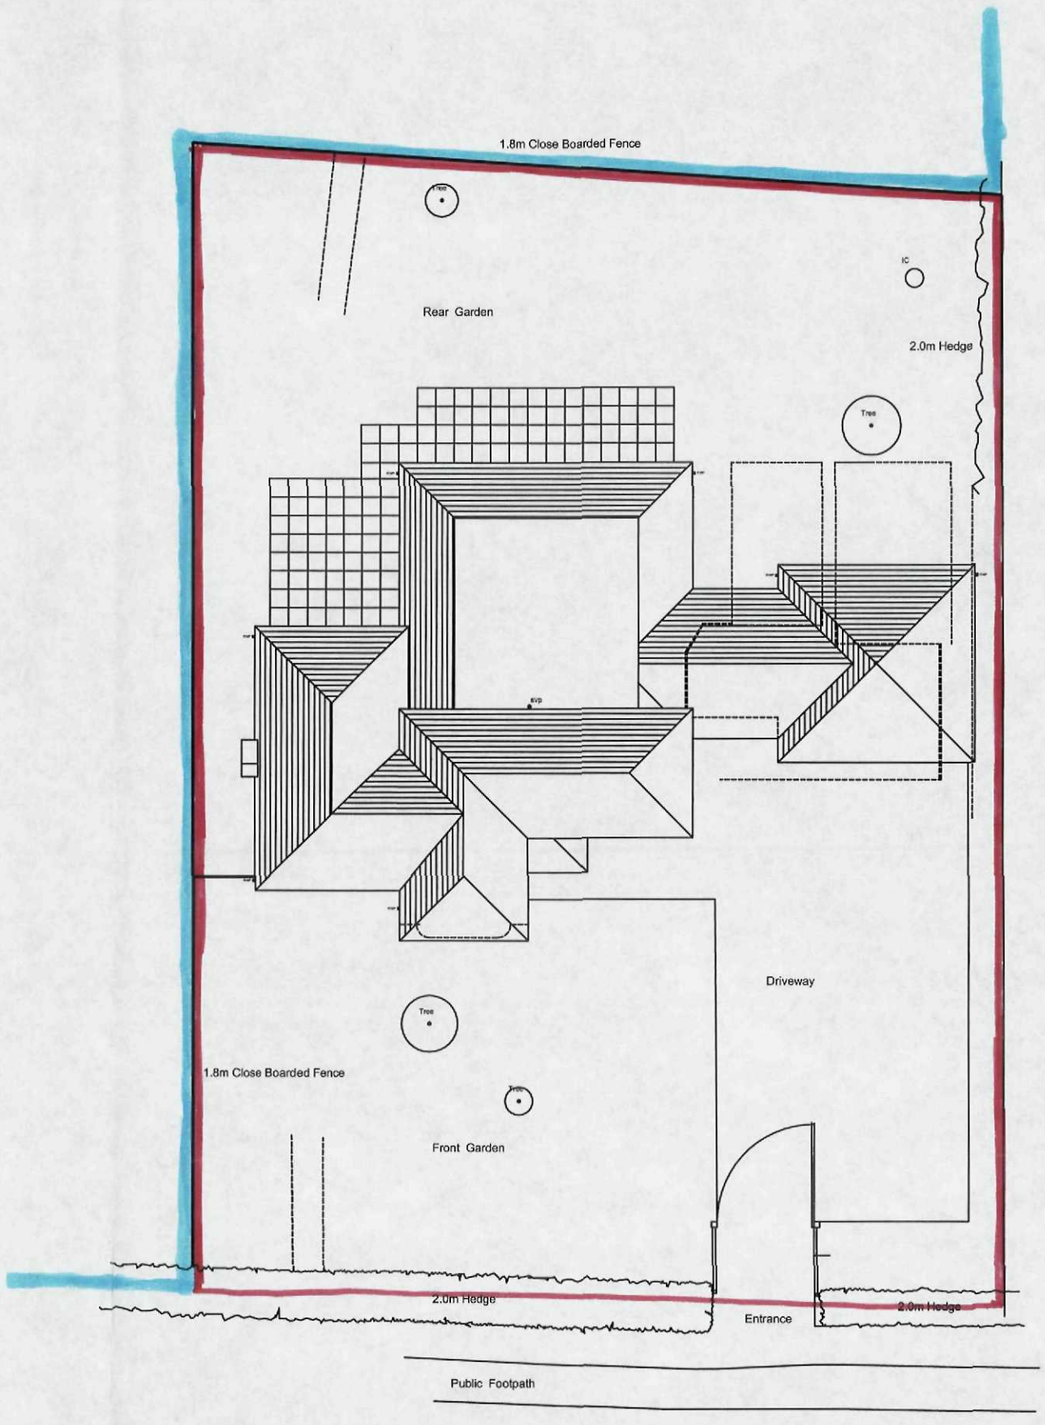

PROPOSED SITE PLAN

All dimensions to be verified on site by Main Contractor before the start of any shop drawings or work whatsoever either on their own behalf or that of sub-contractors.

Report any discrepancies to the Contract Administrator at once.

This drawing is to be read with all relevant Architect's and Engineer's drawings and other relevant information.

Date	Description
REVISIONS	

Project :
Mr M Yould
Holmlea, Pode Hole, Spalding
Proposed Extension to Dwelling

Drawing Title :
SITE PLANS
EXISTING & PROPOSED

Reference No:	Scales: 1:200
Drawing No: AB/0[illegible]	Date: 13/04/15
	Drawn: MAC

Do not scale directly from this drawing. All discrepancies to be brought to the attention of the above office.