
All dimensions to be verified on site by Main Contractor before the start of any shop drawings or work whatsoever either on their own behalf or that of sub-contractors.

Report any discrepancies to the Contract Administrator at once.


This drawing is to be read with all relevant Architect's and Engineer's drawings and other relevant information.



FRONT ELEVATION

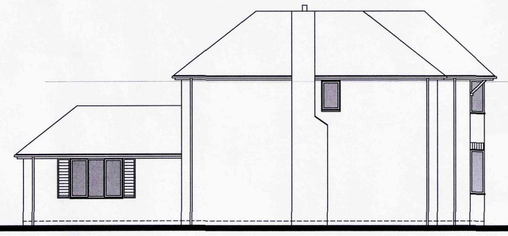

SIDE ELEVATION

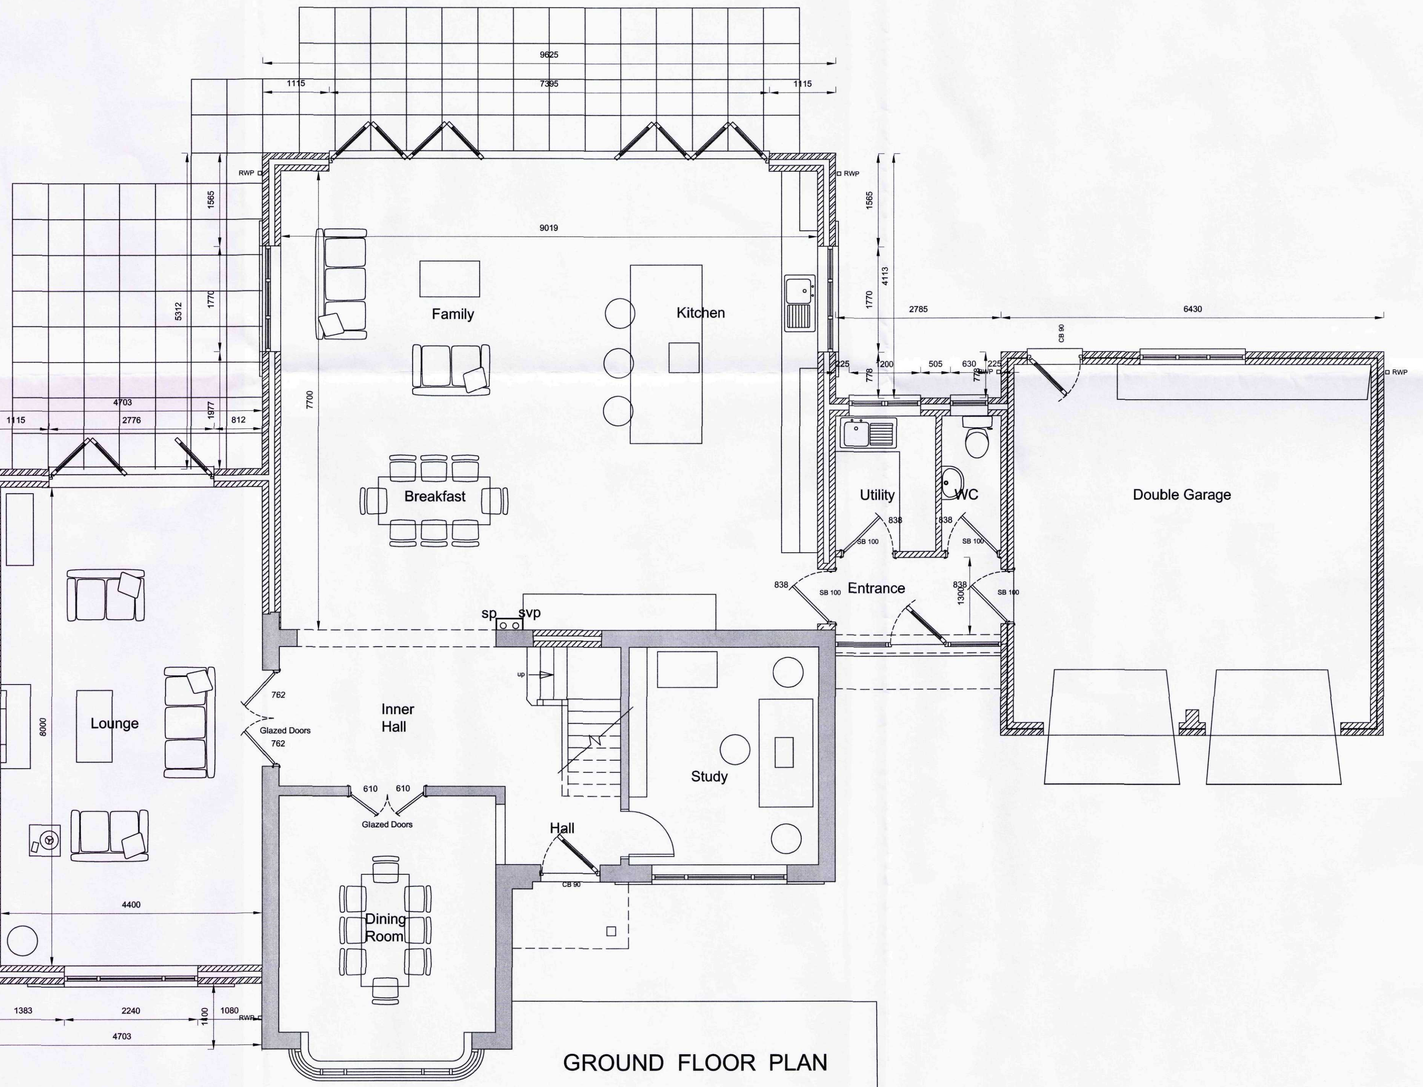

GROUND FLOOR PLAN

Date :	Description :

REVISIONS

Project :
Mr M Yould
Holmelea, Pode Hole, Spalding
Proposed Extension to Dwelling

Drawing Title :
~~GROUND~~ FIRST Floor Plan and Elevations
PROPOSED

Reference No :	Scales : 1:100 / 1:50
	Date : 13/02/15
Drawing No : AB/02	Drawn: MAC

Do not scale directly from this drawing . All discrepancies to be brought to the attention of the above office.