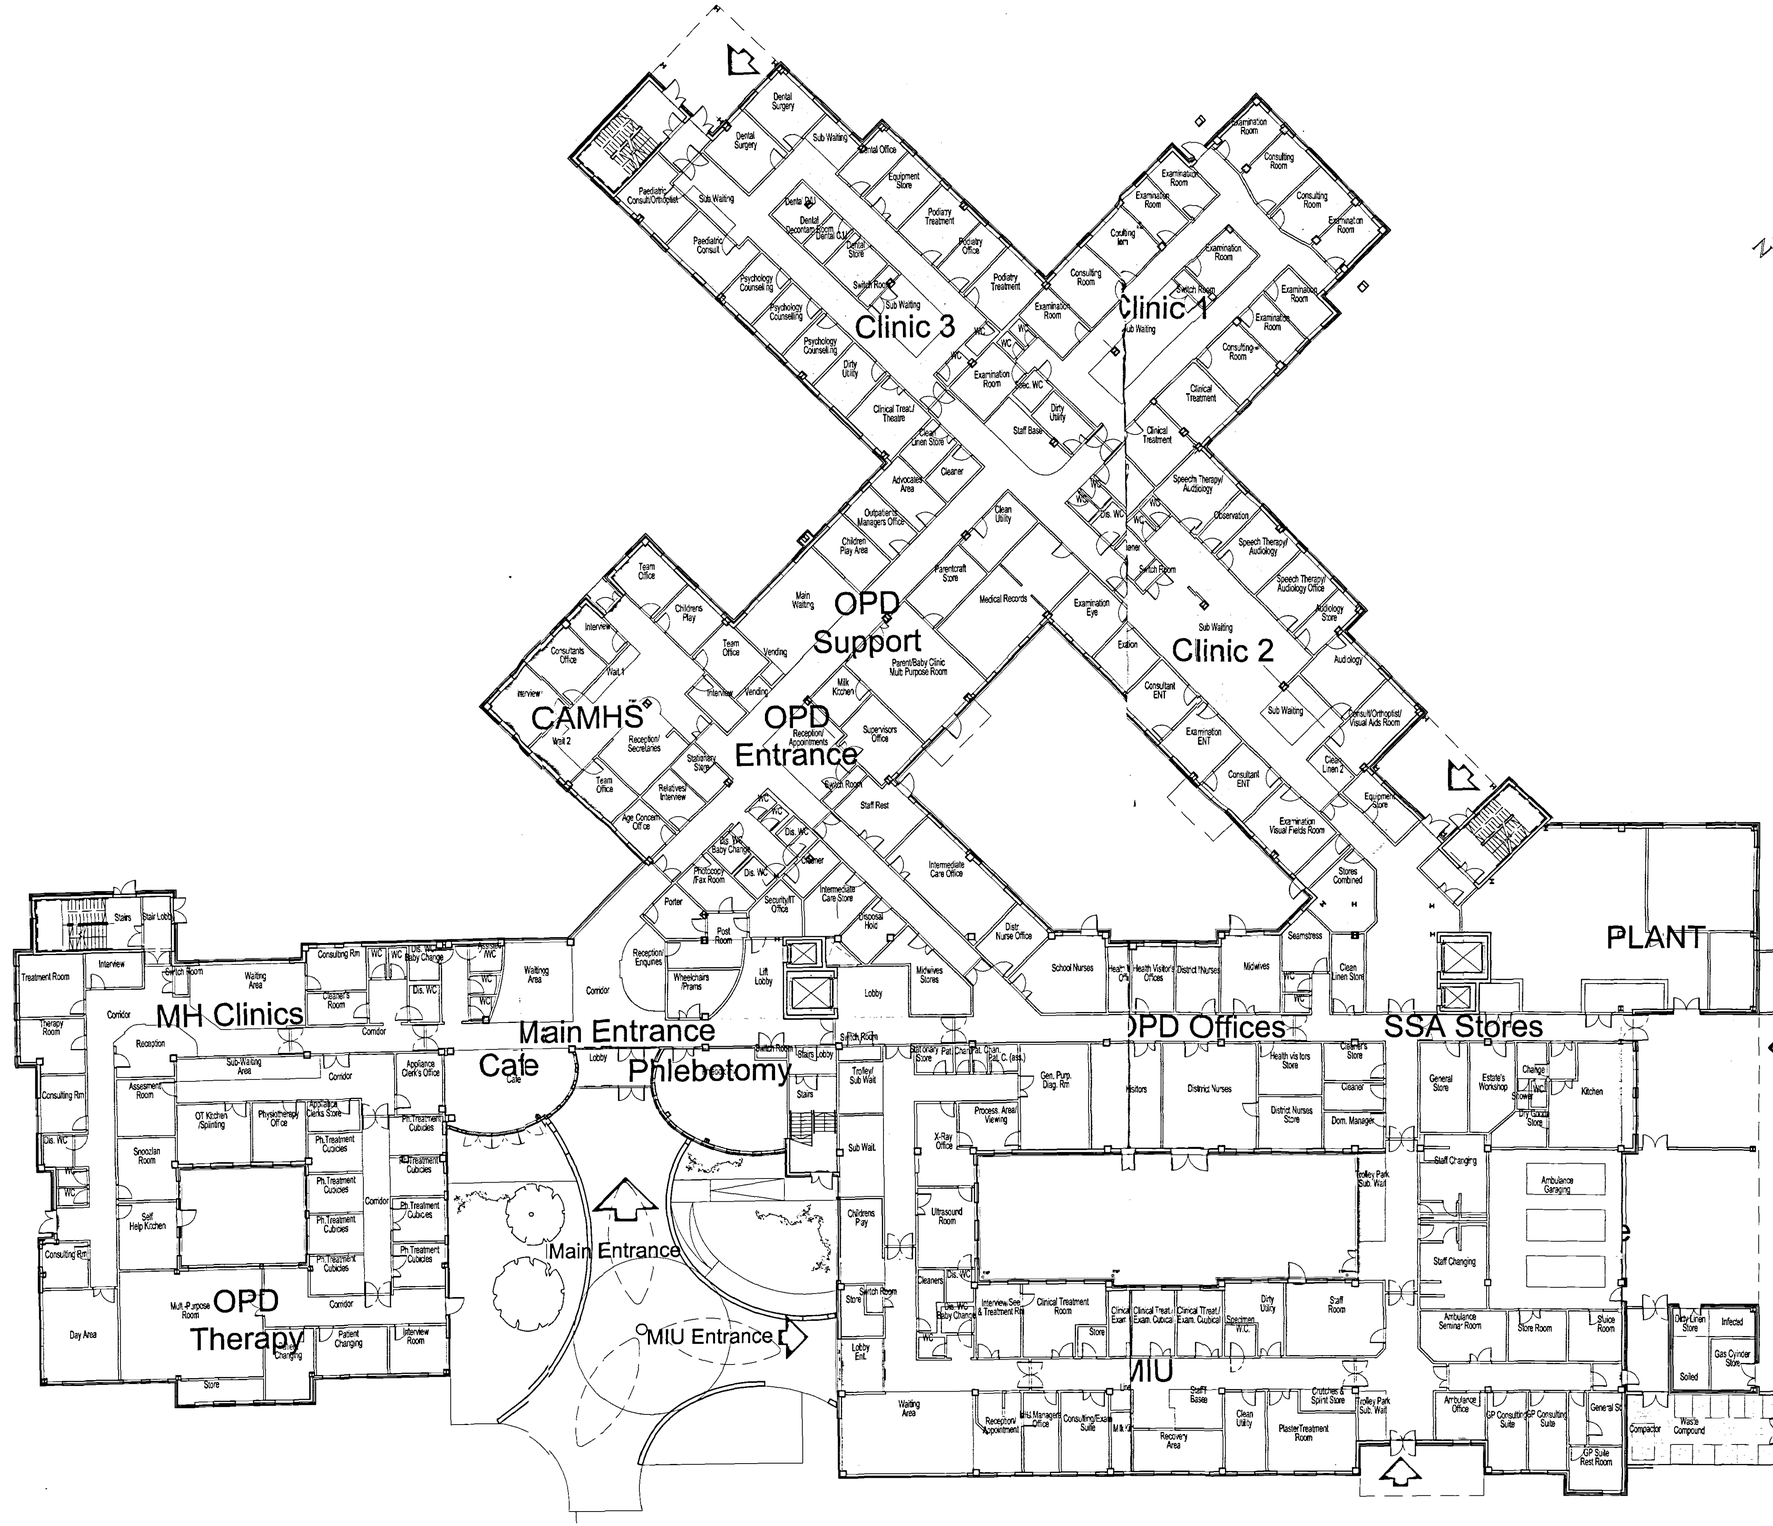


APPROXIMATE NORTH

LEGEND	Area as Drawn (sq metres)
Outpatient Therapies	431.70
Outpatient Offices	303.22
Outpatient accommodation	1757.65
Vertical Communication	256.85
Communication	98.59
Support Service Accommodation	380.92
Phlebotomy	55.53
Ambulance & Stores	204.91
Minor Injuries Unit	651.93
Imaging	180.83
CAHMS	177.63
MH Clinical Areas	284.43
Cafe	44.37
Entrance Lobby	14.30
Total Area	4842.86
Plant Area	235.16
GIA	5127.44

SOUTH HOLLAND PROPOSAL

PLANNING APPLICATION

Arden Partnership

WATKINS GRAY INTERNATIONAL LLP
ARCHITECTS PLANNERS INTERIOR DESIGNERS
Colechurch House 1 London Bridge Walk LONDON SE1 2SX
telephone 020 7940 8400 fax 020 7940 8444
Email mail@wgi.co.uk

project SOUTH HOLLAND COMMUNITY HOSPITAL
drawing GROUND FLOOR PLAN
date 2006-08-31
scale 1:200@A1
no. 104030/03/P100_rev.1