

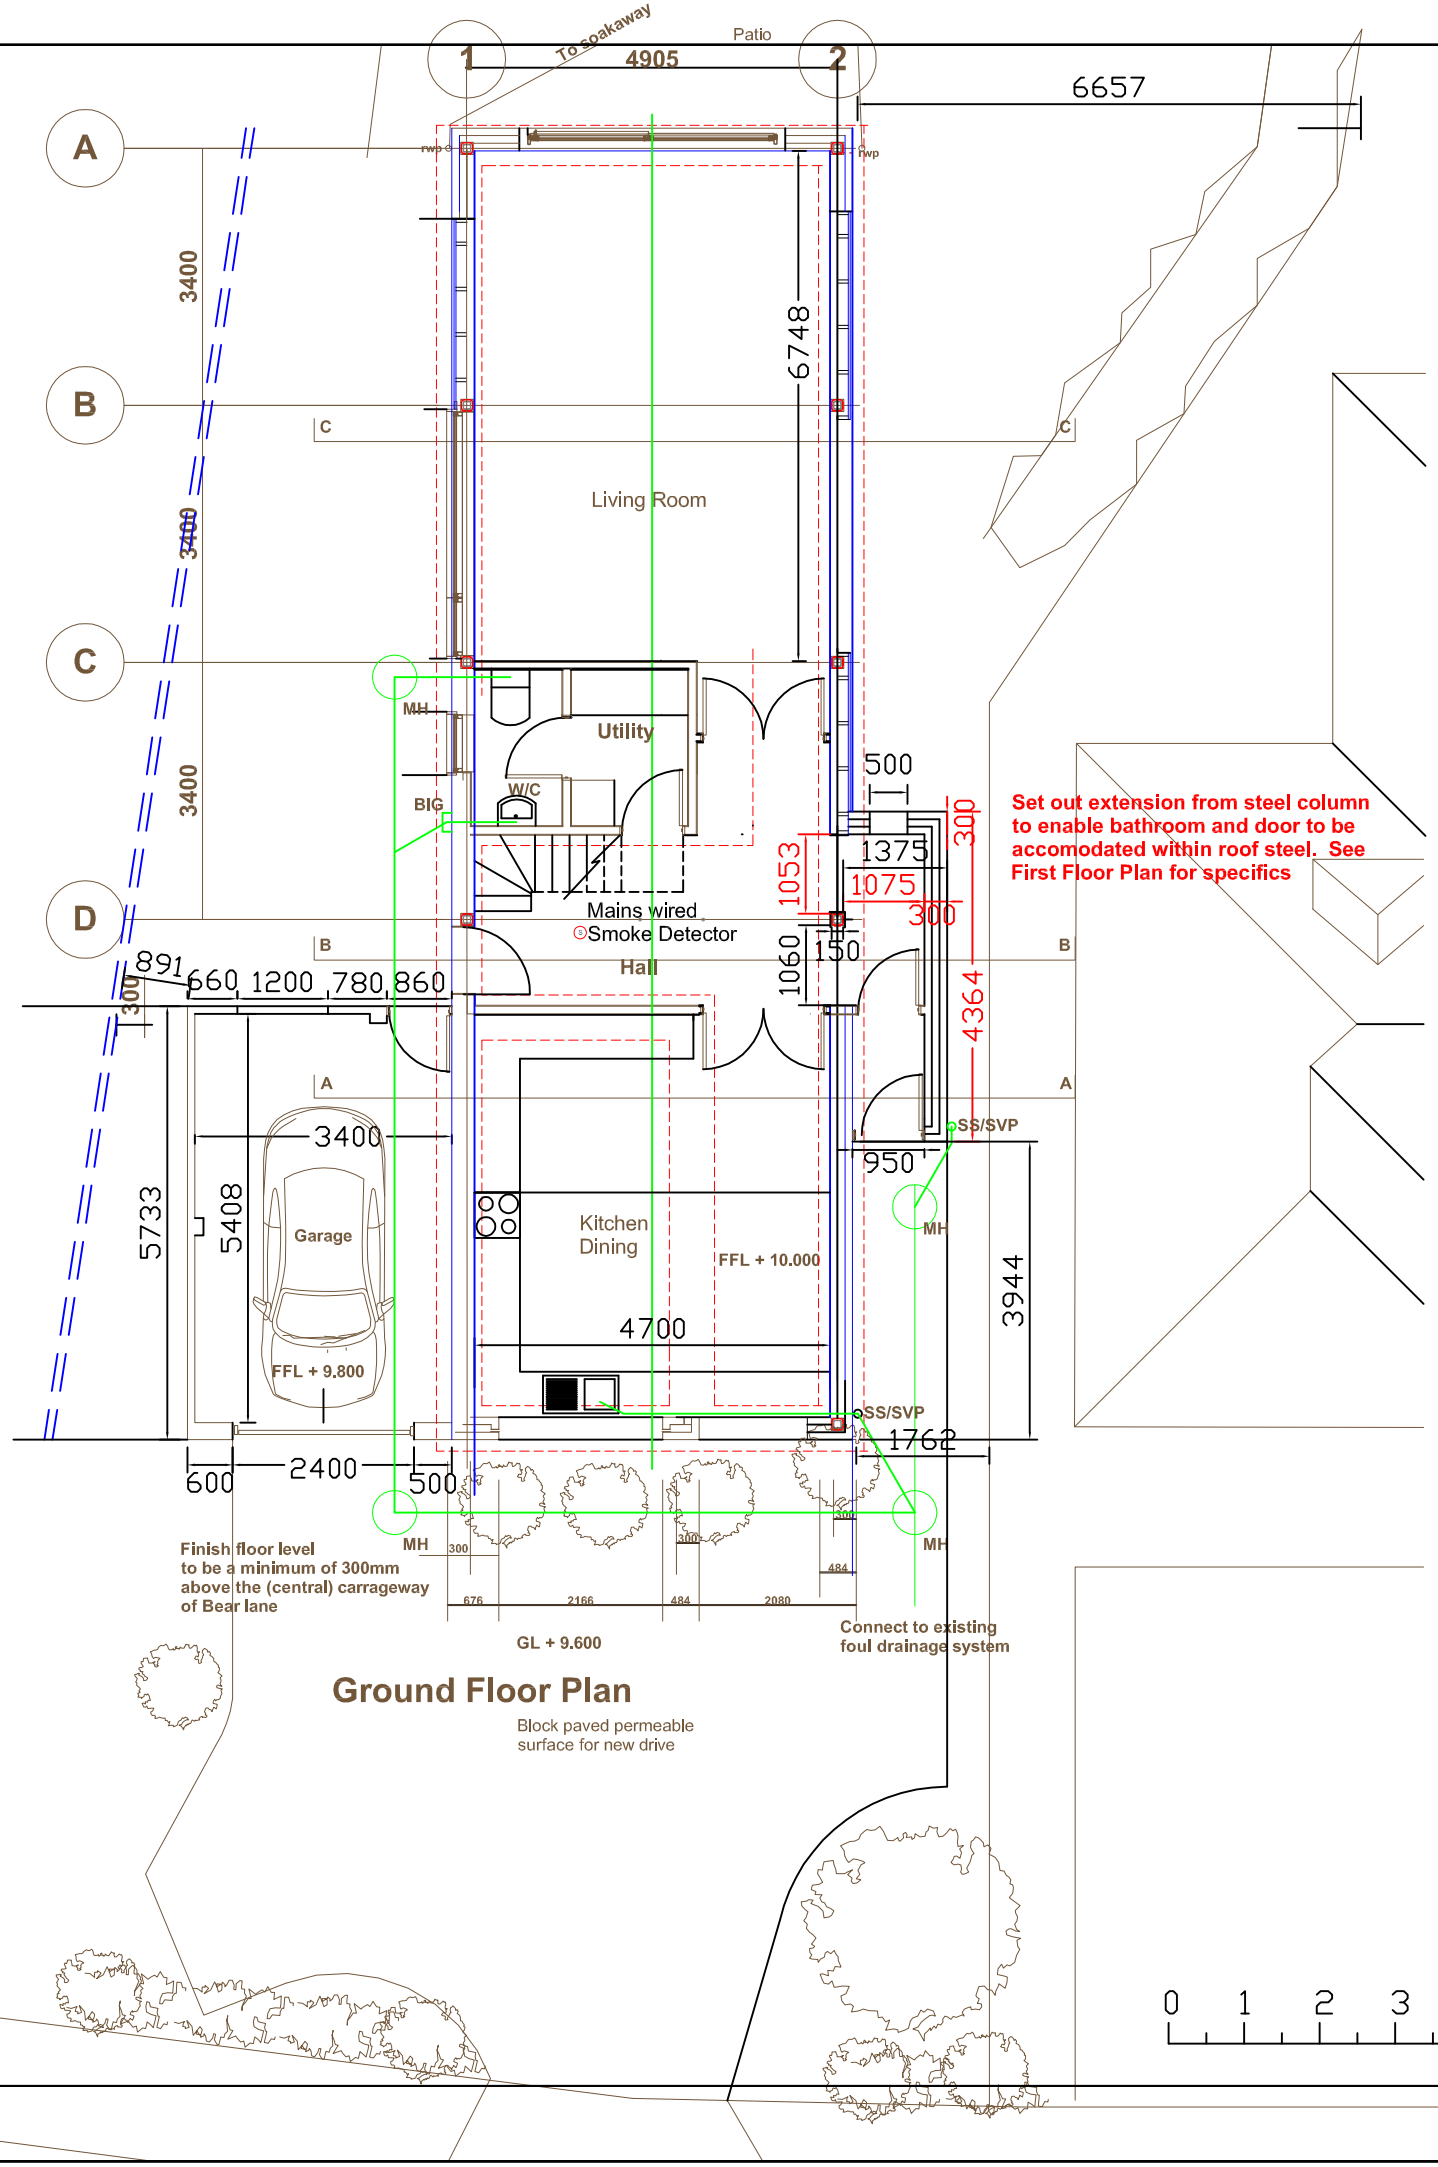


Ground Floor Plan

Block paved permeable
surface for new drive

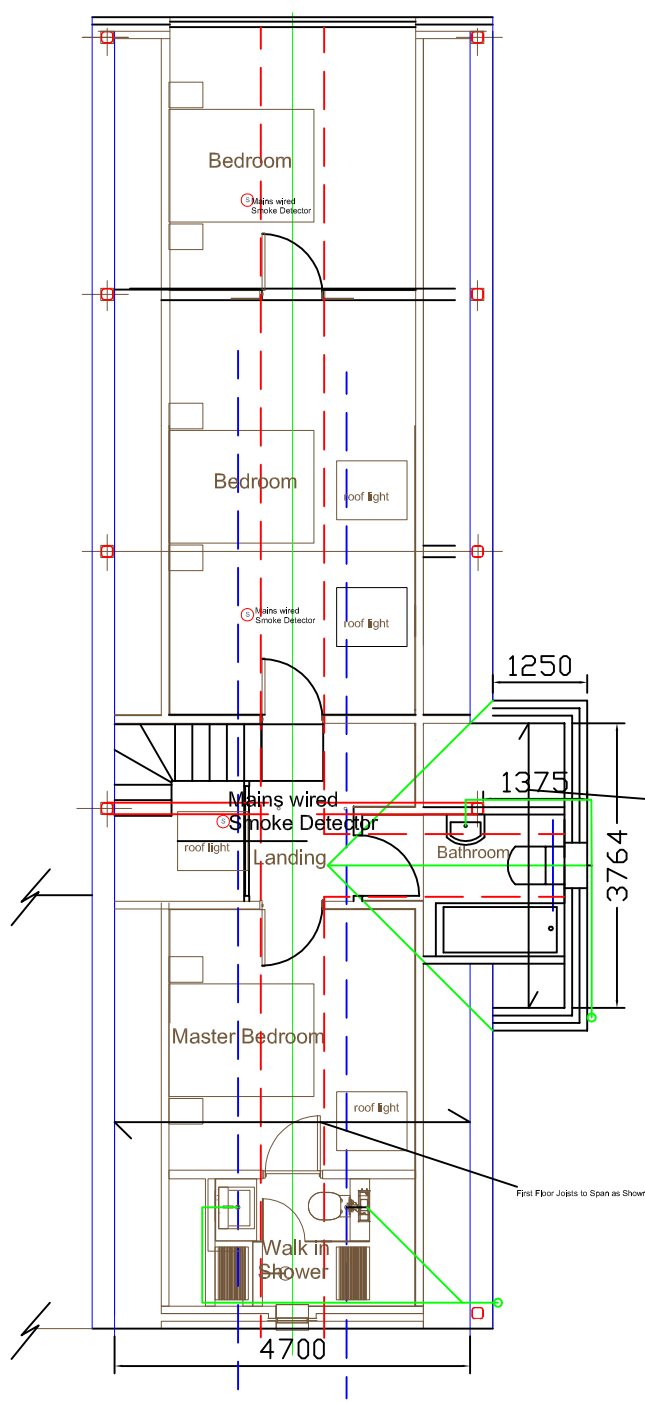

First Floor Plan

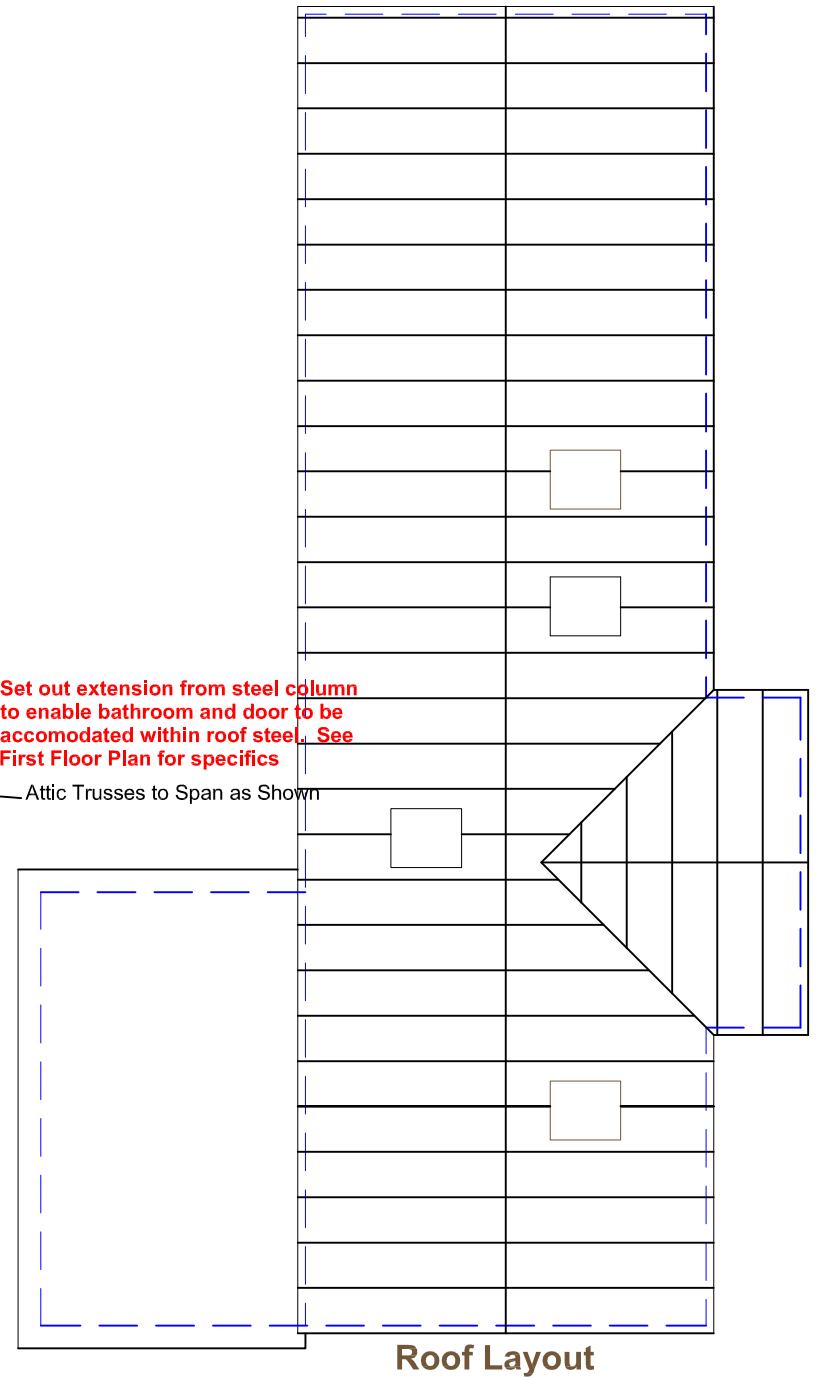

Roof Layout

CHECK ALL MEASUREMENTS ON SITE
CHECK EXISTING FOUNDATIONS AS REQUIRED TO ASCERTAIN SUITIBILITY TO CARRY ADDITIONAL LOADING, OBTAIN LA BUILDING CONTROL APPROVAL PRIOR COMMENCING CONSTRUCTION
PLAN TO BE READ IN CONJUNCTION WITH SEPARATE SPECIFICATION
PROVIDE LINTEL SCHEDULE (INCLUDING CALCULATIONS IF REQUIRED) AND SUBMIT TO AND OBTAIN APPROVAL PRIOR INSERTING SAME
FOR SIZE AND LOCATION OF ENERGENCY EGRESS WINDOWS SEE SEPARATE SPECIFICATION
PROVIDE MIN 30 MINUTE FIRE RESISTANCE TO STRUCTURAL ELEMENTS

0 1 2 3 4 5
METRES

Design & Management.co.uk
7 West Fen
Frithville
Boston
Lincs
PE22 7EX Tel 01205 750775

JOB TITLE
Existing Layout
Land Between
7 and 9 Bear Lane
Pinchbeck Linc's

SCALE 1:100 on A3

DATE July 2016

DESIGNED & DRAWN BY Design and Management .co .uk which is a trading name of Planning and Property Consultancy Ltd TEL 01205 750775
Reg in England No 9554483 .
ALL DRAWINGS ARE SUPPLIED SUBJECT TO D and M .co .uk STANDARD CONDITIONS. WHICH, ARE AVAILABLE ON REQUEST.
© COPYRIGHT KEITH BAKER 07/16