

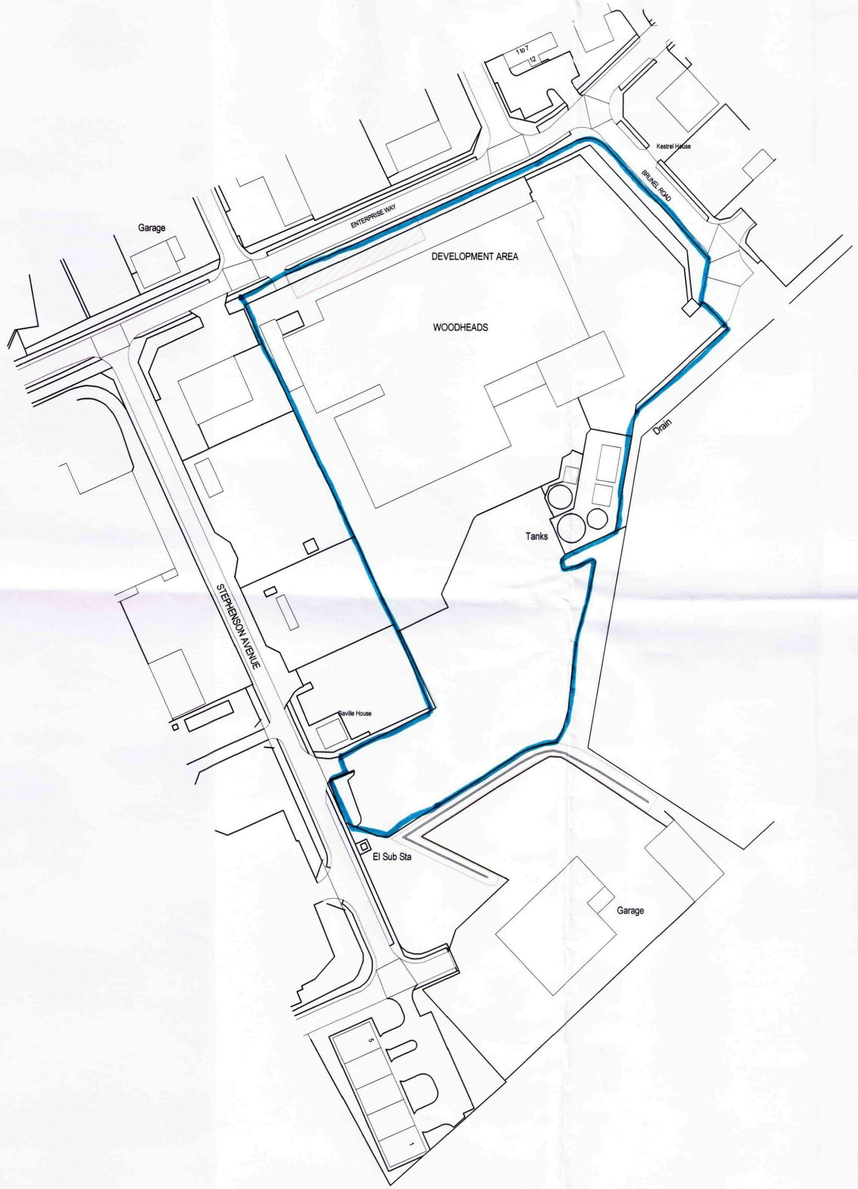


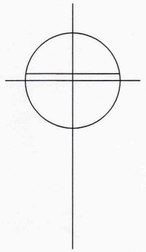

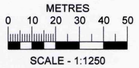

Revision:	Date:	Drawn:	Checked:

PROJECT STATUS

Project:

WOODHEAD BROS.
PINCHBECK, SPALDING
LINCOLNSHIRE PE11 3YY

Client: WOODHEAD BROS

SITE PLAN

Job No:	Drawing No:	Revision:
3527-105	EX02	

Date: 09.02.15 Scale: 1:1250@A2 Drawn: MA Checked: PDW

CAD Ref: P:/3527-105/CAD/SPALDING

Note: Do not scale from this drawing. All dimensions to be checked on-site.

Watson Batty Architects Limited
Shires House, Shires Road
Guiseley, Leeds LS20 8EU

T: 01943 876 665
F: 01943 882 300
E: enquiries@watsonbatty.com
W: www.watsonbatty.com

WATSON BATTY architects

Copyright © Watson Batty Architects Limited

redefining space + delivering the vision