
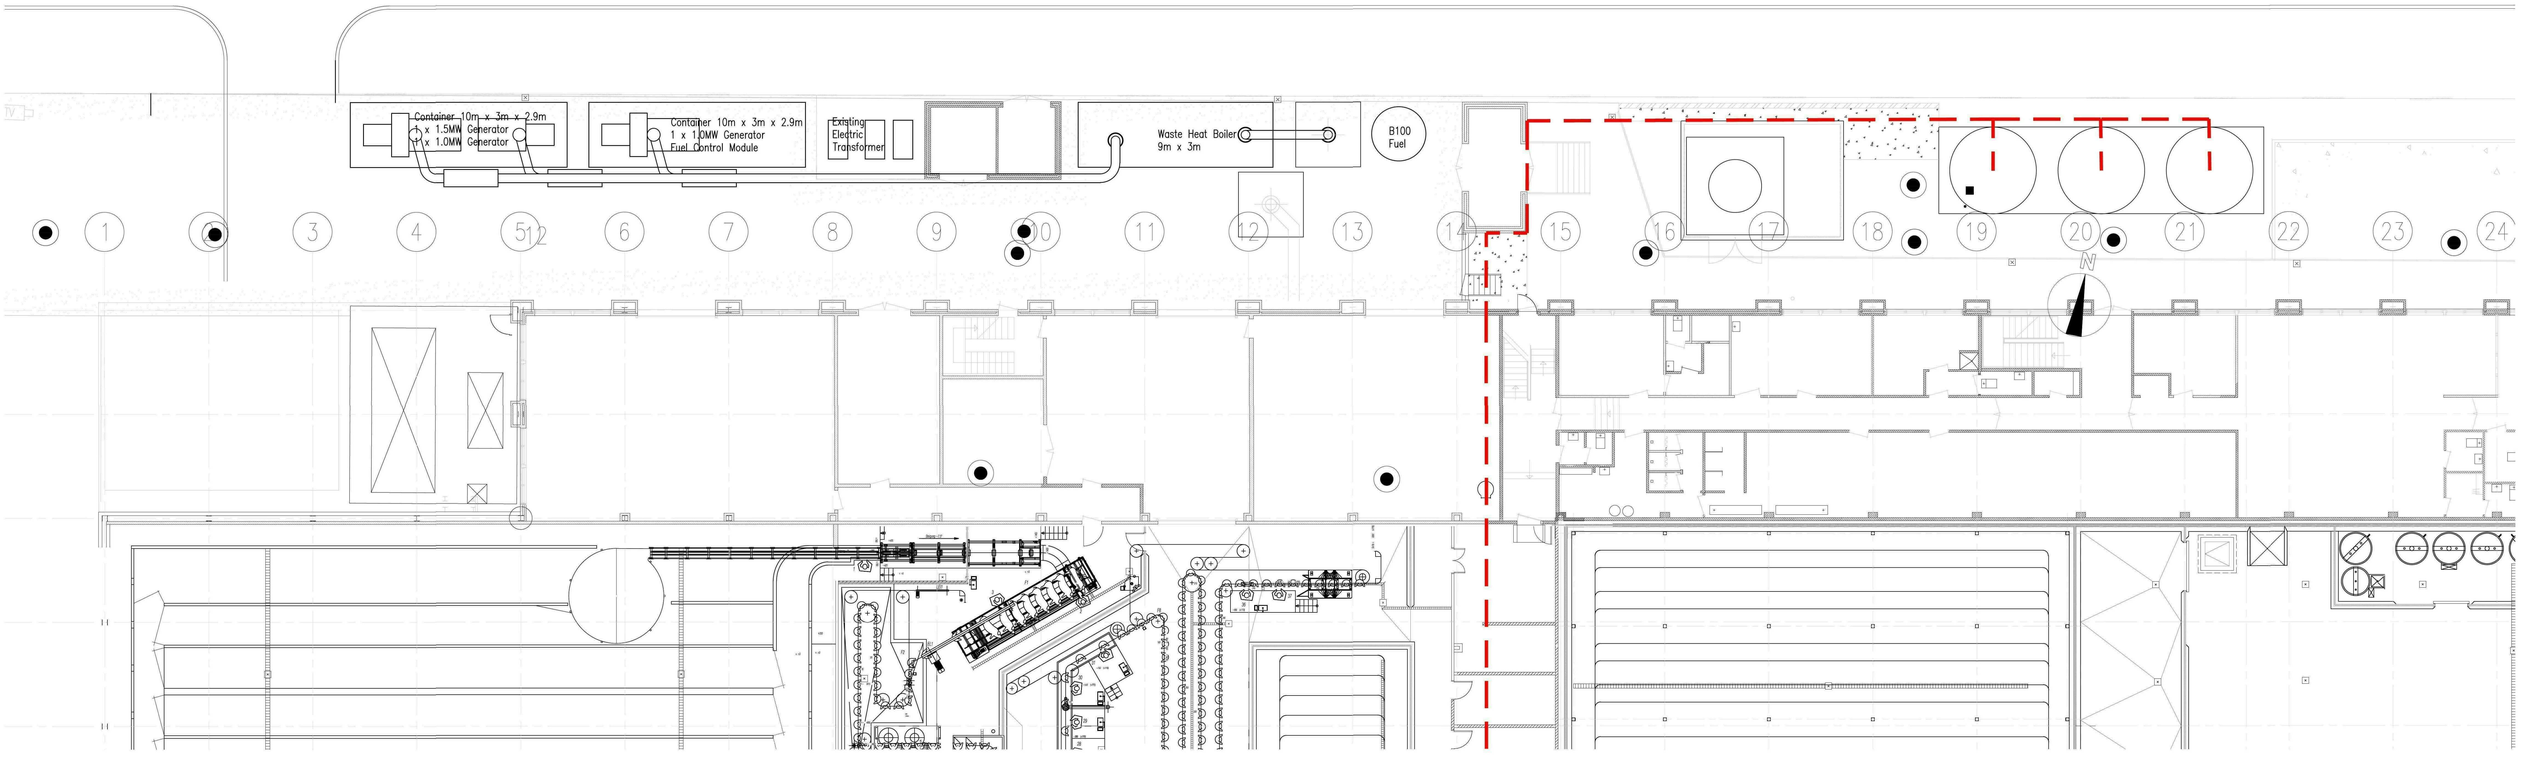



PART SITE PLAN - CONTAINER LAYOUT

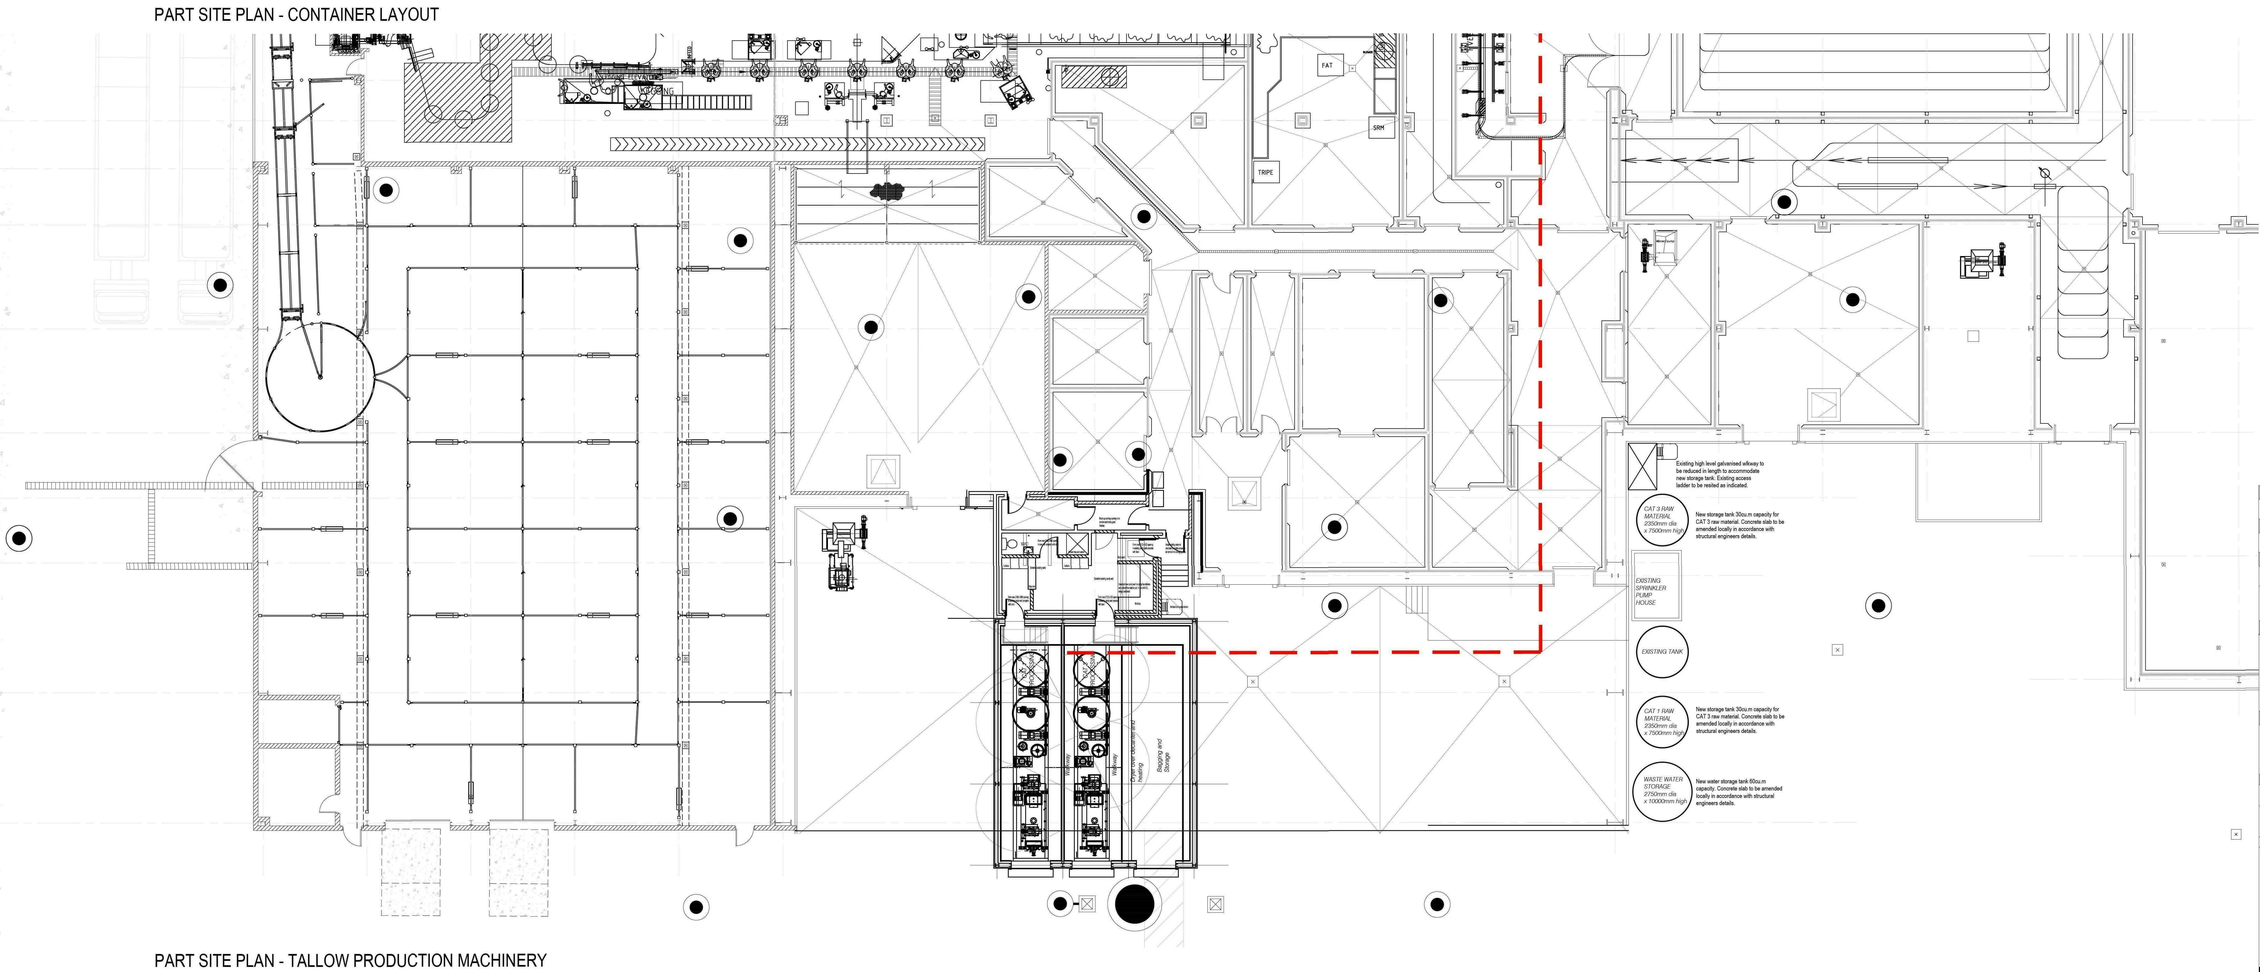


PART SITE PLAN - TALLOW PRODUCTION MACHINERY

| | | | | | |
|---|---|---|---|---|---|
| Revision: C | Date: 26.03.15 | Drawn: PDW | Checked: PDW |
| Waste Heat Boiler enclosure revised in size and resited. Chimney resited. | | | |
| Revision: B | Date: 12.03.15 | Drawn: PDW | Checked: PDW |
| Steel structure to Agritec machinery added. Roller shutter doors added. | | | |
| Revision: A | Date: 04.03.15 | Drawn: PDW | Checked: PDW |
| Drawing updated to show current proposals | | | |

# PRELIMINARY ISSUE

Project:

WOODHEAD BROS.
PINCHBECK, SPALDING
LINCOLNSHIRE PE11 3YY

Client: WOODHEAD BROS

SITE PLAN
PROPOSED LAYOUTS

| Job No: | Drawing No: | Revision: |
|---|---|---|
| 3527-105 | EX01 | C |

Date: 09.02.15 Scale: 1:100@A0 Drawn: MA Checked: PDW

CAD Ref: P:/3527-105/CAD/SPALDING

Note: Do not scale from this drawing. All dimensions to be checked on-site.

Watson Batty Architects Limited
Shires House, Shires Road
Guiseley, Leeds LS20 8EU

T: 01943 876 665
F: 01943 882 300
E: enquiries@watsonbatty.com
W: www.watsonbatty.com

WATSON BATTY architects

Copyright © Watson Batty Architects Limited

redefining space = delivering the vision