
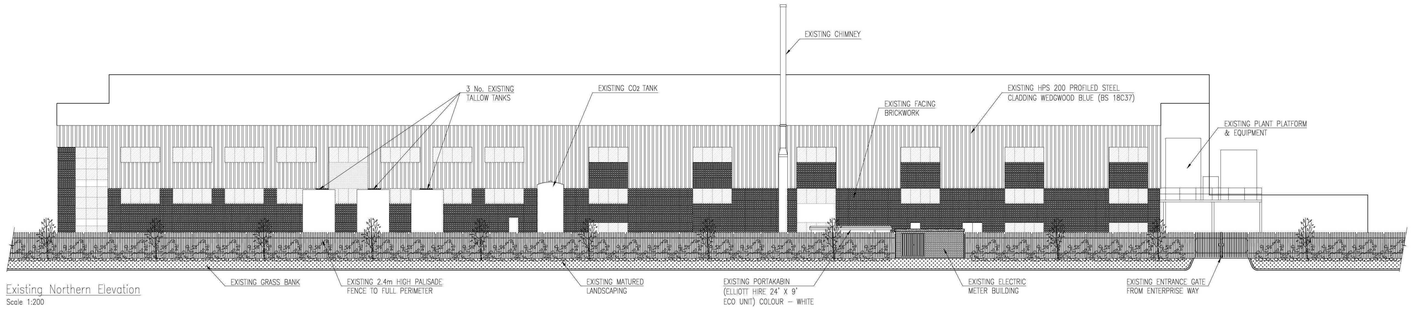


Existing Northern Elevation
Scale 1:200


EXISTING ELEVATION TO ENTERPRISE WAY 1:200

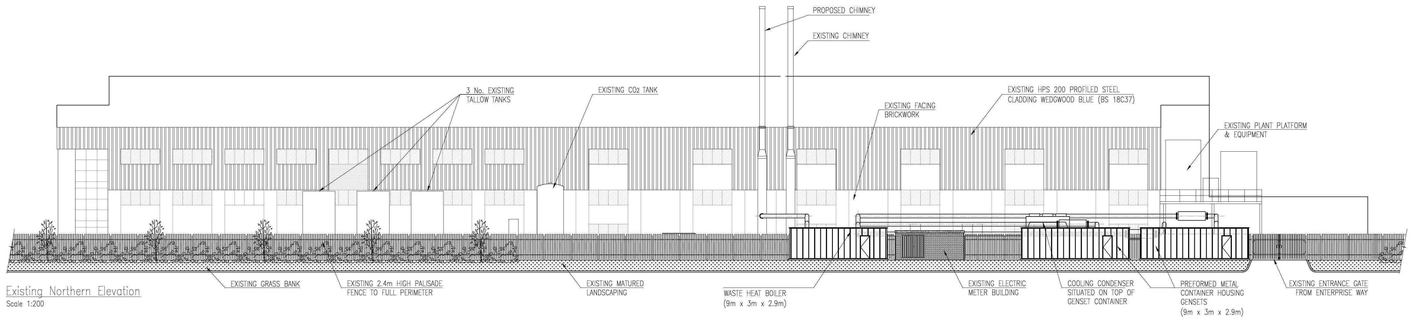

Existing Northern Elevation
Scale 1:200

PROPOSED ELEVATION TO ENTERPRISE WAY 1:200

METRES
0 1 2 3 4 5 6 7 8 9 10
SCALE - 1:200

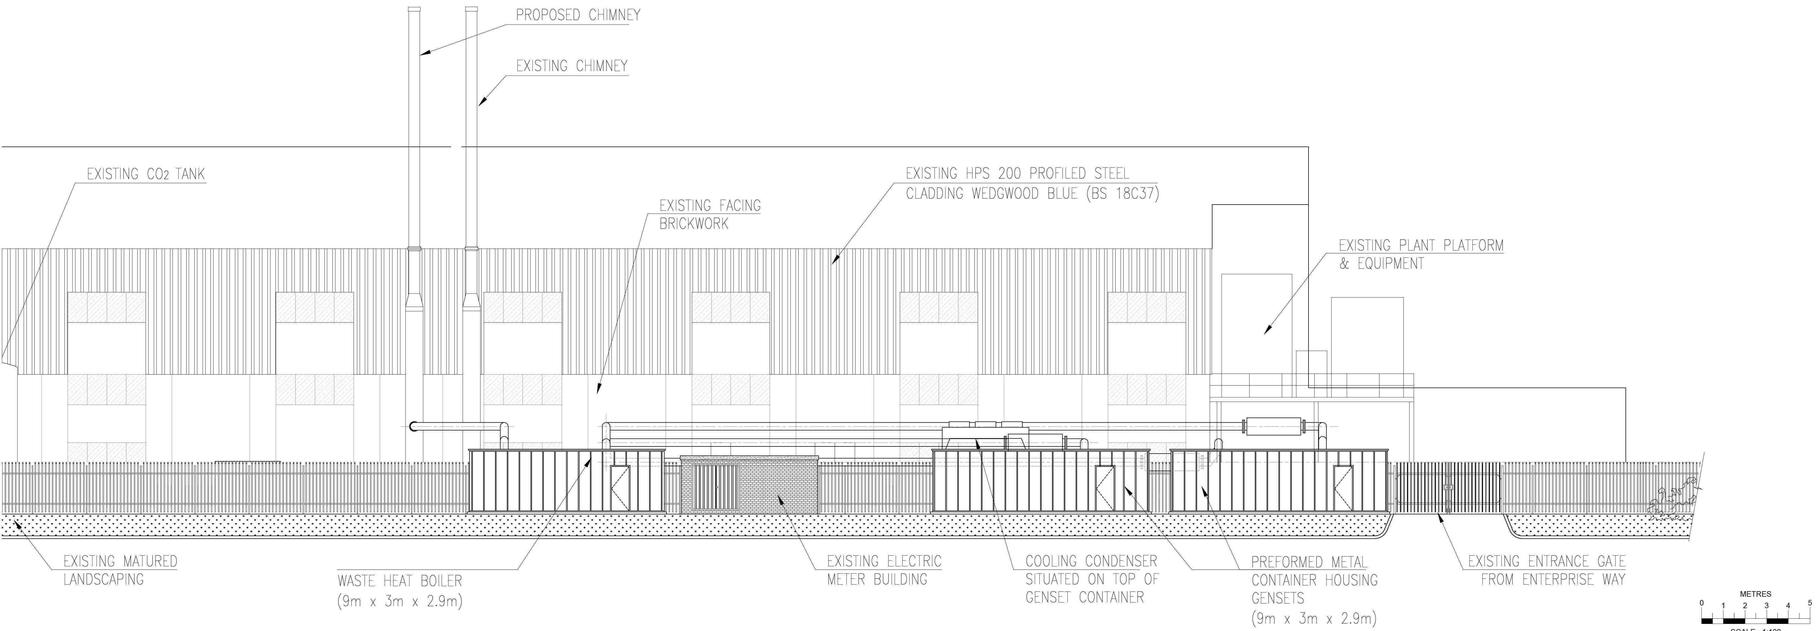

PROPOSED PART ELEVATION TO ENTERPRISE WAY 1:200

PROPOSED INSTALLATION (Boundary Fence and Landscaping omitted for clarity)

METRES
0 1 2 3 4 5
SCALE - 1:100

Revision:	Date:	Drawn:	Checked:

PLANNING ISSUE

Project:
WOODHEAD BROS.
PINCHBECK, SPALDING
LINCOLNSHIRE PE11 3YY

Client: WOODHEAD BROS

SITE PLAN
ELEVATIONS

Job No:	Drawing No:	Revision:
3527-105	GA02	

Date: 09.02.15 Scale: As Shown Drawn: MA Checked: PDW
CAD Ref: P:/3527-105/CAD/SPALDING

Note: Do not scale from this drawing. All dimensions to be checked on-site.

Watson Batty Architects Limited
Shires House, Shires Road
Guiseley, Leeds LS20 8EU

T: 01943 876 665
F: 01943 882 300
E: enquiries@watsonbatty.com
W: www.watsonbatty.com

WATSON BATTY architects

redefining space • delivering the vision

Copyright © Watson Batty Architects Limited