




Site Plan

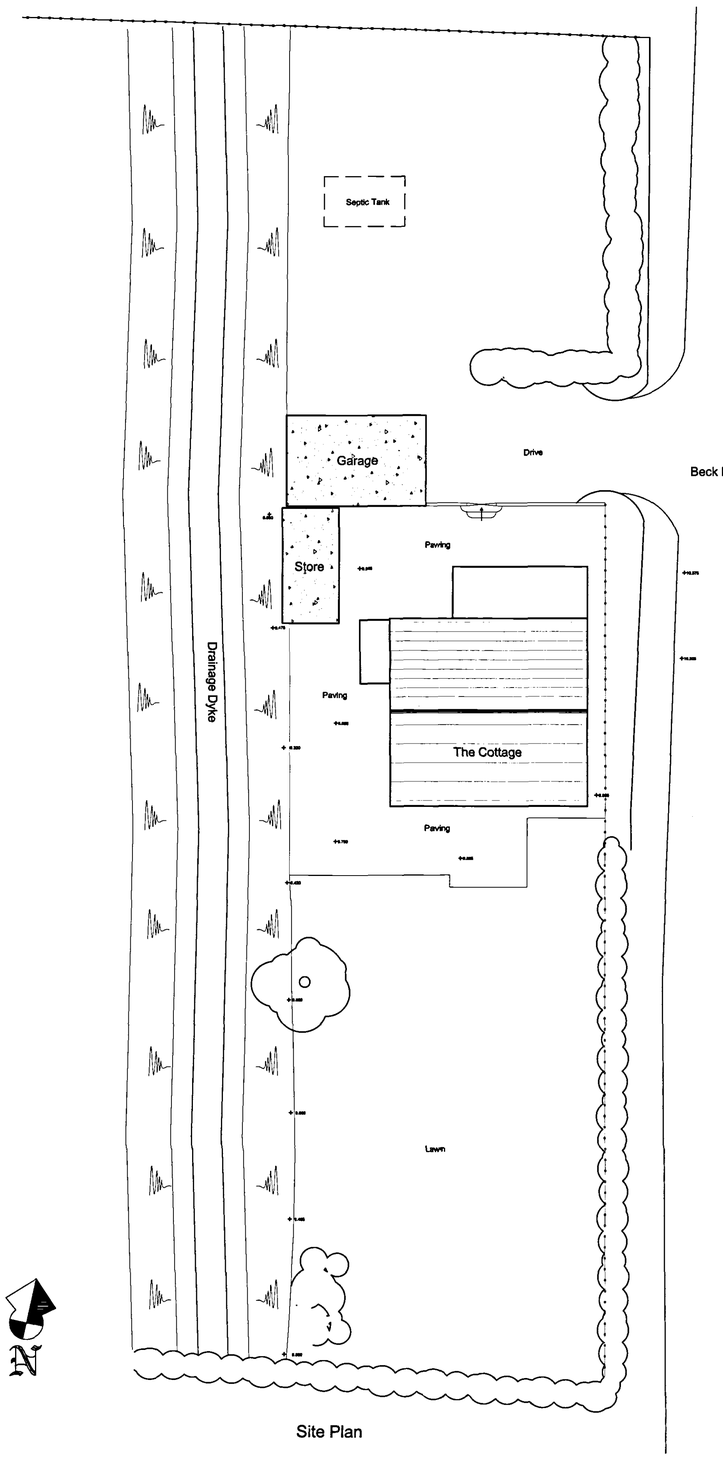


North Elevation

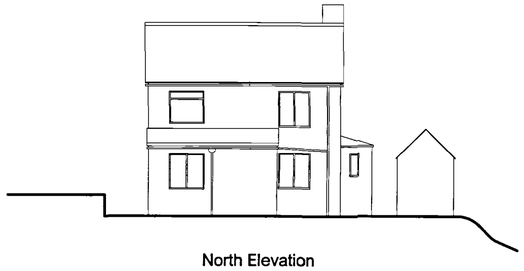


South Elevation

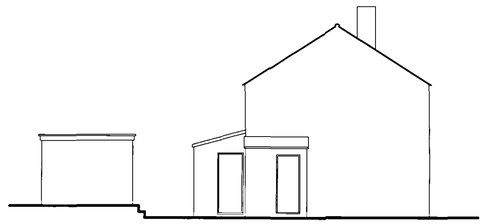


West Elevation

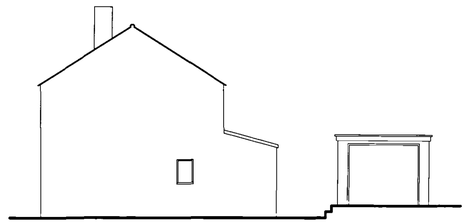


East Elevation

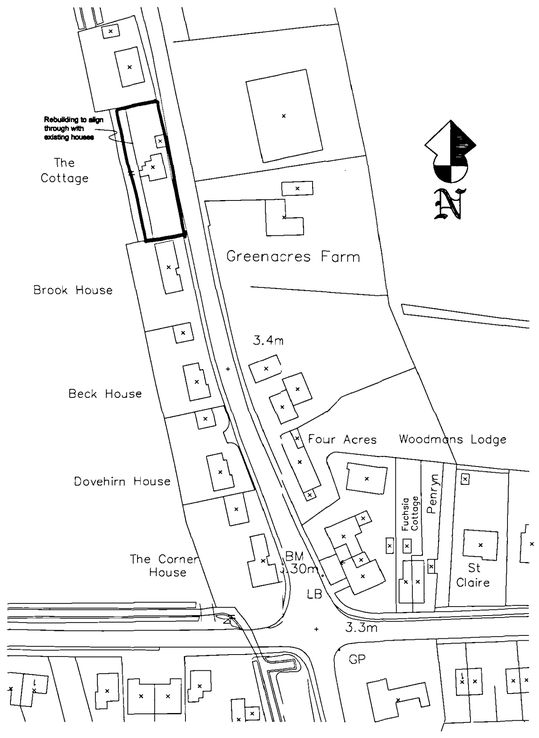

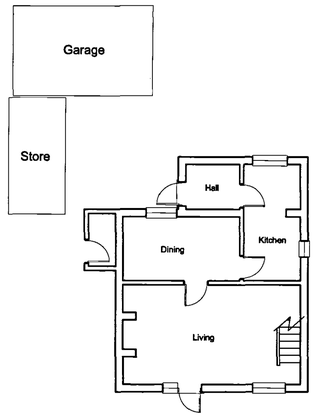

Ground Floor Plan

2 x 6.3m x 6 = 75.6
1 x 2 = 2
4.2 x 1.7 = 7.14
84.74
ss 85sq.m.
Bal's: 4.6 x 3 = 13.8 sq.m.

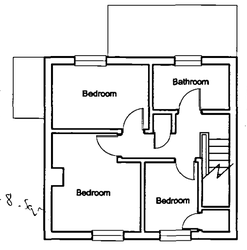

First Floor Plan

DETERMINED PLAN

NOTES

1. THIS DRAWING MUST NOT BE SCALED FROM.
2. THE CONTRACTOR SHOULD TAKE & VERIFY ALL DIMENSIONS ON SITE BEFORE PROCEEDING WITH THE WORK.
3. THIS DRAWING IS THE COPYRIGHT OF ROBERT WEIGHTON PARTNERSHIP.

SHDC
Planning & Development
- 2 APR 2007
Ref: 0432/07

REVISIONS

The Cottage
Beck Bank
West Pinchbeck

Plans & Elevations Existing

ROBERT WEIGHTON
PARTNERSHIP
10 BROAD STREET STAMFORD
Lincolnshire PE9 1PG
Tel : 01780-481814 Fax: 01780-481770
e-mail : architects@robertweighton.co.uk

SCALE 1:100 @ A1 DATE Aug 06

DRAWING No. 1296~10 REVISION -