



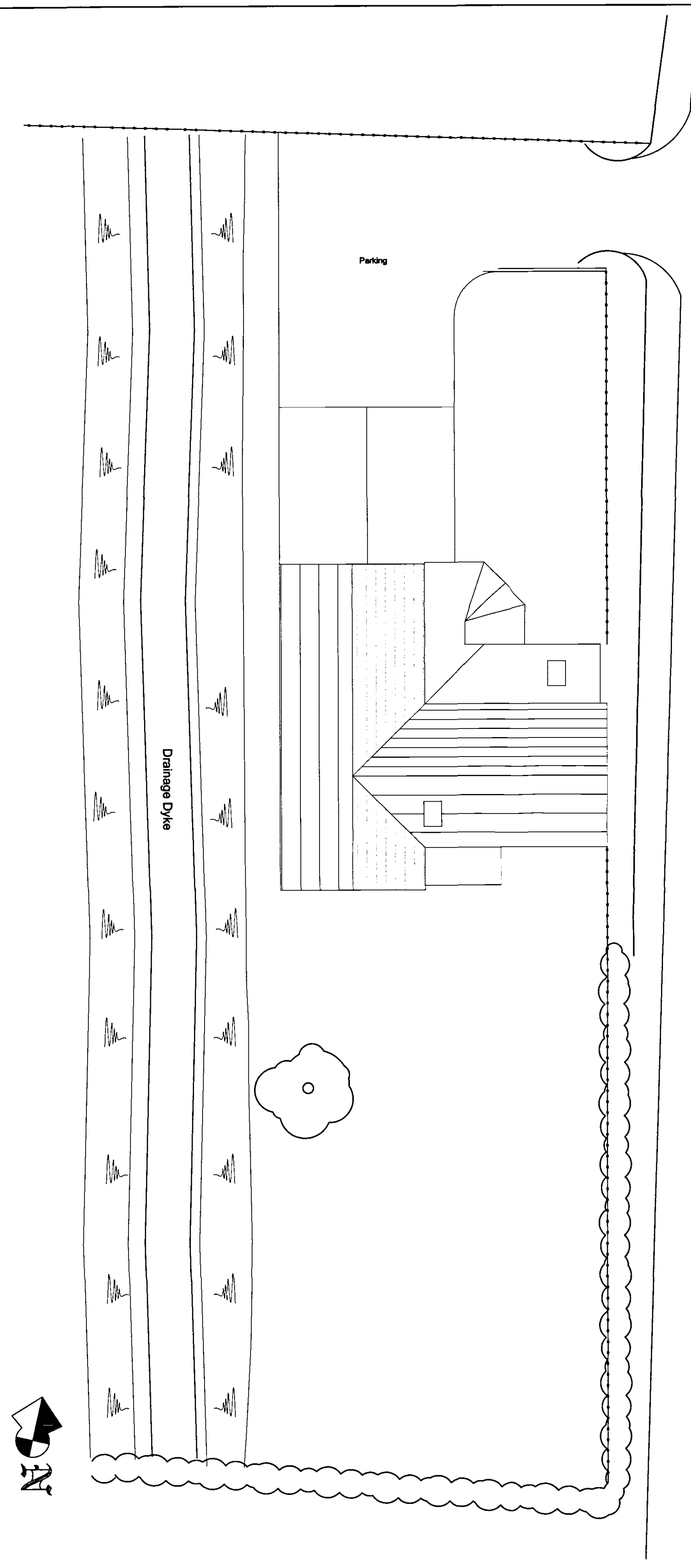


North Elevation

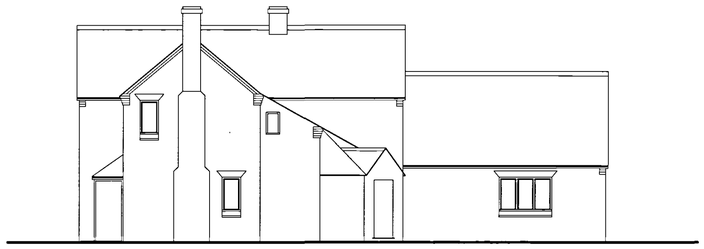


East Elevation




South Elevation

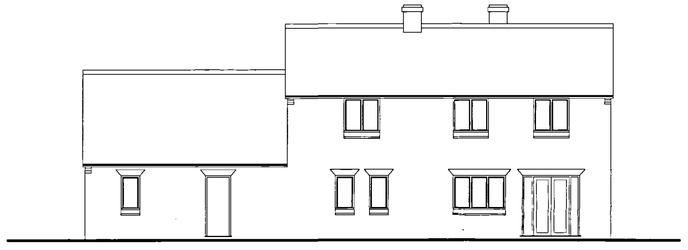

West Elevation

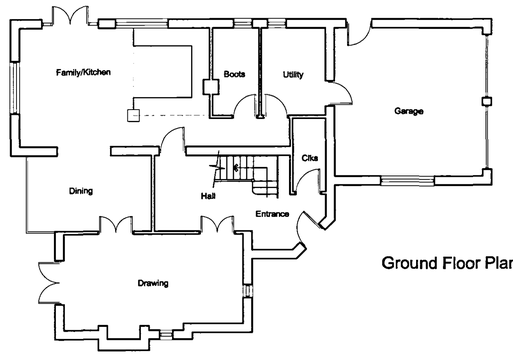

Ground Floor Plan

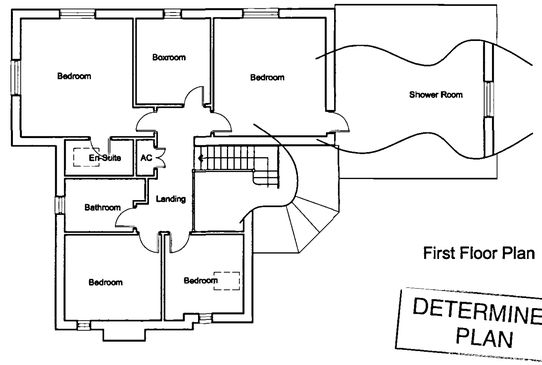

First Floor Plan

DETERMINED PLAN

2 × 10.5 × 4.5. = 94.5
2 × 6 × 6.4 = 76.8
0.9 × 2.5 = 2.25
2.7 × 2.4 = 6.48 → 180.03
garage 5.1 × 5.4 = 27.54

NOTES

1. THIS DRAWING MUST NOT BE SCALED FROM.
2. THE CONTRACTOR SHOULD TAKE & VERIFY ALL DIMENSIONS ON SITE BEFORE PROCEEDING WITH THE WORK.
3. THIS DRAWING IS THE COPYRIGHT OF ROBERT WEIGHTON PARTNERSHIP.

SHDC
Planning & Development
- 2 APR 2007
Ref: 0429/07

REVISIONS

The Cottage
Beck Bank
West Pinchbeck

Plans & Elevations
~~Existing~~
Proposed.

ROBERT WEIGHTON
PARTNERSHIP
10 BROAD STREET STAMFORD
Lincolnshire PE9 1PG
Tel: 01780-481814 Fax: 01780-481770
e-mail: architects@robertweighton.co.uk

SCALE 1:100 @ A1 DATE Aug 06

DRAWING No. 1296~11 REVISION A