


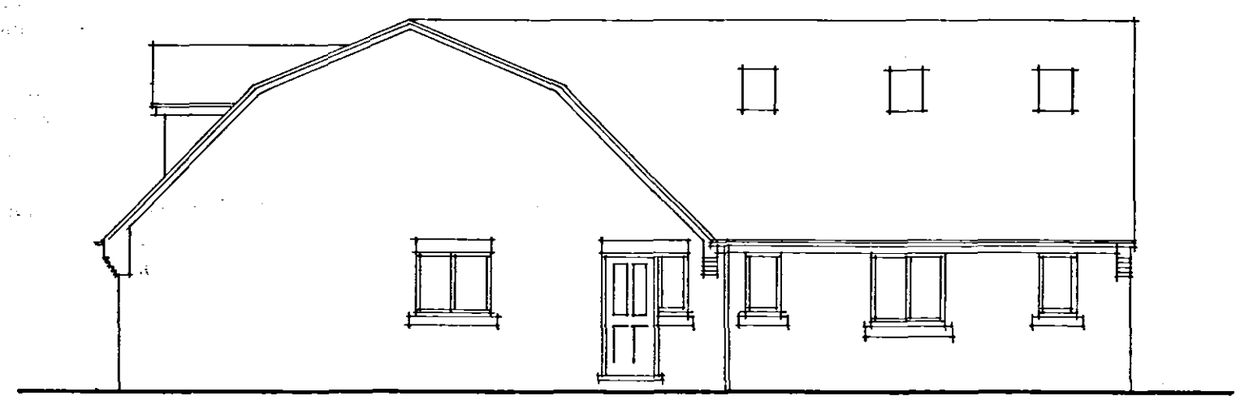


EAST ELEVATION

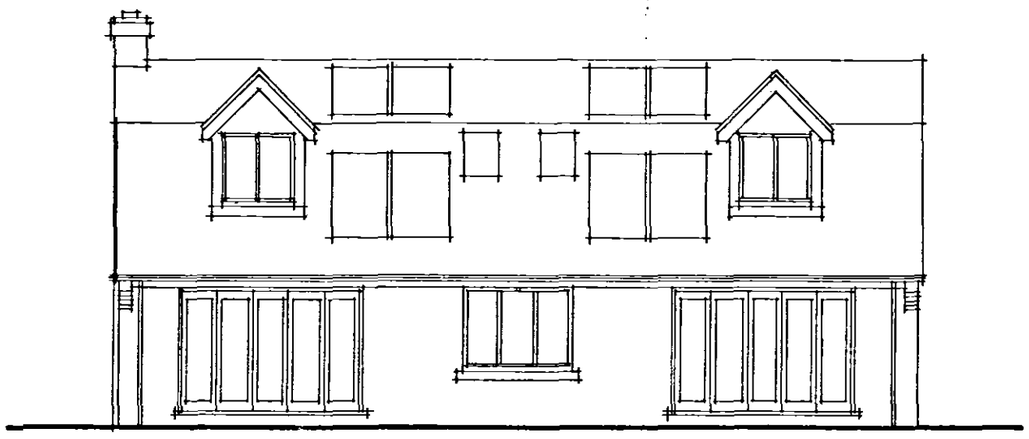

SOUTH ELEVATION

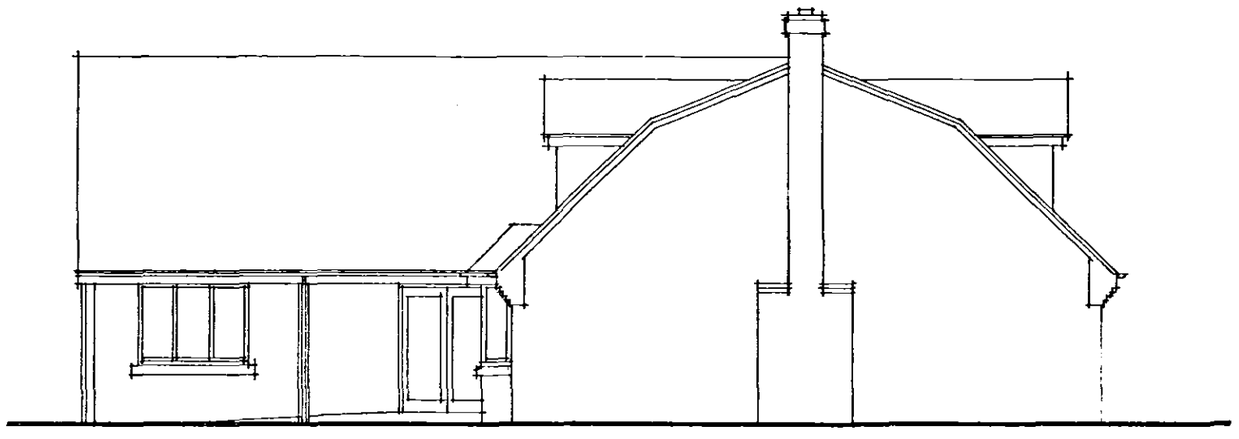

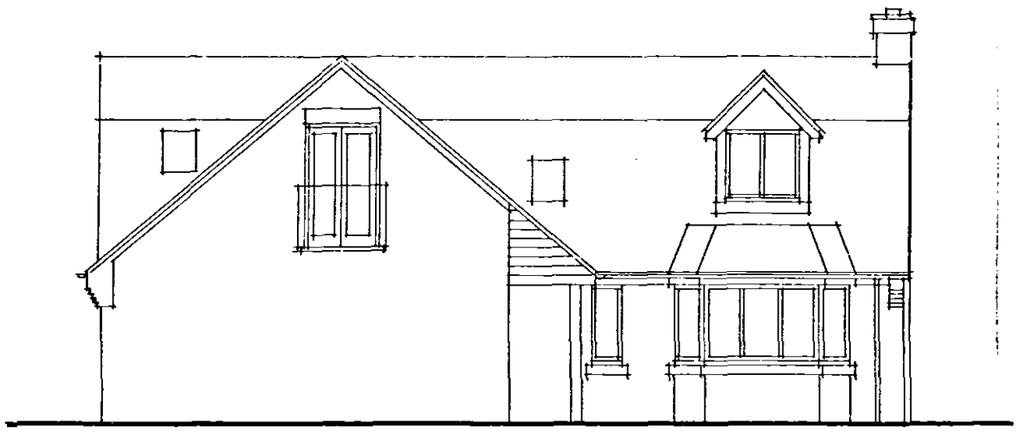

NORTH ELEVATION

4no. Photovoltaic cell panels (to generate electricity) approx. 1.000x2.000 each mounted on upper slope of south facing roof.

4no. Solar panels (to generate hot water supply) approx. 1.000x2.000 each mounted on lower slope of south facing roof.

All rainwater downpipes connected to rainwater Harvesting system incorporating filtration system. Location of underground water storage tank to be confirmed. Overflow to connect soakpit.

Finishes:

Roof – Marley Duo Modern interlocking concrete Tiles, colour smooth brown 52.

Walls – Hanson Conningsby blend facing bricks.

Window and door frames to be either UPVC or Timber framed with artificial stone cills.

SHDC
Planning & Development
- 2 APR 2007
Ref: 0433/07

Amendment
'A' March 07 Garages ~~s~~aid room over removed.

DETERMINED PLAN

Project

PROPOSED CHALET BUNGALOW

MARKET WAY, PINCHBECK, SPALDING.
ELEVATIONS AS PROPOSED

Client

KAY WOOLLEY AND RICHARD UTTLEY

ALAN HORNSBY
ARCHITECTURAL SERVICES LTD

"Little Acre"
Peak Hill, Cowbit,
Spalding, Lincs. PE12 6AW
Tel. Holbeach (01406) 380591

Scale 1:100 Drg. no. 06/47/03A

Date November 2006