

External Materials as per dwelling

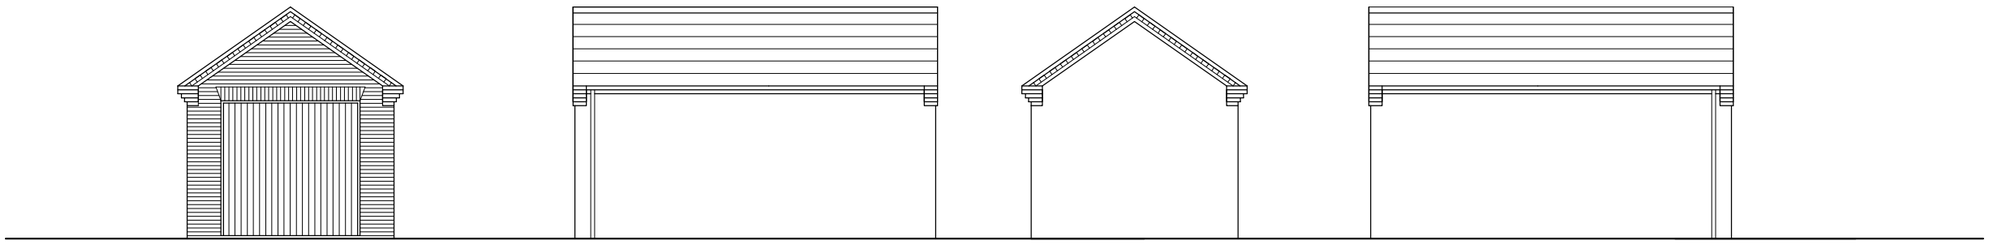


elevations 1:100 scale

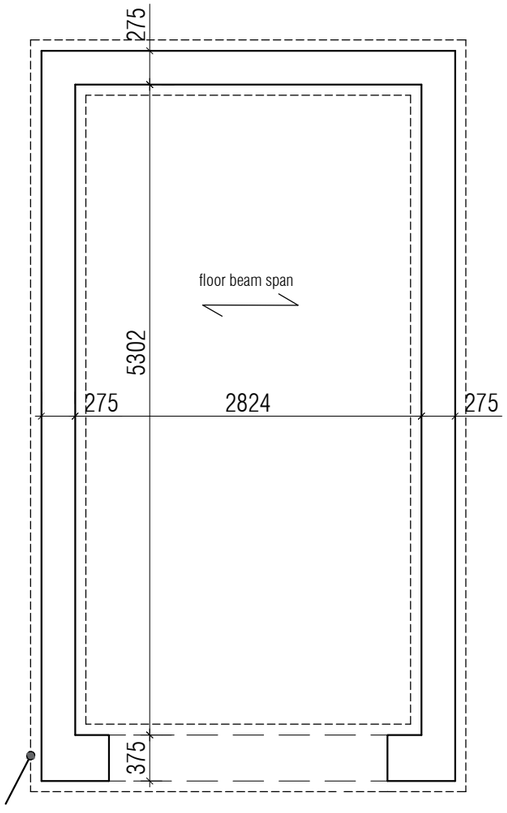


line of ring beam shown - subject to engineer design
Note - dimensions stated are to masonry faces.

foundation plan

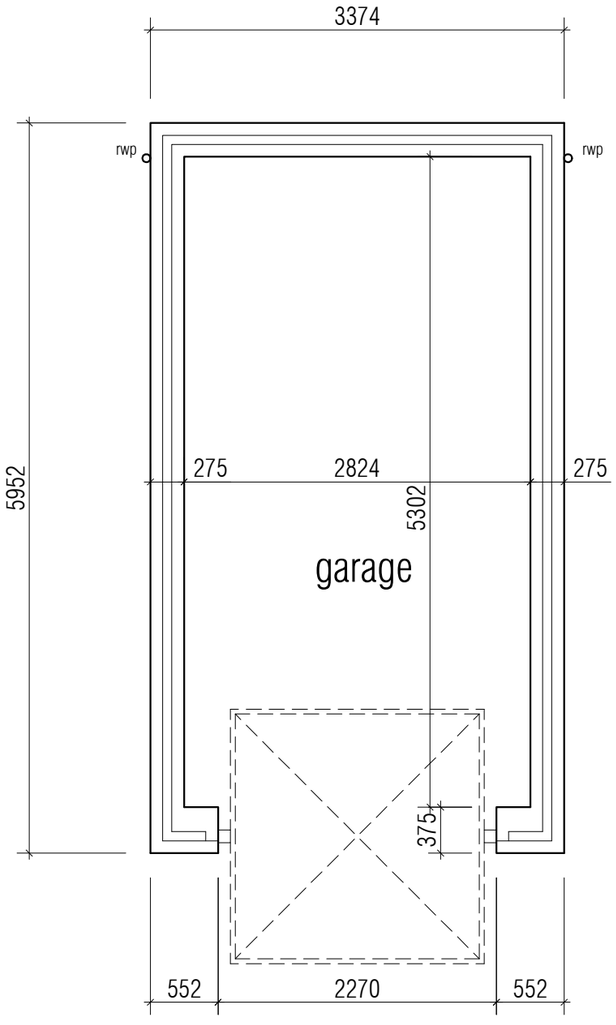


floor layout

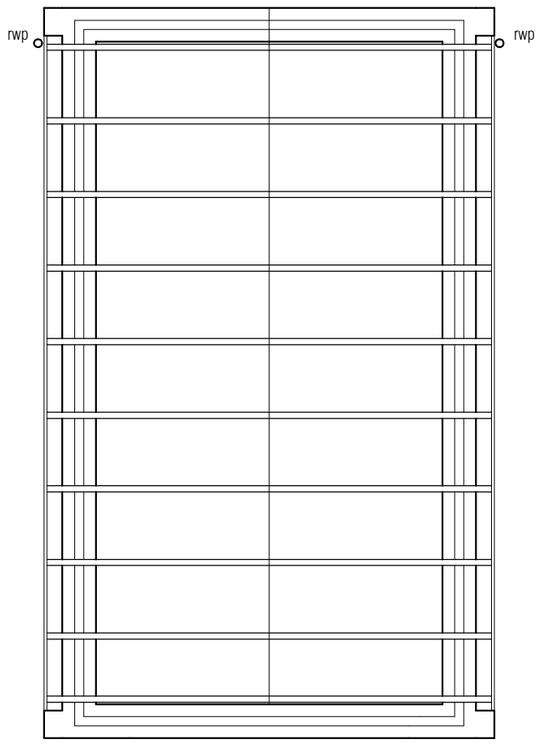

roof layout

TRUSSES SHOWN @ 600c/c - final layout, design
and manufacture by specialist manufacturer. Roof pitch 35 degrees.

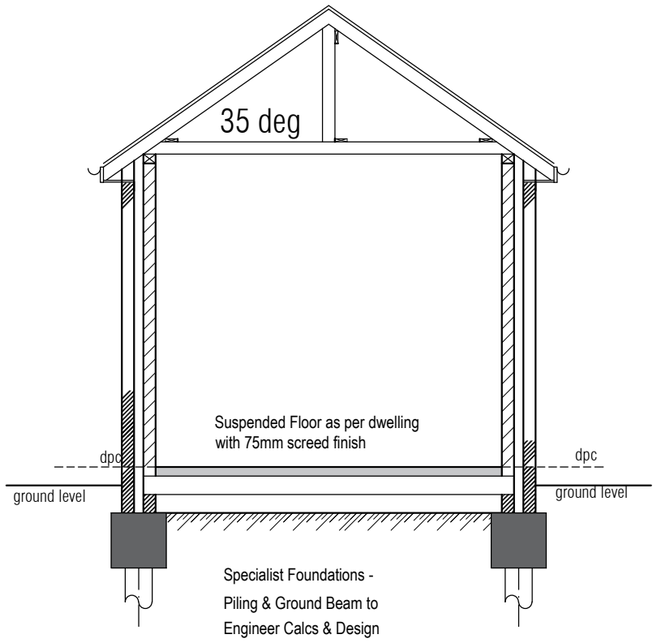

section thro'

mlp Moulton Land and Planning

moultonlandandplanning.co.uk 1 Chapel Court Wansford Peterborough PE8 6JF
tel 01780 782306 mob 07484 101655 e-mail alan@moultonland.co.uk

Project
Proposed Residential Development
Rear of No.40 Knight Street Pinchbeck
for S.R. & A.V. Willson (amended scheme)

Drawing
Detached Garage

date may 2020
scale(s) 1:50 & 1:100 @A3
DRG. No. WILL /revpl / 04