

Plan 3

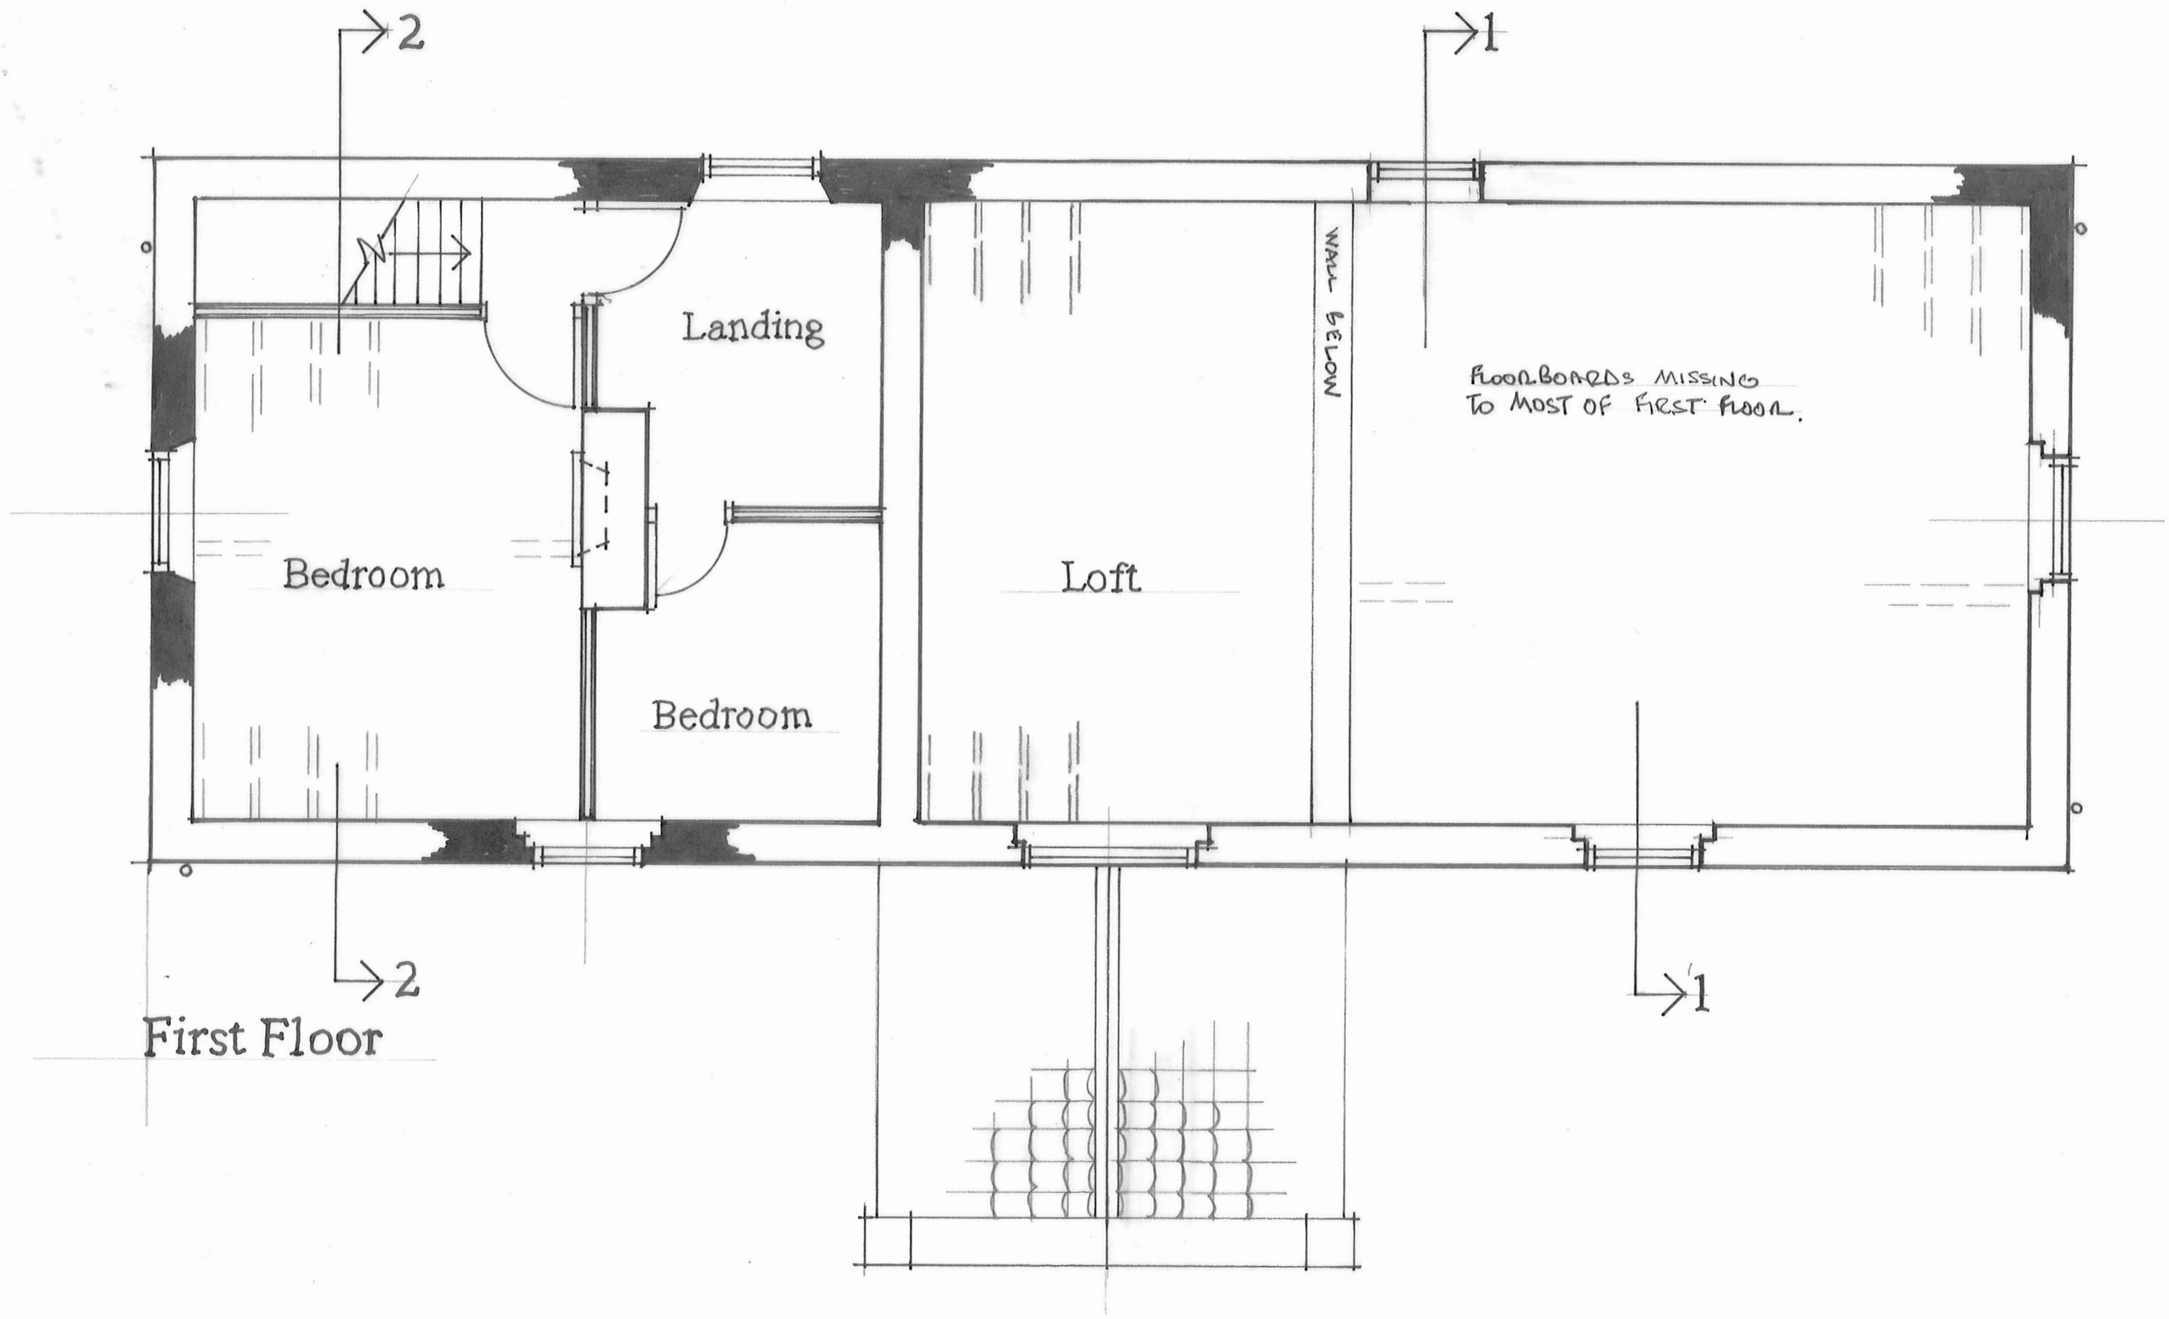

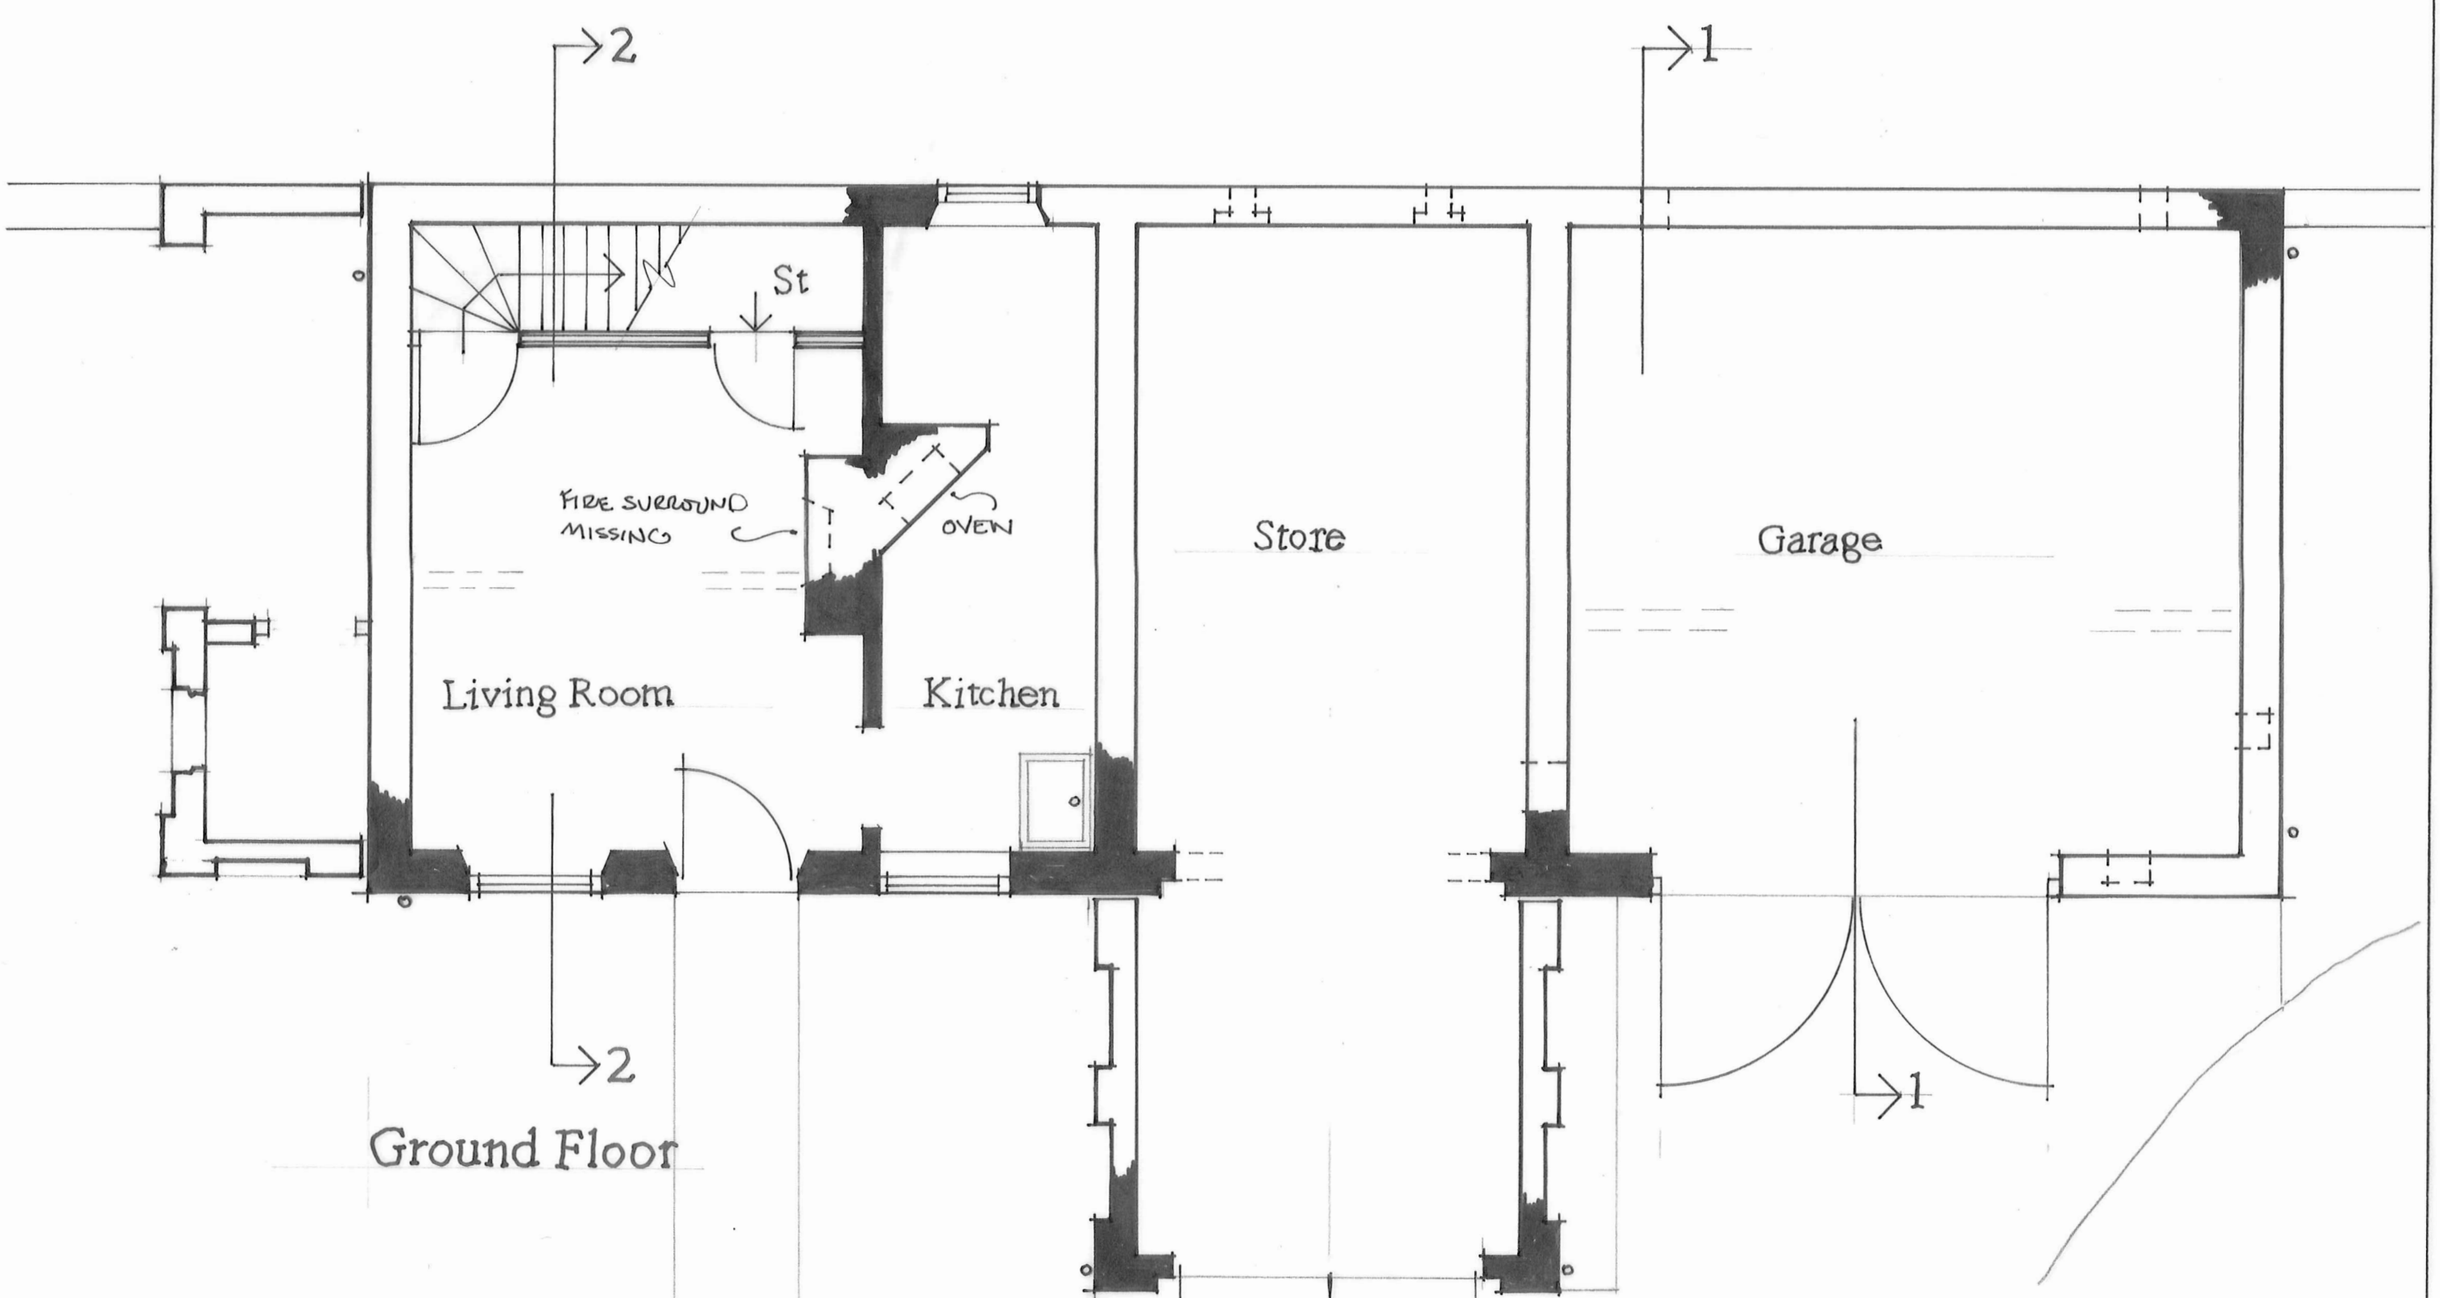

0 1 2 3 4 5m

The Old Coach House
8 Spalding Road Pinchbeck

Existing Floor Plans Scale 1:50

SUMMIT D.O.S. 952610