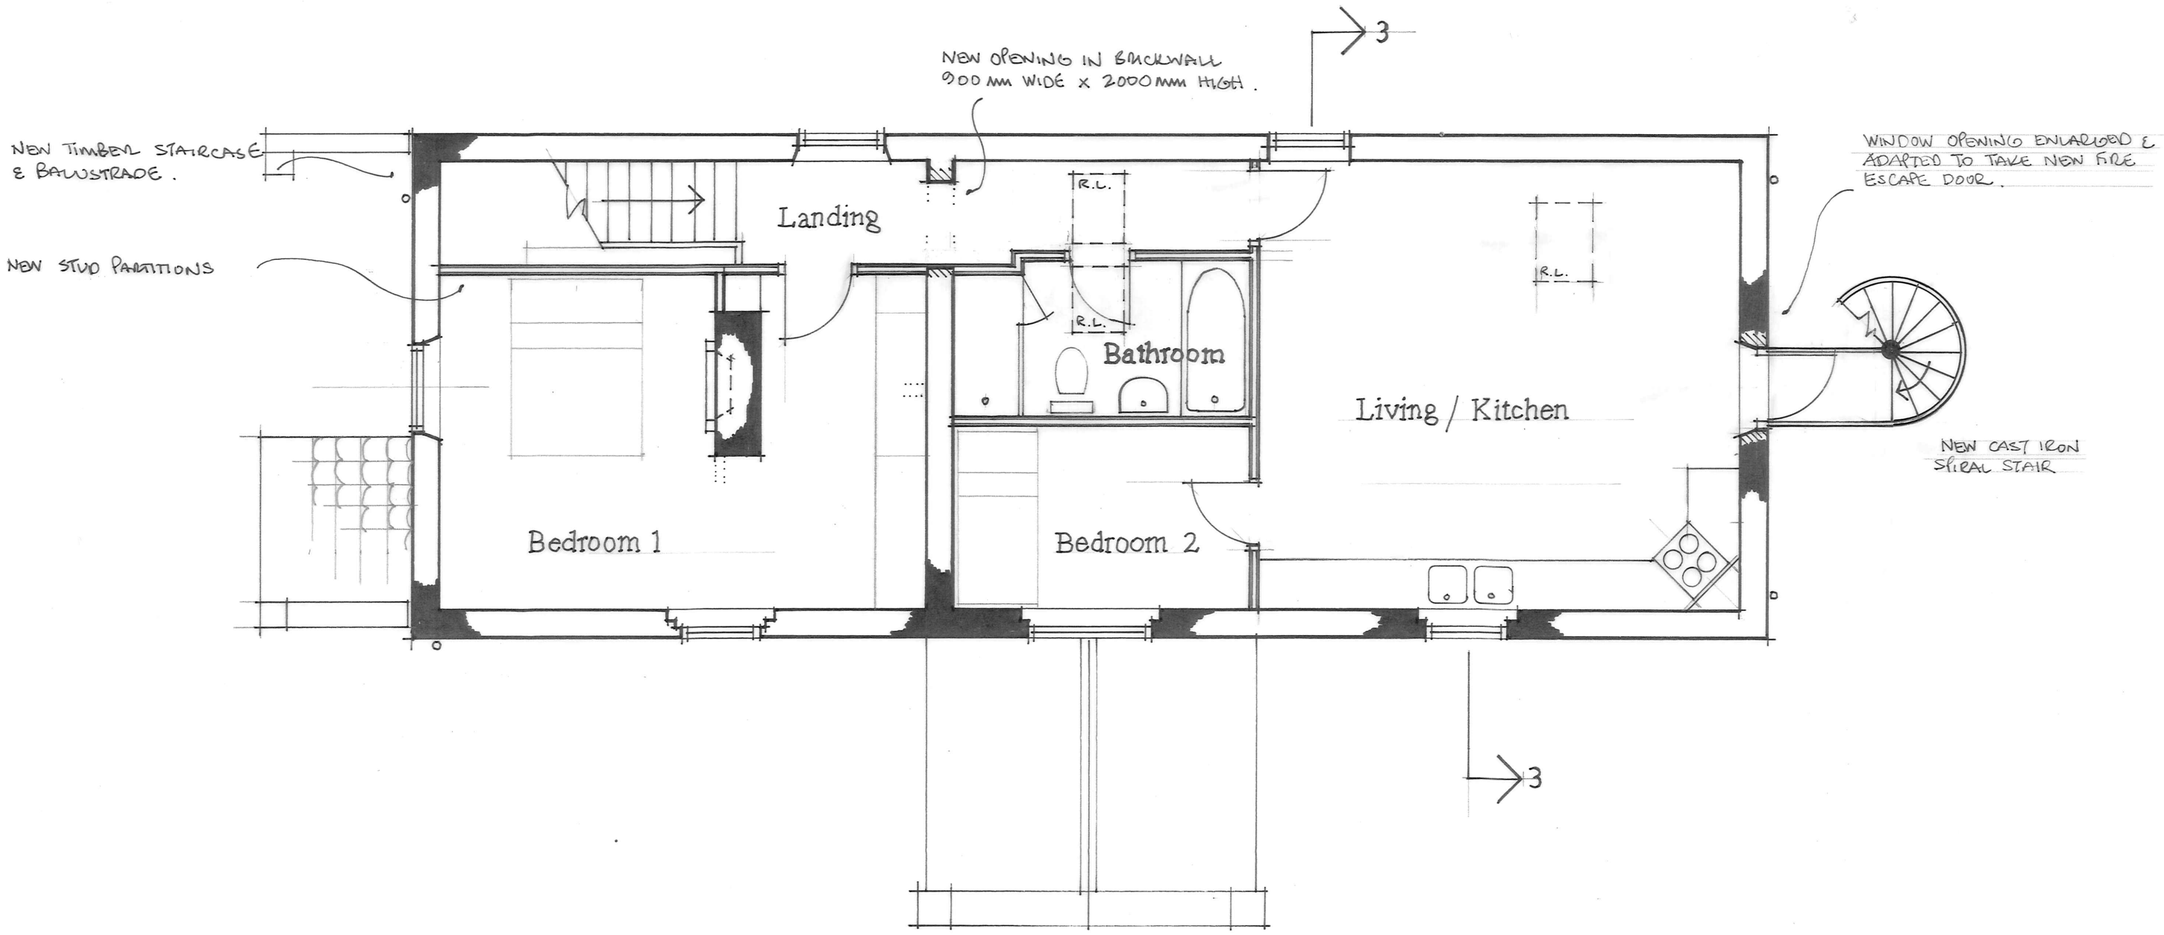


0 1 2 3 4 5m

The Old Coach House
8 Spalding Road Pinchbeck

Proposed First Floor Plan Scale 1:50

Plan 6

SUBMITTED D.C.2 : 03/2810