
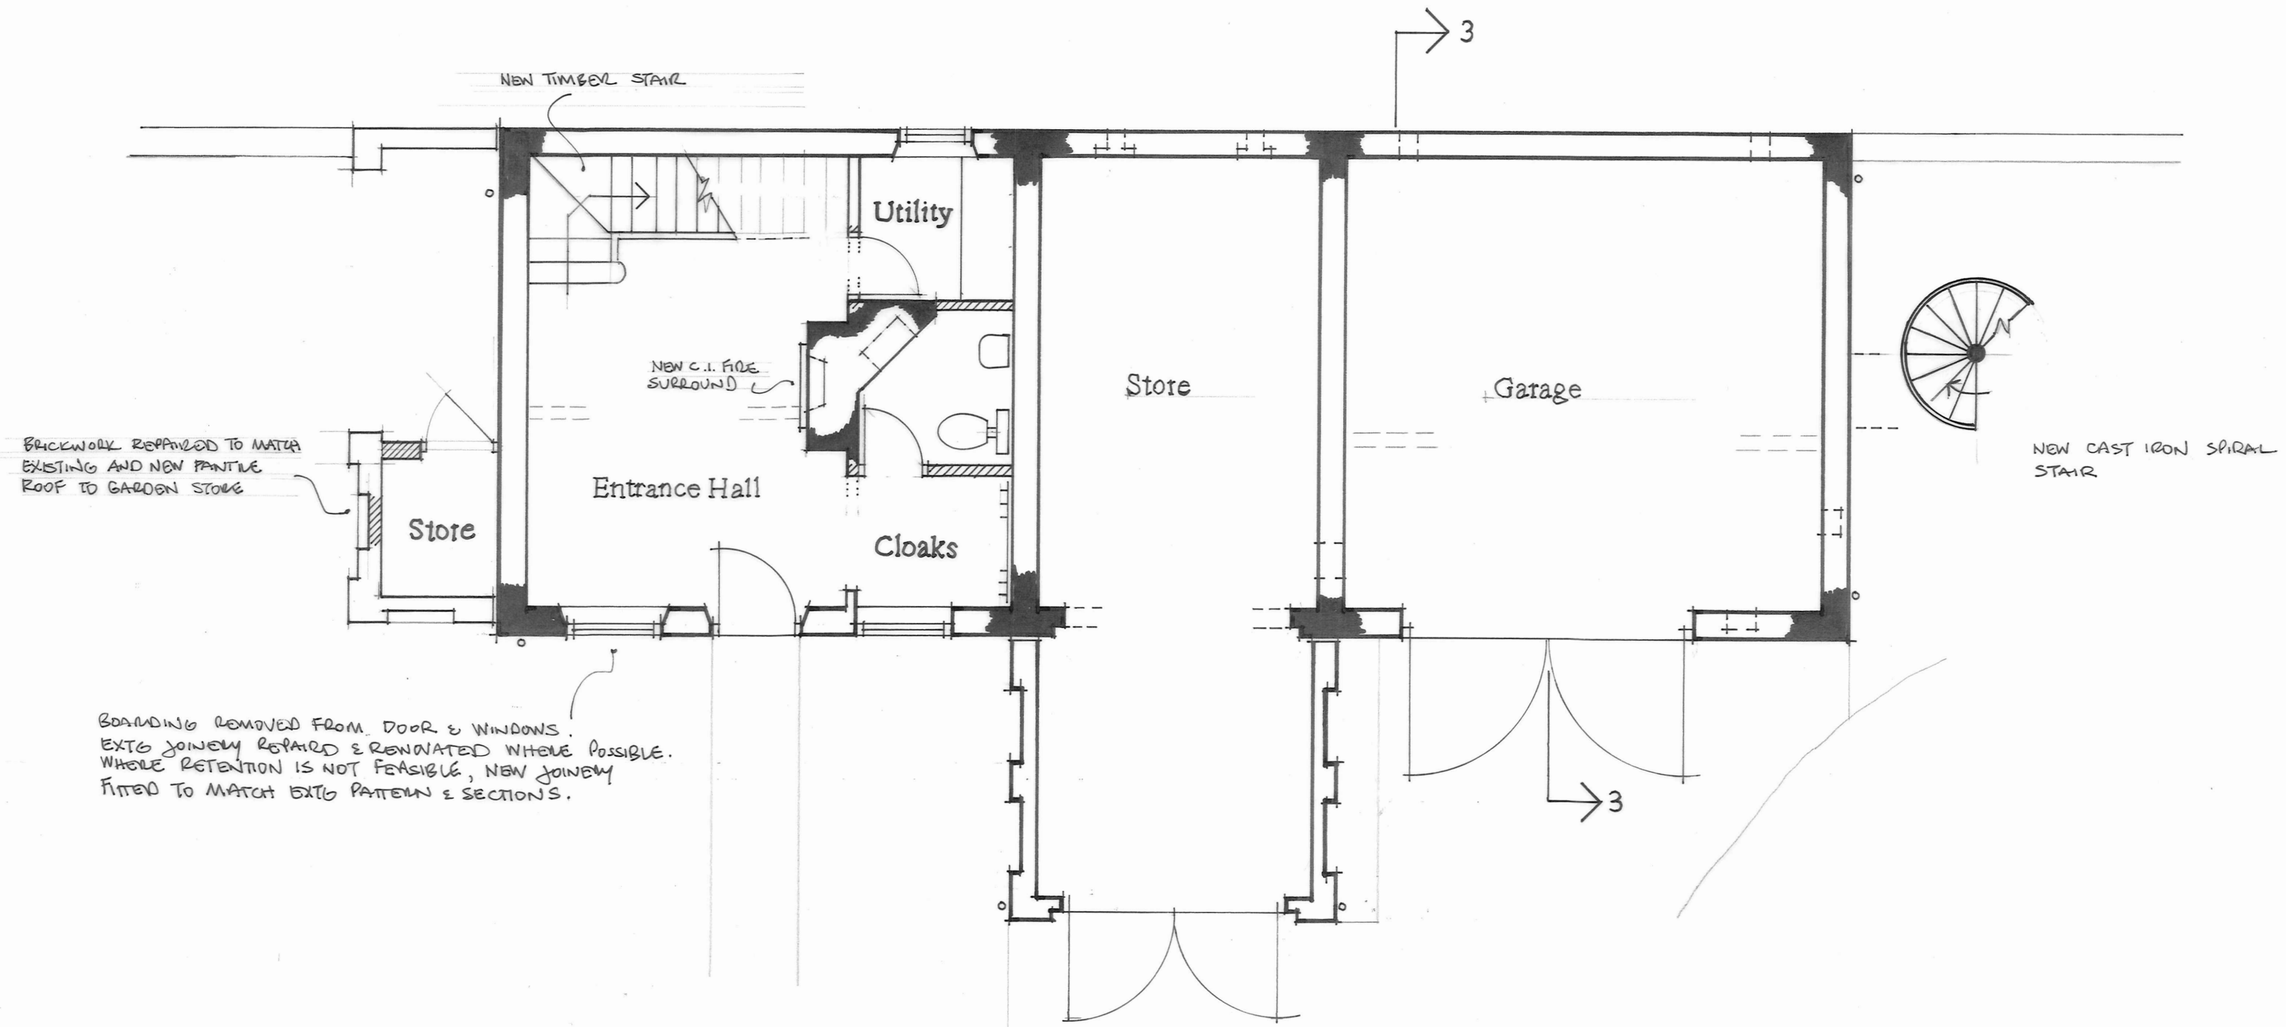


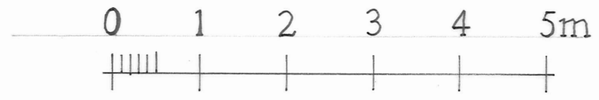

Plan 7

The Old Coach House
8 Spalding Road Pinchbeck

Proposed Ground Floor Plan Scale 1:50