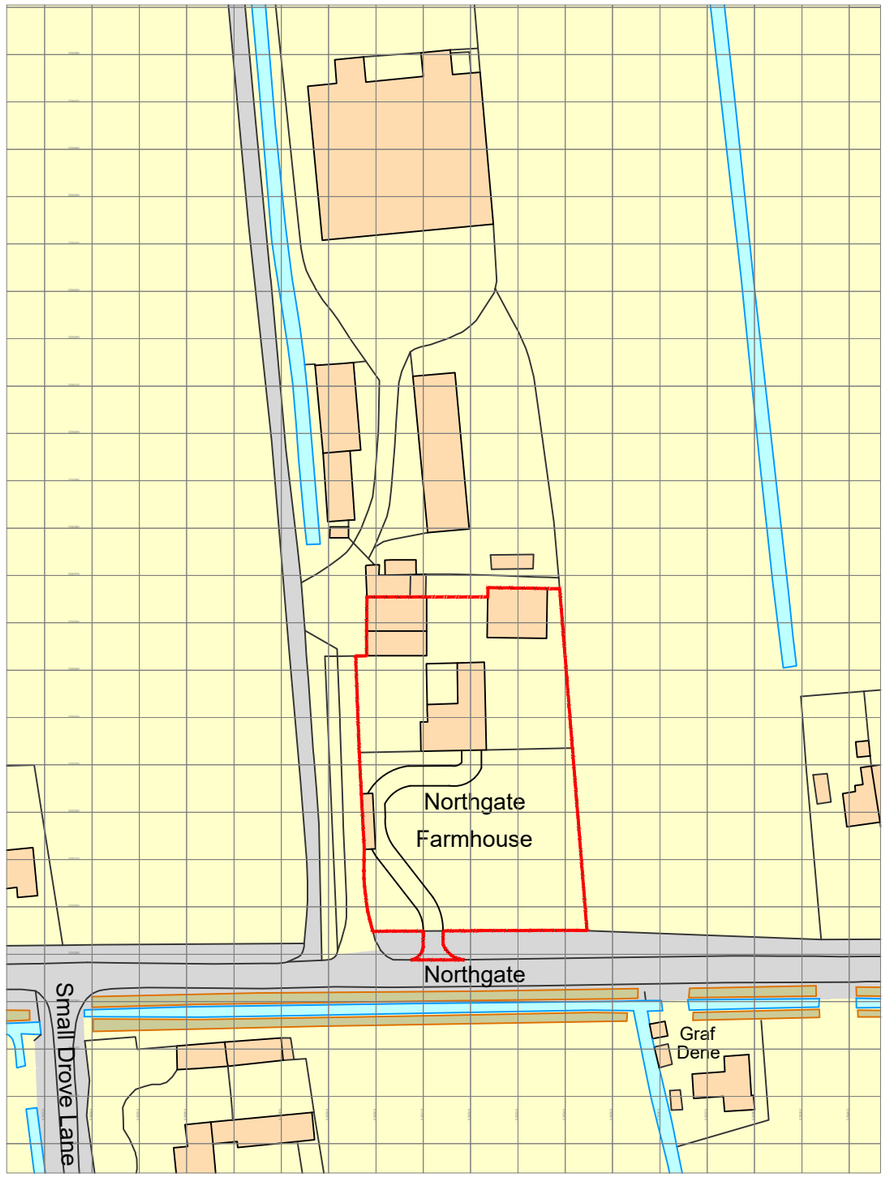



Ordnance Survey, (c) Crown Copyright 2024. All rights reserved. Licence number 100022432

Site Location Plan

Scale 1 : 1250

SCALE 1 : 1250
SCALE 1 : 1

0m 10m 20m 40m 60m 80m 100m
0m 10mm 20mm 40mm 60mm 80mm 100mm

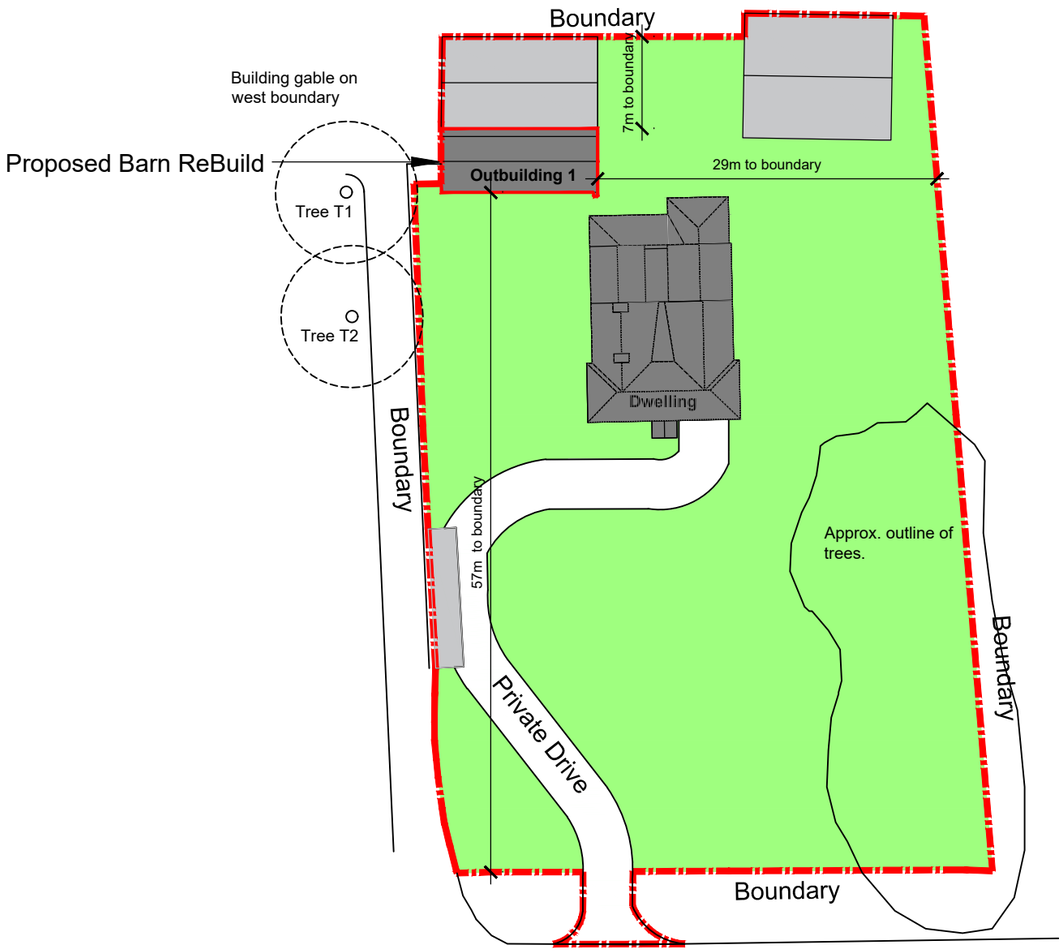

Site Plan as proposed

Scale 1 : 500

SCALE 1 : 500
SCALE 1 : 1

0m 5m 10m 20m 30m 40m
0m 10mm 20mm 40mm 60mm 80mm

Revisions:

P1	08.05.24	OS License updated to 2024. Barn position corrected.	cls
A	18.07.22	Barn moved for pre-app enquiry.	ajo

Client:
Mary Adams

Project:
Proposed rebuilding of Outbuilding 1
Northgate Farm House
West Pinchbeck, PE11 3TB

Date: May 2024
Scale: As Shown @ A3
Drawn by: AP
Checked by: AJO

Drawing No.: **A1529 - 10**
Rev: **P1**

DO NOT SCALE THIS DRAWING. THE CONTRACTOR IS DEEMED TO HAVE CHECKED ALL DIMENSIONS ON SITE AND REPORT ANY DISCREPANCIES TO OGLESBY & LIMB LTD.
THE CONTENTS OF THIS DRAWING ARE COVERED BY COPYRIGHT AND REMAIN THE PROPERTY OF OGLESBY & LIMB LTD. WRITTEN APPROVAL MUST BE OBTAINED FROM OGLESBY & LIMB LTD PRIOR TO DUPLICATION OR REPRODUCTION OF THIS DRAWING OR ITS CONTENTS.
ANY DIMENSIONS NOT SHOWN ARE TO BE CHECKED AND AGREED WITH OGLESBY & LIMB LTD.

Drawing Title:
Location and site plan

PLANNING APPLICATION ISSUE

Oglesby & Limb Ltd
Chartered Architect

Suite 1 Market Chambers
12 Market Place, Spalding
PE11 1SL

T: 01775 761196

E-mail: design@o-l-ltd.co.uk

O&L