


DETAILS ON THIS DRAWING ARE COPYRIGHT OF SIDEBOTTOM RICHARDSON CHENG LIMITED.THIS IS A CONFIDENTIAL DOCUMENT AND MUST NOT BE COPIED, USED OR DIVULGED IN ANY WAY WITHOUT PRIOR WRITTEN CONSENT

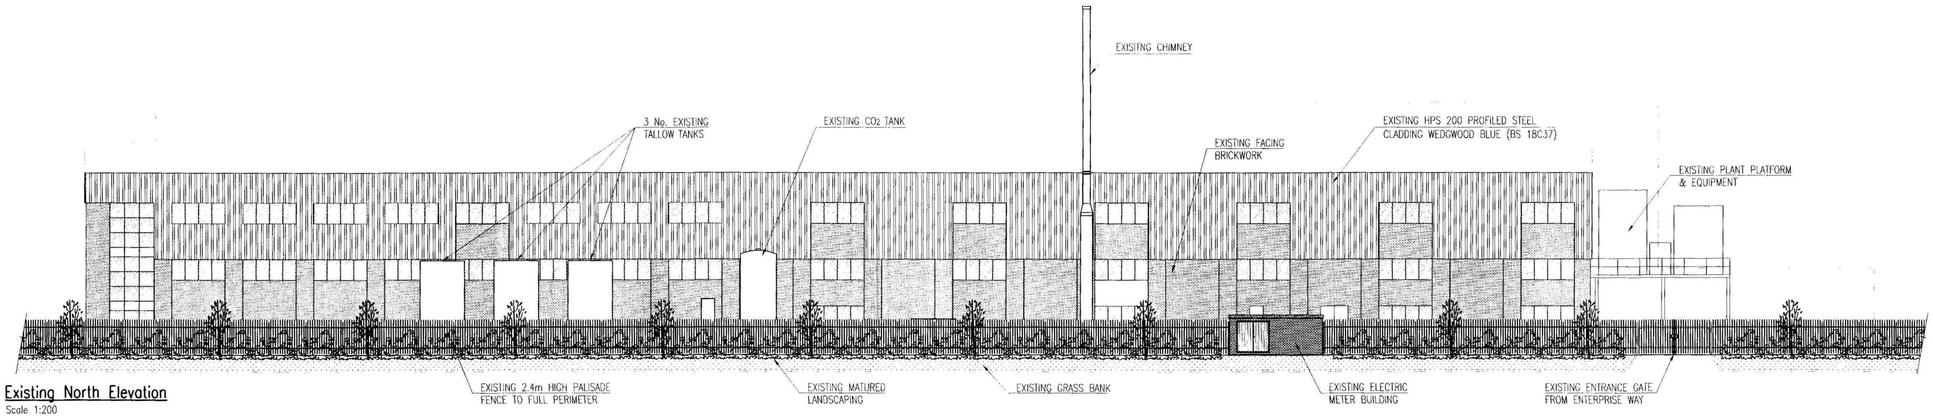

Existing North Elevation
Scale 1:200

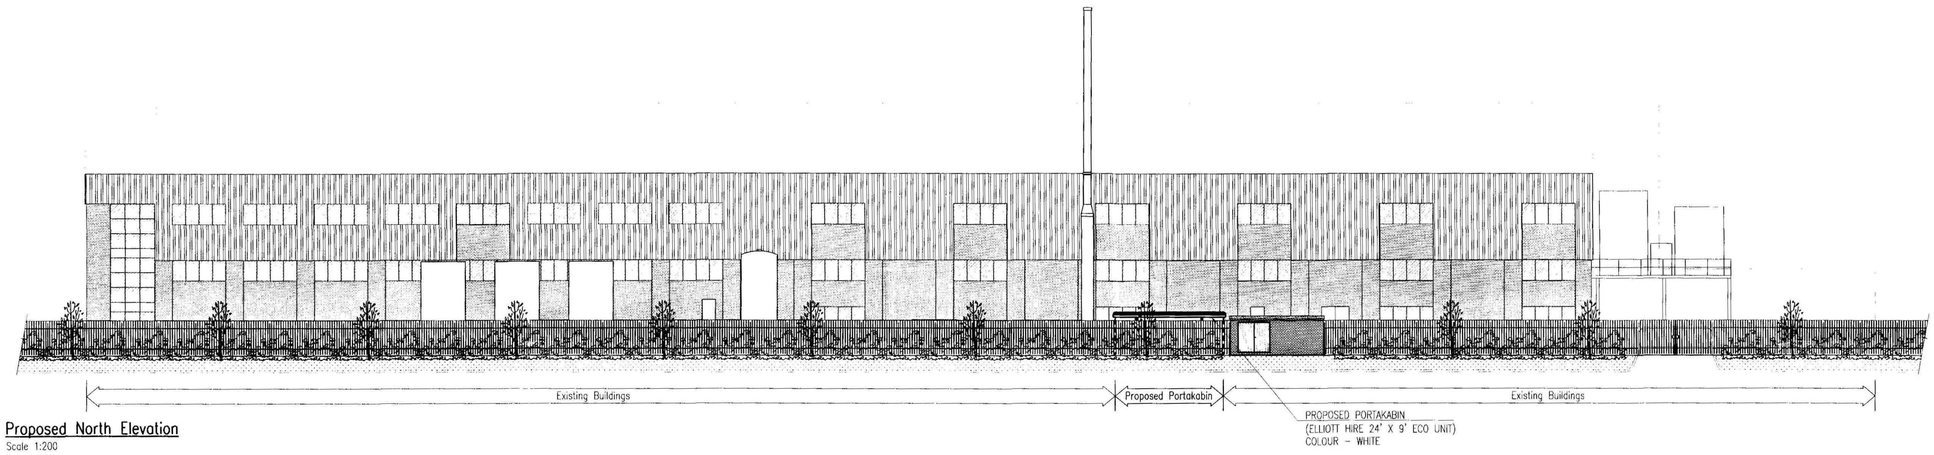

Proposed North Elevation
Scale 1:200

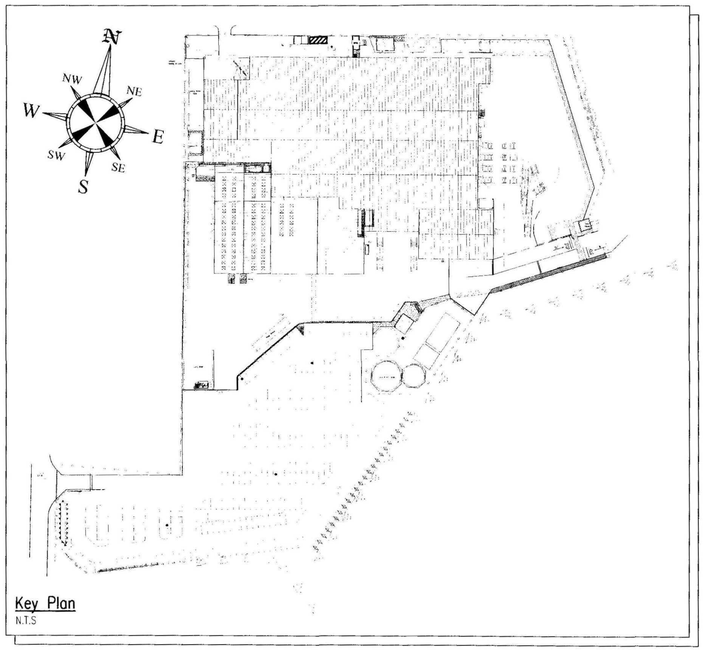

Key Plan
N.T.S

PLEASE DO NOT SCALE FROM THIS DRAWING

Please Refer To The Following SRC Drawings For Additional Information;

23811/01	-	Location Plan
23811/02	-	Existing Site Layout
23811/03	-	Proposed Site Layout
23811/04	-	Proposed Portakabin Plan & Elevations

SHDC
Planning & Development
14 JUN 2011
Ref. 0444-11

Rev	Date	Remarks

Status: FOR PLANNING

SRC SIDEBOTTOM RICHARDSON CHENG LTD
CONSULTING STRUCTURAL AND CIVIL ENGINEERS
15 High Street, Spalding, Lincs. PE11 1TW
Tel: 01775 712660
Fax: 01775 712635
www.srcltd.com

Project
Proposed Portakabin
At Woodhead Bros.
Meat Processing Plant
Wardentree Lane, Spalding

Title
Existing & Proposed Elevations

Date	June 2011	Scale	1:200 @A1
Drawn	AS	Checked	SRC
Design		File Name	23811-05

DRG No. 23811/05 Rev -

DETAILS ON THIS DRAWING ARE COPYRIGHT OF SIDEBOTTOM RICHARDSON CHENG LIMITED.THIS IS A CONFIDENTIAL DOCUMENT AND MUST NOT BE COPIED, USED OR DIVULGED IN ANY WAY WITHOUT PRIOR WRITTEN CONSENT