

DETAILS ON THIS DRAWING ARE COPYRIGHT OF SIDEBOTTOM RICHARDSON CHENG LIMITED.THIS IS A CONFIDENTIAL DOCUMENT AND MUST NOT BE COPIED, USED OR DIVULGED IN ANY WAY WITHOUT PRIOR WRITTEN CONSENT

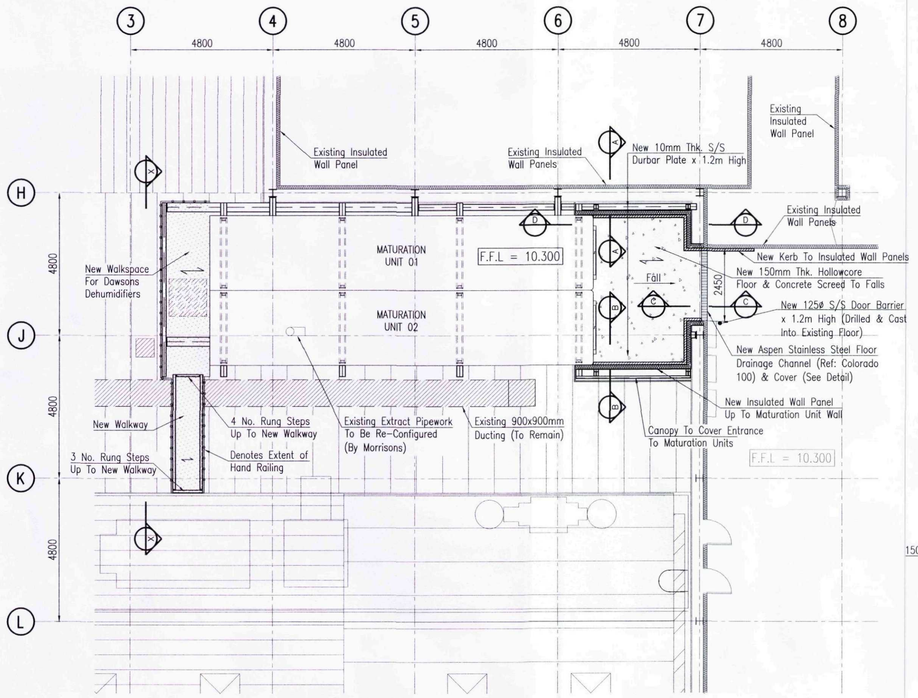


First Floor Plan Showing New Dawson's Maturation Unit
Scale 1:100

Key:
- New Insulated Wall Panels
- Existing Insulated Wall Panels
- Existing Insulated Wall Panels (To Be Removed)


Denotes Span Of "Eurogrid" Type 31/100 Bar Section 35x5

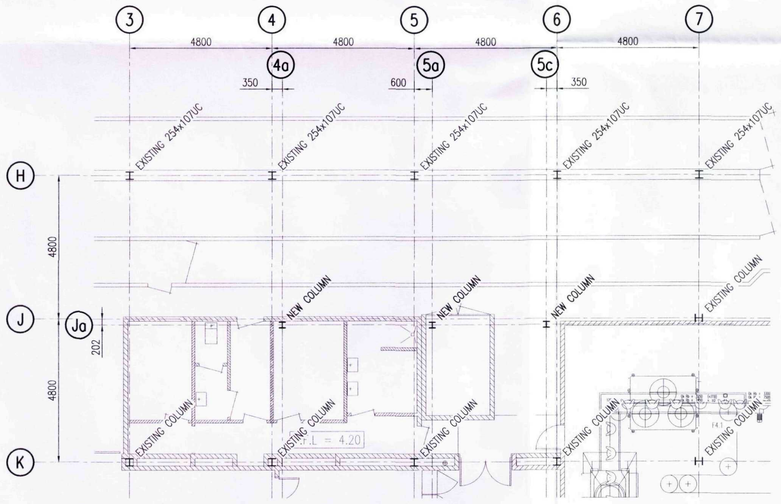


Ground Floor Plan Showing New Column Locations
Scale 1:100

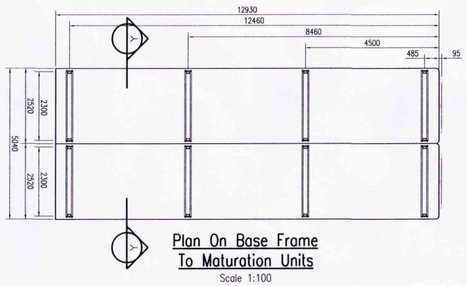


Plan On Base Frame To Maturation Units
Scale 1:100

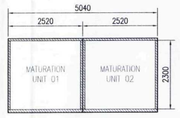


Section Y-Y Through Maturation Units
Scale 1:100

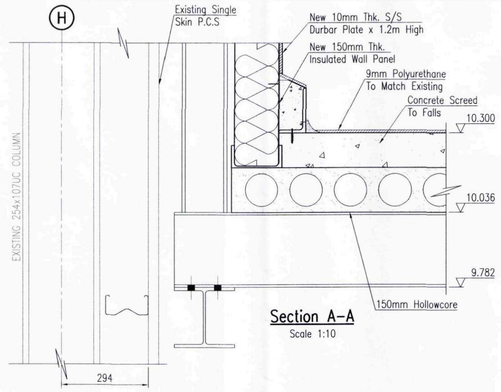


Section A-A
Scale 1:10

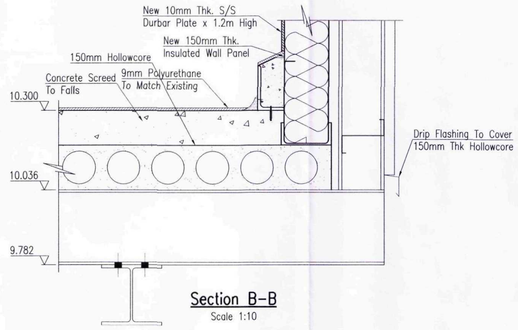


Section B-B
Scale 1:10

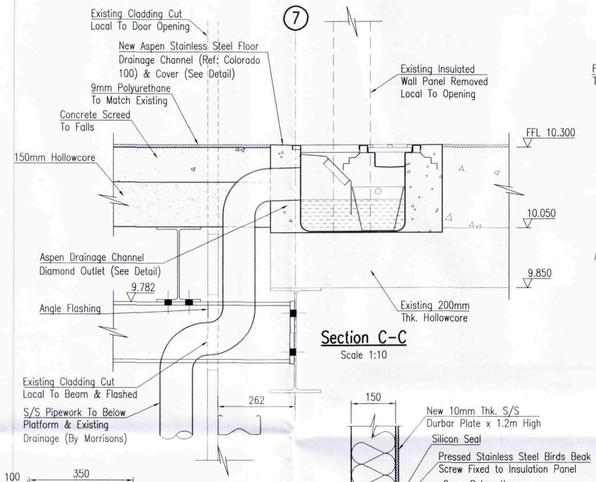


Section C-C
Scale 1:10

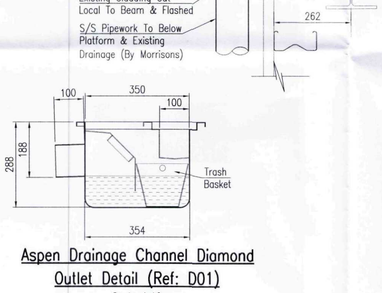


Aspen Drainage Channel Diamond Outlet Detail (Ref: D01)
Scale 1:10

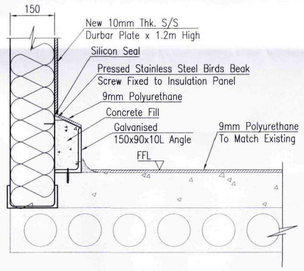


Typical Kerb Detail To Insulation Panels
Scale 1:10

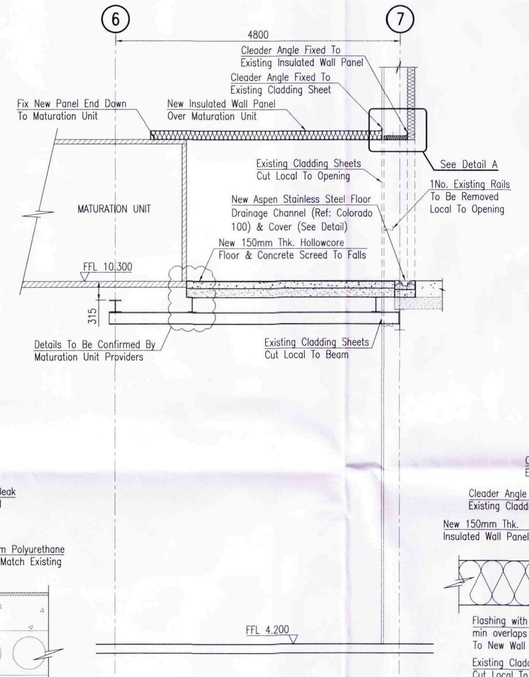


Section D-D
Scale 1:50

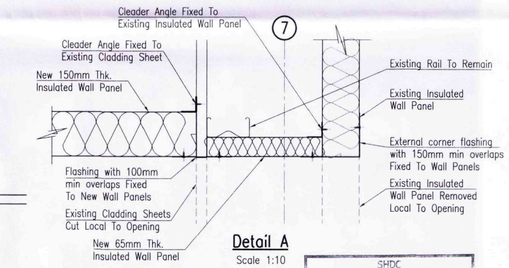

Detail A
Scale 1:10

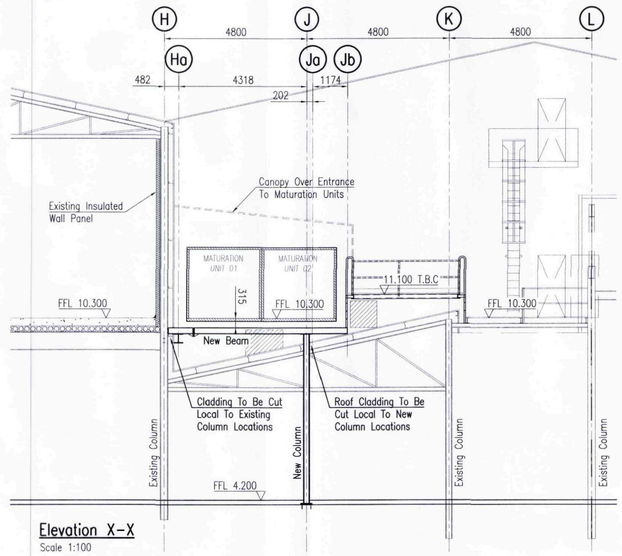

Elevation X-X
Scale 1:100

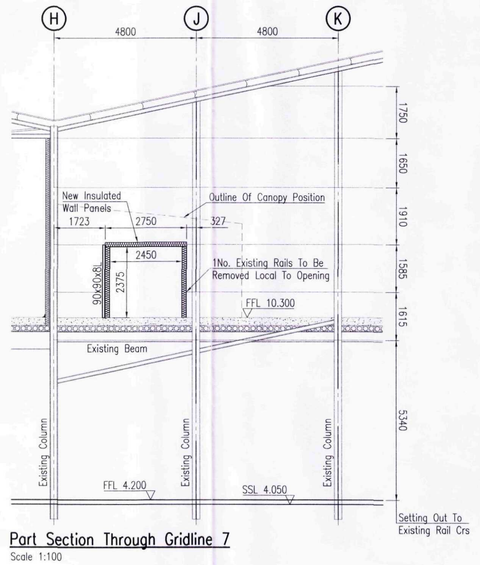


Part Section Through Gridline 7
Scale 1:100

PLEASE REFER TO SRC DRAWINGS 37506-102 FOR GROUND FLOOR LAYOUT


PLEASE REFER TO SRC DRAWINGS 37506-104 FOR FIRST FLOOR LAYOUT

PLEASE DO NOT SCALE FROM THIS DRAWING

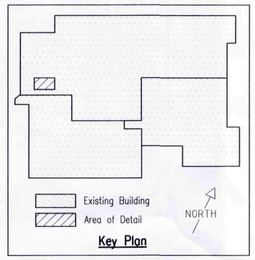


Key Plan

FOR STEELWORK DETAILS PLEASE REFER TO SRC DRAWINGS 17711-03

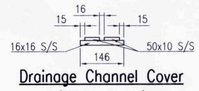

Drainage Channel Cover (Heavy Load)
Scale 1:10

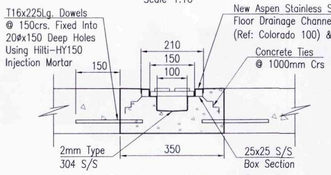

Aspen Drainage Channel Detail (Ref: Colorado 100)
Scale 1:10

SHDC Planning & Development 14 JUN 2011 Ref. 0451-11

Rev	Date	Remarks
C	06/06/11	Kerbing Details & Canopy Added. Access Platform Details Updated.
B	20/05/11	Drawing Generally Updated.
A	15/04/11	Drawing Generally Updated.

Status: FOR ESTIMATING

SIDEBOTTOM RICHARDSON CHENG LTD
CONSULTING STRUCTURAL AND CIVIL ENGINEERS
15 High Street, Spalding, Lincs. PE11 1TW
Tel: 01775 712660
Fax: 01775 712635
www.srcltd.com

Project: Dry Cured Beef Project At Woodhead Bros. Meat Processing Plant Wardentree Lane, Spalding

Title: Proposed Maturation Unit Support Platform Details (Option 2)

Date	Mar 2011	Scale	1:100 @A1
Drawn	AS	Checked	SRC
Design	SRC	File Name	17711-02

DRG No. 17711/02 Rev C

DETAILS ON THIS DRAWING ARE COPYRIGHT OF SIDEBOTTOM RICHARDSON CHENG LIMITED.THIS IS A CONFIDENTIAL DOCUMENT AND MUST NOT BE COPIED, USED OR DIVULGED IN ANY WAY WITHOUT PRIOR WRITTEN CONSENT