

DETAILS ON THIS DRAWING ARE COPYRIGHT OF SIDEBOTTOM RICHARDSON CHENG LIMITED.THIS IS A CONFIDENTIAL DOCUMENT AND MUST NOT BE COPIED, USED OR DIVULGED IN ANY WAY WITHOUT PRIOR WRITTEN CONSENT

Key:
- New Insulated Wall Panels
- Existing Insulated Wall Panels
- Existing Insulated Wall Panels (To Be Removed)

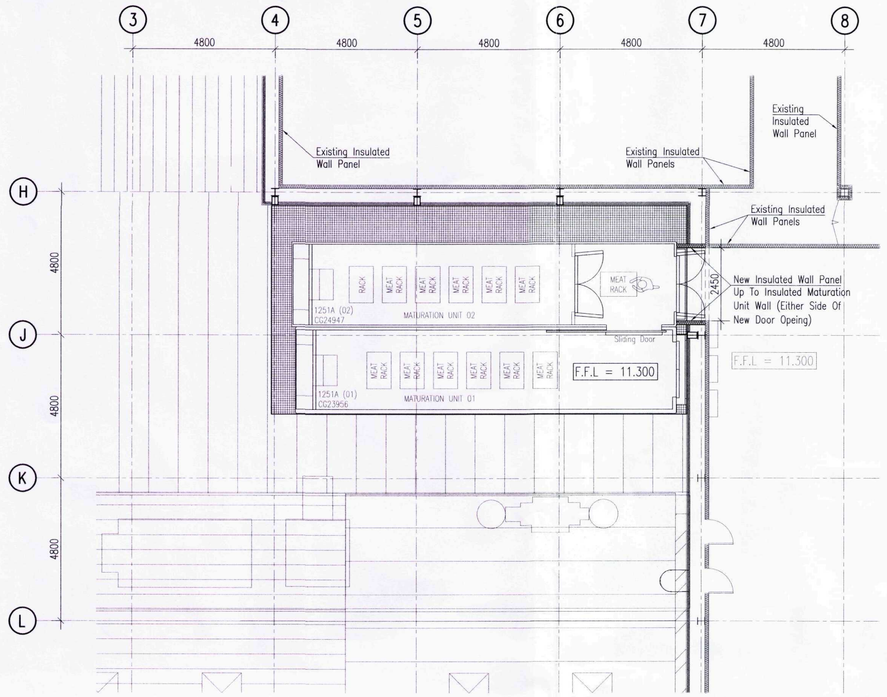

First Floor Plan Showing New Dawson's Maturation Unit Location
Scale 1:100

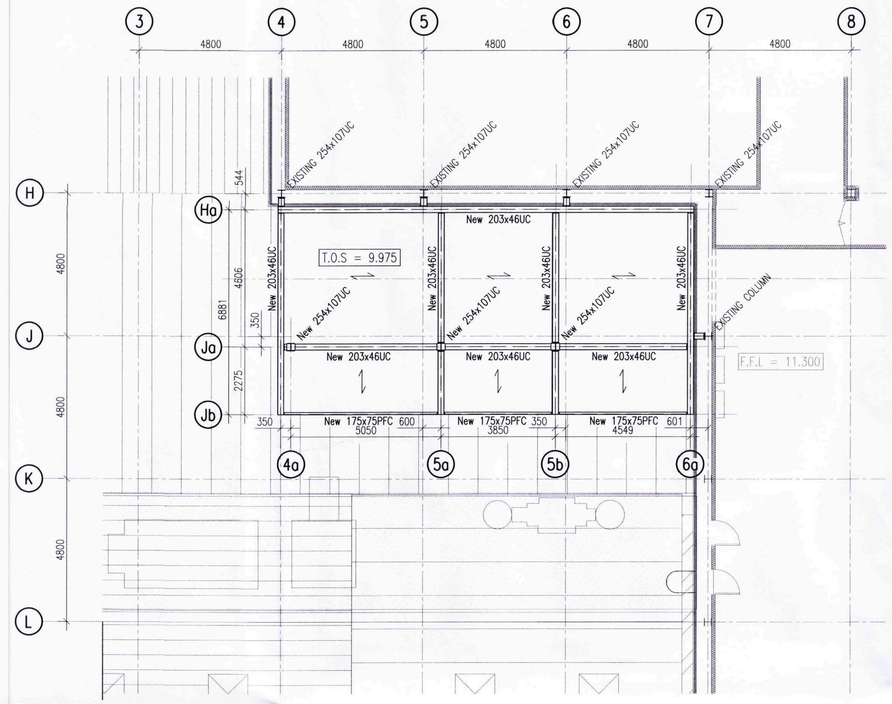


First Floor Plan Showing New Steelwork
Scale 1:100

Denotes Span Of New Steel Open Mesh Deck Flooring


PLEASE REFER TO SRC DRAWINGS 37506-102 FOR GROUND FLOOR LAYOUT

PLEASE REFER TO SRC DRAWINGS 37506-104 FOR FIRST FLOOR LAYOUT


PLEASE DO NOT SCALE FROM THIS DRAWING

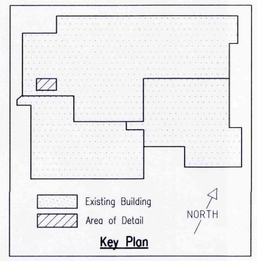


Key Plan

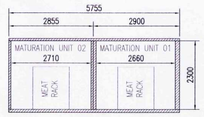

Section A-A
Scale 1:100

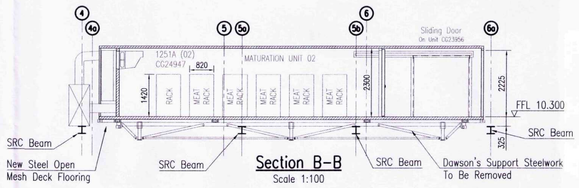


Section B-B
Scale 1:100

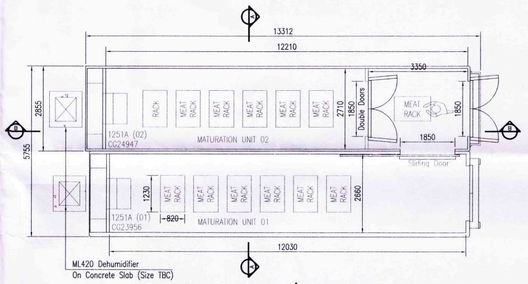


Plan View On Dawson's Maturation Units
Scale 1:100

General Notes:
1. Dimensions may vary according to units allocation and site survey.
2. Refrigeration plant details subject to fridge calculation.
3. Dehumidifier required, details TBC

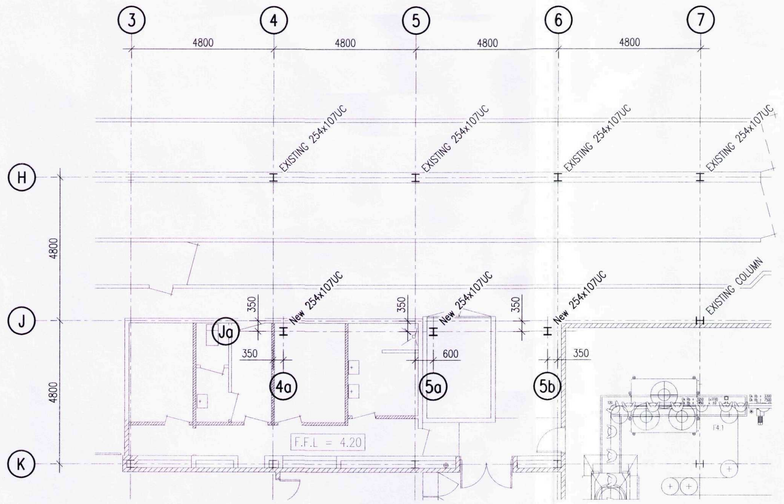

Ground Floor Plan Showing New Column Locations
Scale 1:100

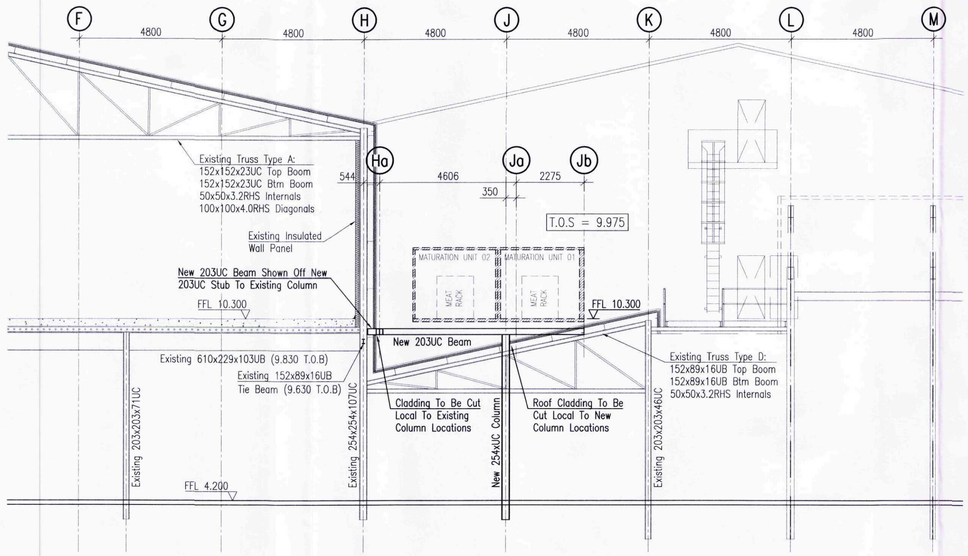

Section Through Gridline 6
Scale 1:100

SHDC
Planning & Development
14 JUN 2011
Ref: 0451-11

Rev	Date	Remarks

Status: FOR INFORMATION

SIDEBOTTOM RICHARDSON CHENG LTD
CONSULTING STRUCTURAL AND CIVIL ENGINEERS
15 High Street, Spalding, Lincs. PE11 1TW
Tel: 01775 712660
Fax: 01775 712635
www.srcltd.com

Project: Dry Cured Beef Project At Woodhead Bros. Meat Processing Plant Wardentree Lane, Spalding

Title: Proposed Maturation Unit Support Platform Details (Option 1)

Date	Mar 2011	Scale	1:100 @A1
Drawn	AS	Checked	SRC
Design	SRC	File Name	17711-01

DRG No. 17711/01 Rev -

DETAILS ON THIS DRAWING ARE COPYRIGHT OF SIDEBOTTOM RICHARDSON CHENG LIMITED.THIS IS A CONFIDENTIAL DOCUMENT AND MUST NOT BE COPIED, USED OR DIVULGED IN ANY WAY WITHOUT PRIOR WRITTEN CONSENT